


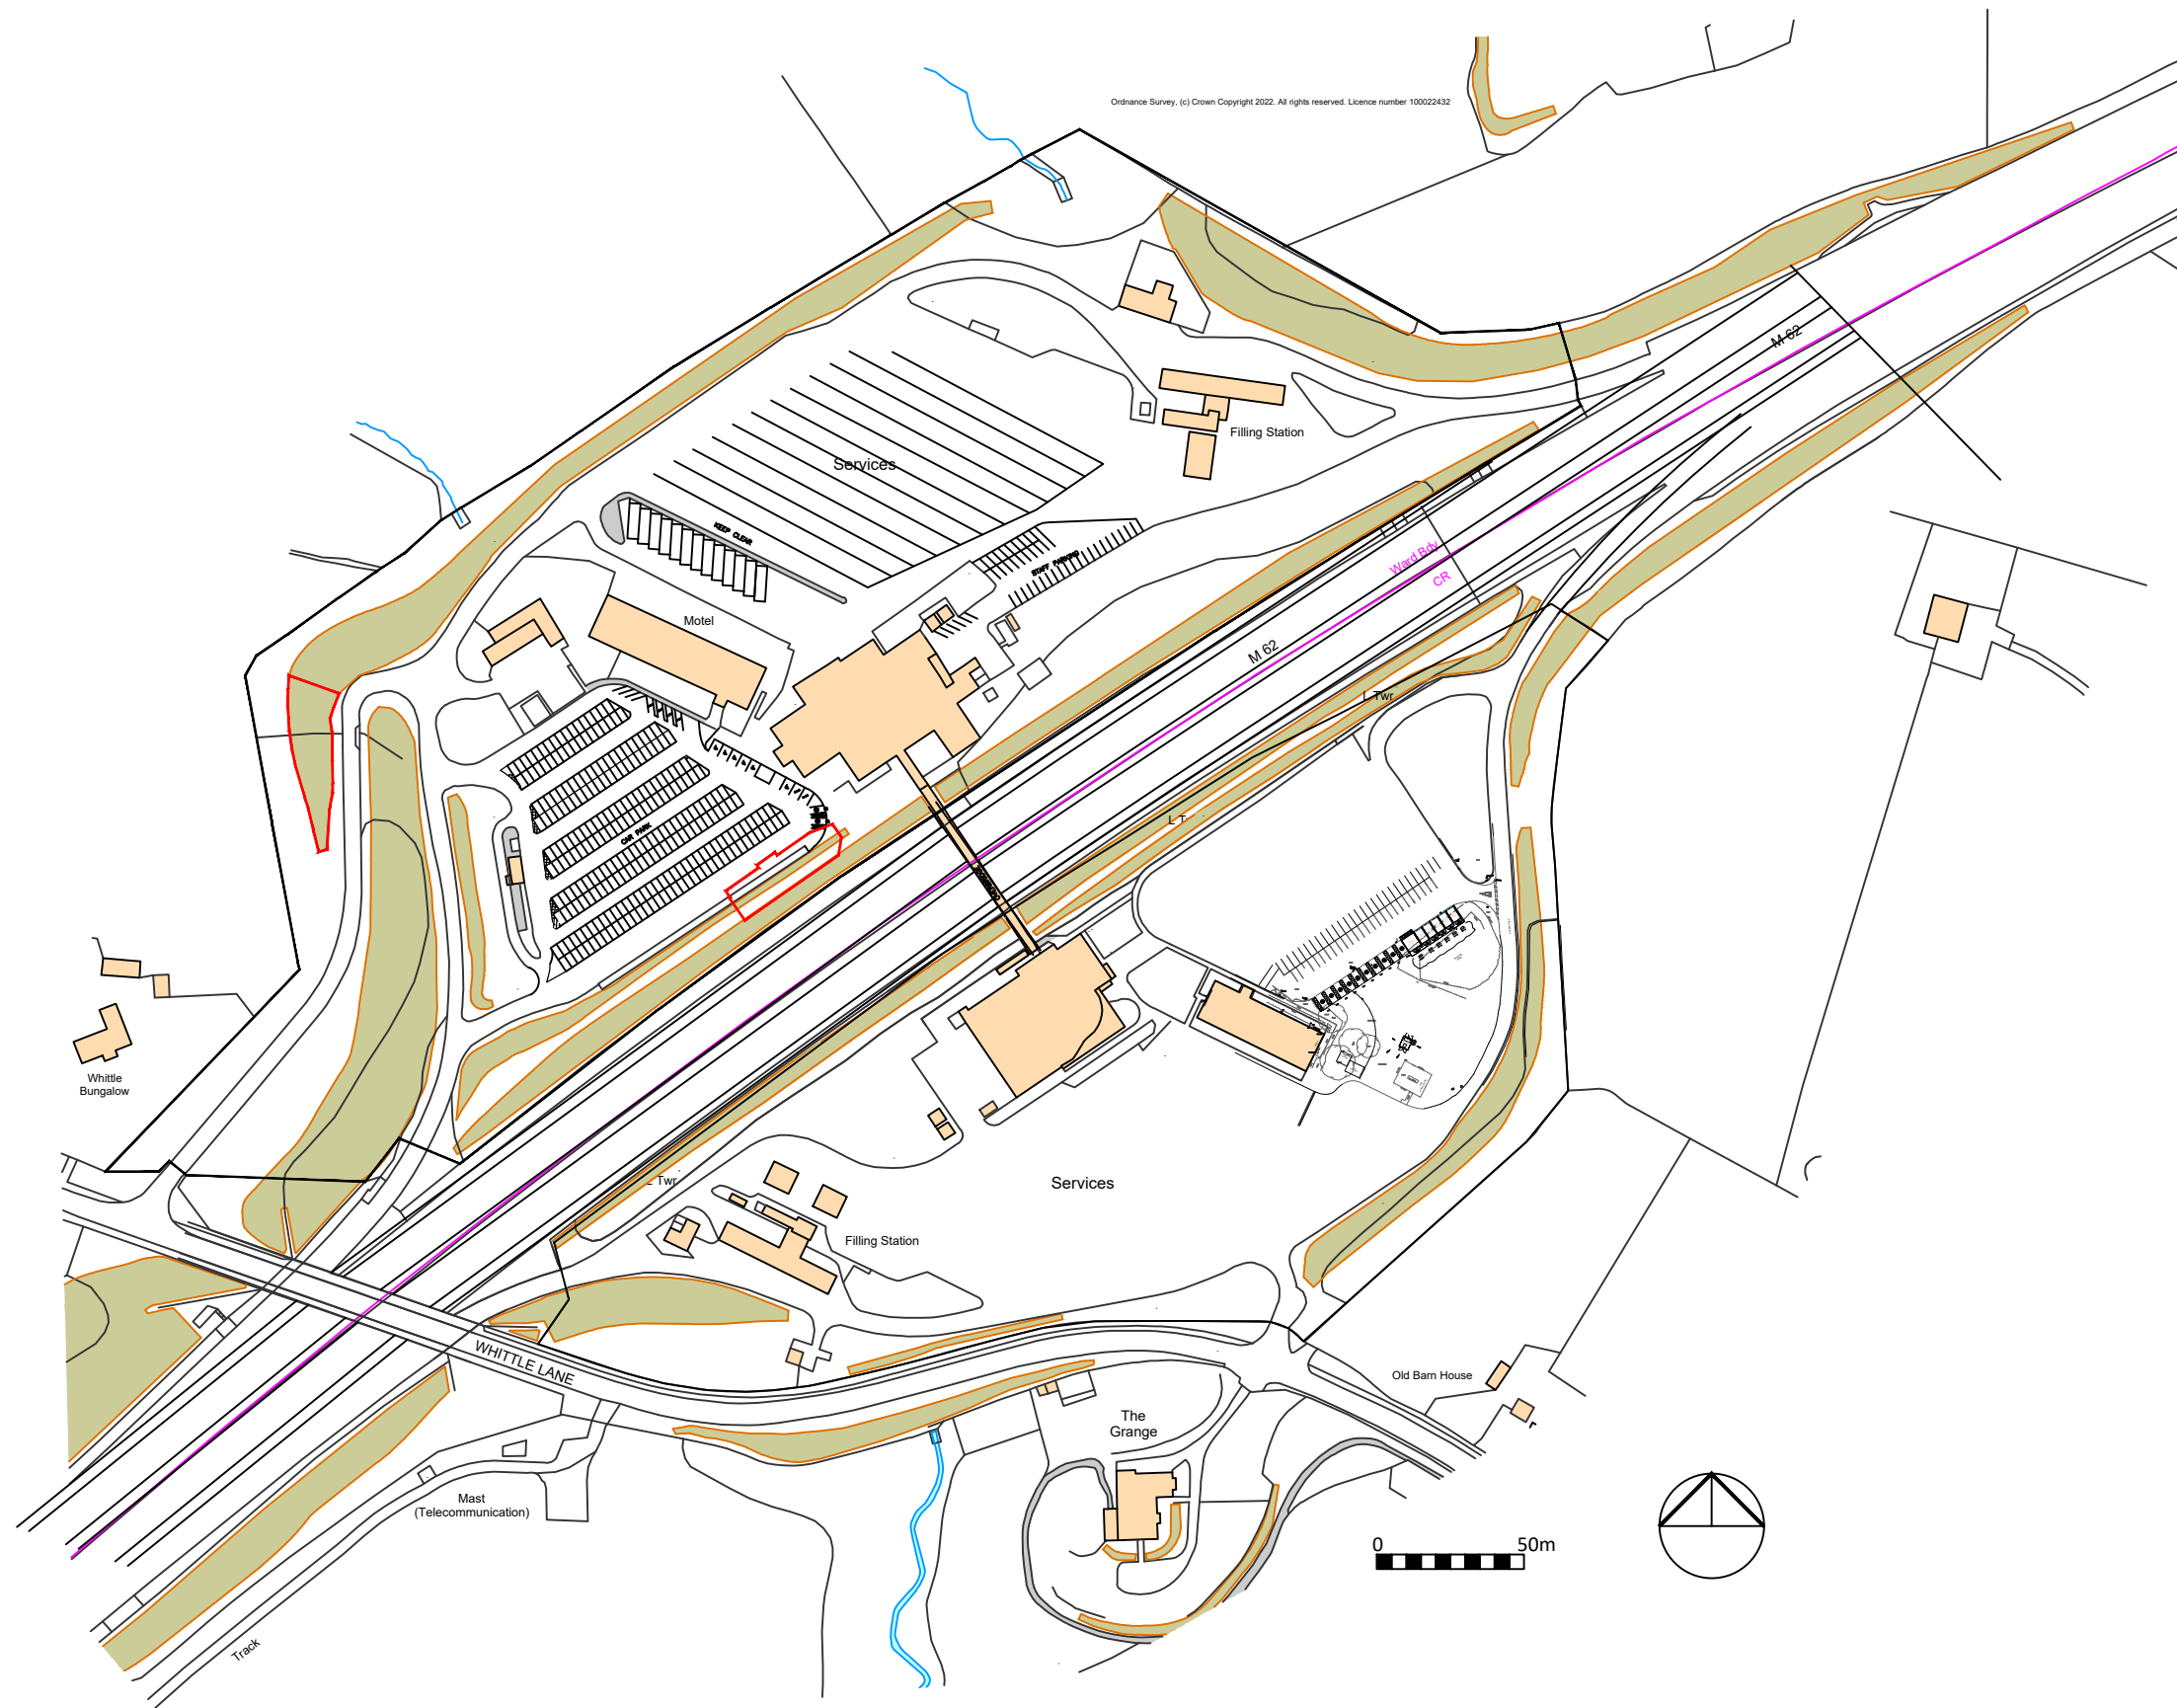


Copyright KMB Ltd.

A	24.09.24	Tree replacement area red-lined.			DH
Rev	Date	Description	Drawn	Checked	
Amendments					

Drawing Status

PLANNING

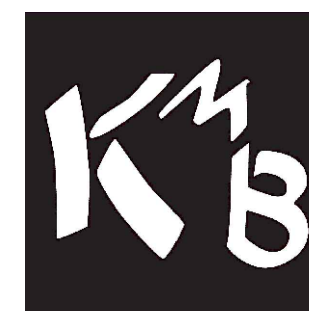

Construction Consultants

PROJECT		Moto Birch EB EV Charging Hub	
CLIENT		The Electric Highway Company Ltd	
TITLE		Location Plan	
SCALE		DATE	
1:2500 @ A3		March 2024	
DRAWN BY	CHECKED BY	DRAWING No.	REV
DH		7928_410	A
The Old Bakehouse, Willington Road, Kilton, Lincolnshire. t: 01205 724016 e: kmb@kmb-ltd.co.uk			