


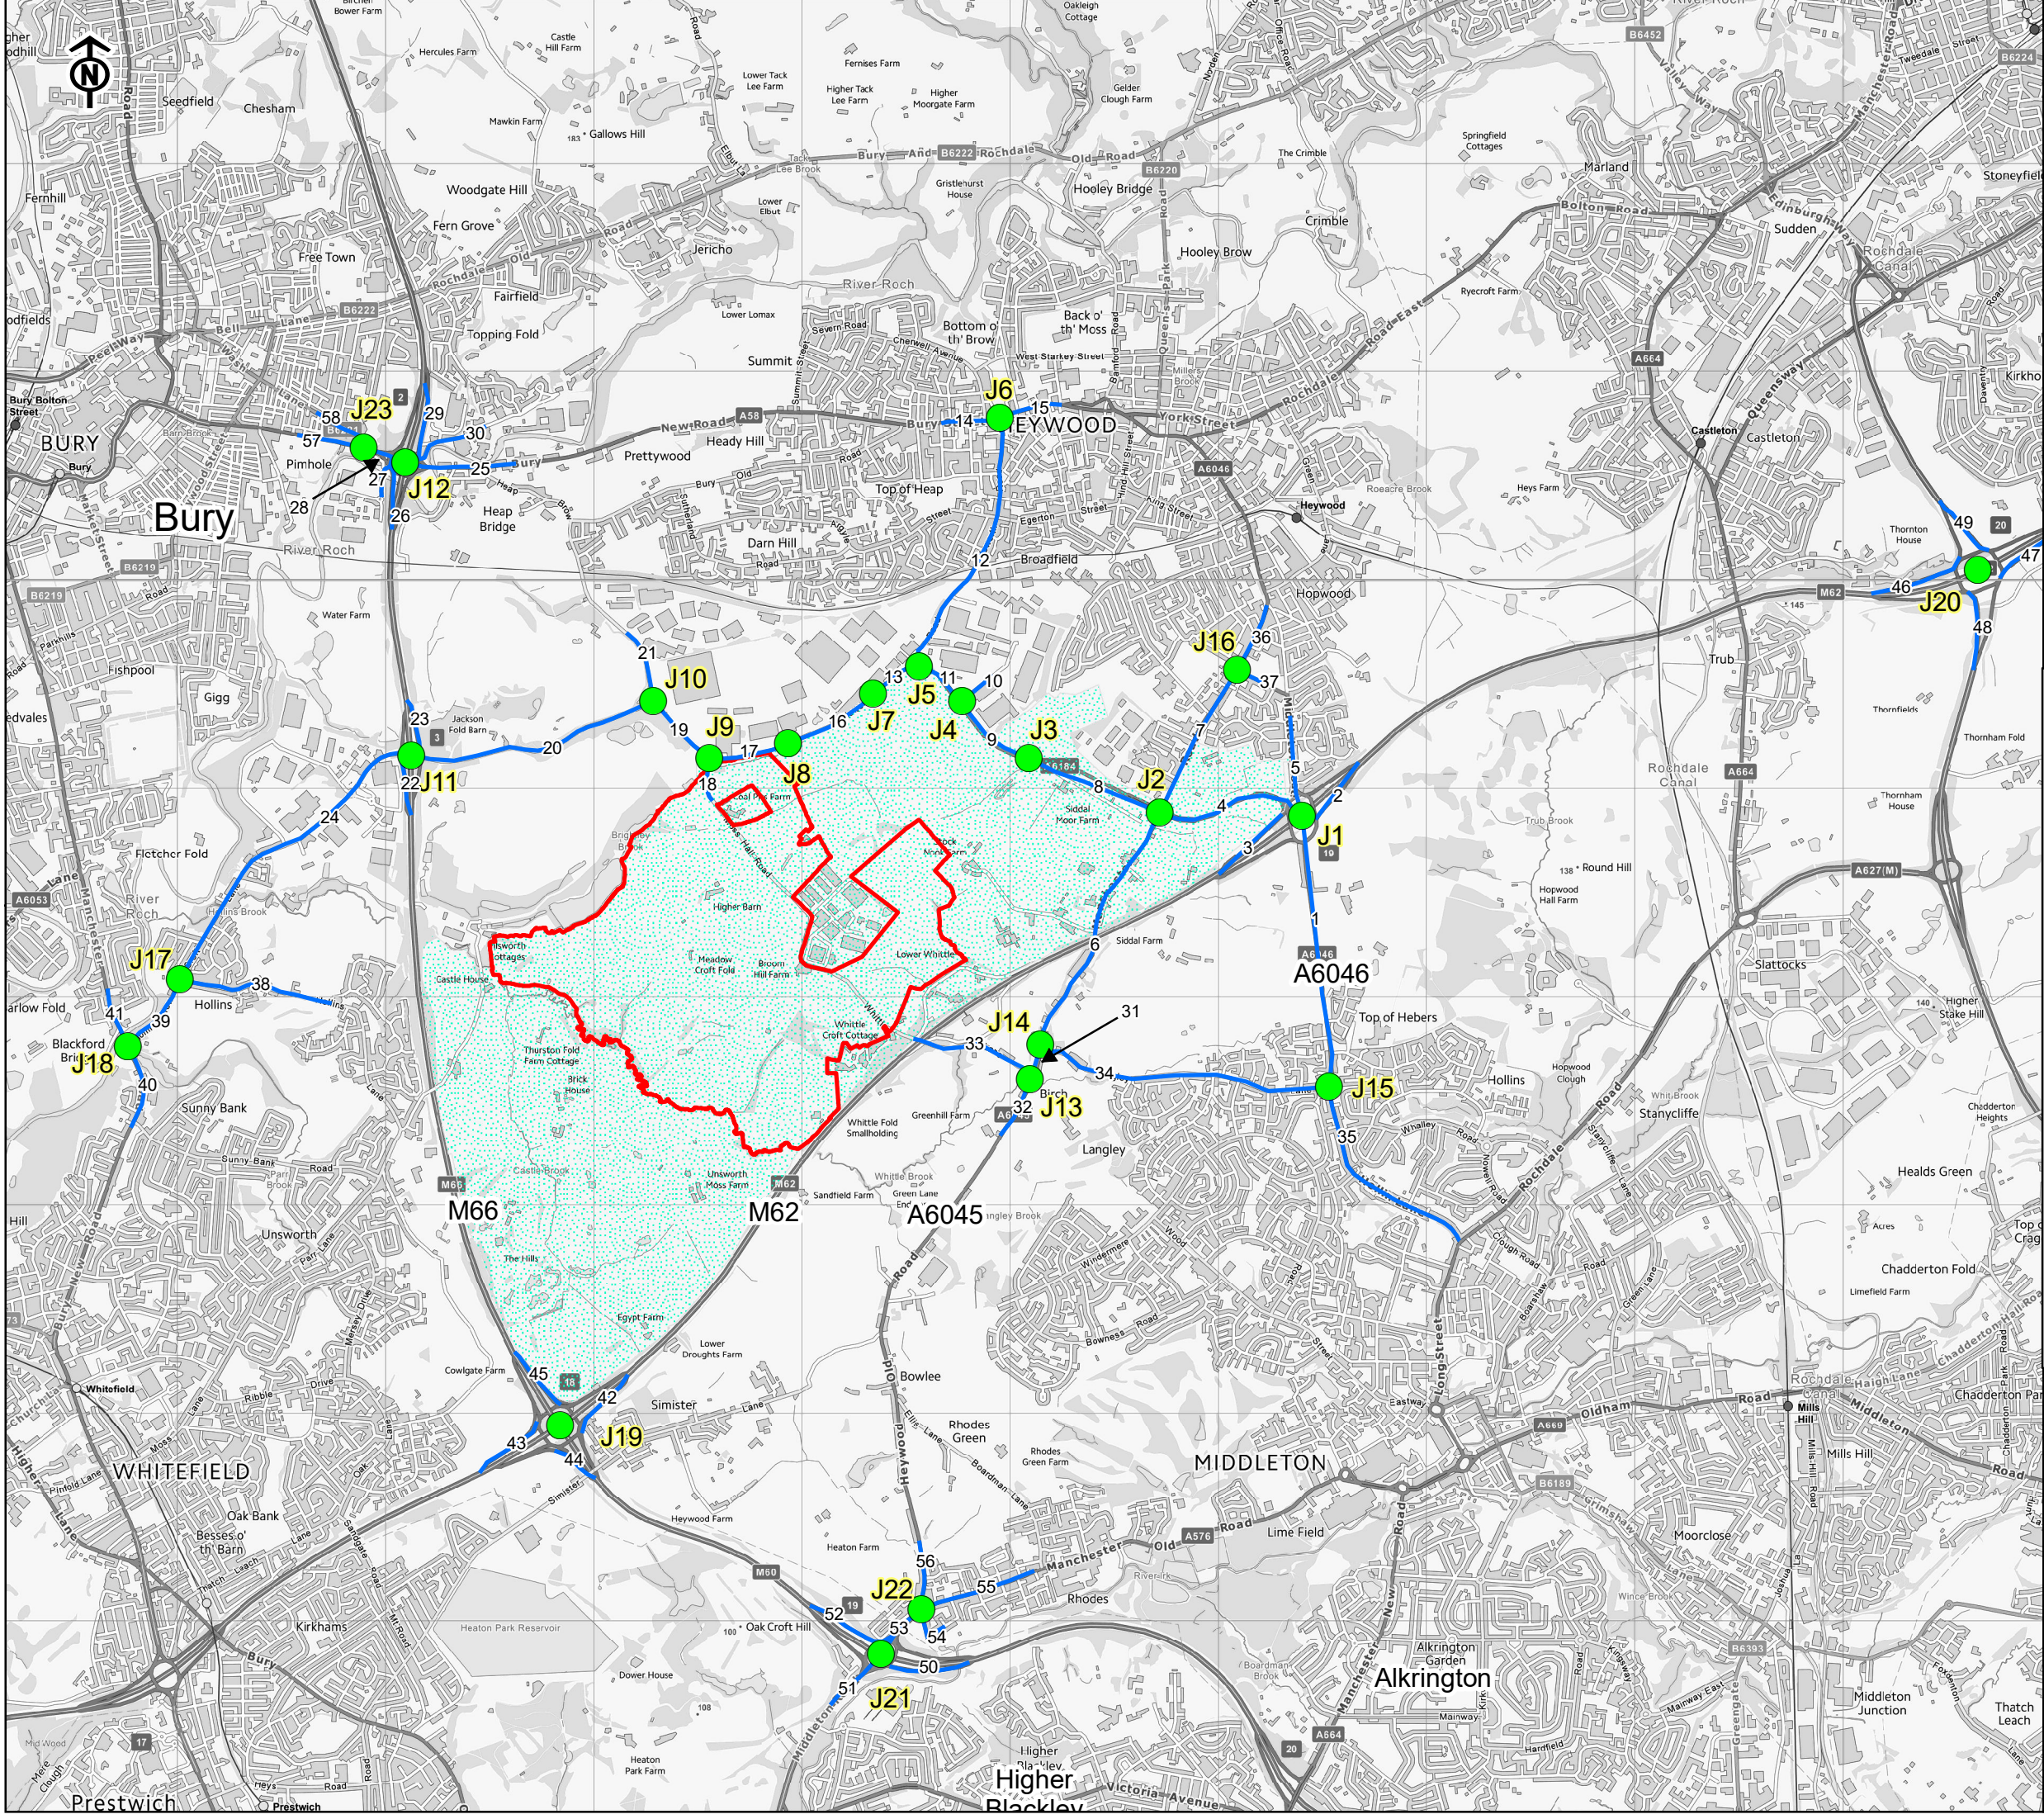

Legend

- Junctions
- Link Roads
- Proposed Scheme (Application Boundary)
- PfE JPA1.1 Allocation Boundary

- Junction Ref:
- J1. M62 J19
 - J2. A6045 Manchester Rd / QEII
 - J3. QEII Way / Hareshill Rd / SH residential & local centre
 - J4. Hareshill Rd / Hill Top Rd
 - J5. Hareshill Rd / Pilsworth Rd
 - J6. Pilsworth Rd / A58 Bury St
 - J7. Pilsworth Rd / Heywood Distribution Centre
 - J8. Pilsworth Rd / JPA1.1 & SHDA employment
 - J9. 3 Arrows (Pilsworth Rd / Moss Hall Rd - S)
 - J10. Fowler Welch (Pilsworth Rd / Moss Hall Rd - N)
 - J11. M66 J3
 - J12. M66 J2
 - J13. Whittle Lane / A6045 Heywood Old Rd
 - J14. A6045 Manchester Rd / Langley Lane
 - J15. Langley Lane / A6046 Hollin Lane
 - J16. A6045 Manchester Rd / Coronation Avenue
 - J17. Hollins Brow / Hollins Lane
 - J18. Hollins Brow / A56 Manchester Rd
 - J19. M60 J18
 - J20. M62 J20
 - J21. M60 J19
 - J22. A576 Middleton Rd / A6045 Heywood Old Rd
 - J23. A58 Rochdale Rd / B6221 Wash Lane

Figure 8.4: ES Transport and Access – Full Study Area

Proposal: Northern Gateway JPA1.1
Location: Bury, Manchester
TT Job No.: 784-B048805



TETRA TECH

0 370 740 1,110 Meters

Scale: 1:30,000 @A4

NGR: 385,070 E / 408,439 N 08 April 2025

© Crown Copyright All rights reserved.
Licence number: 100019980

© Tetra Tech Limited