



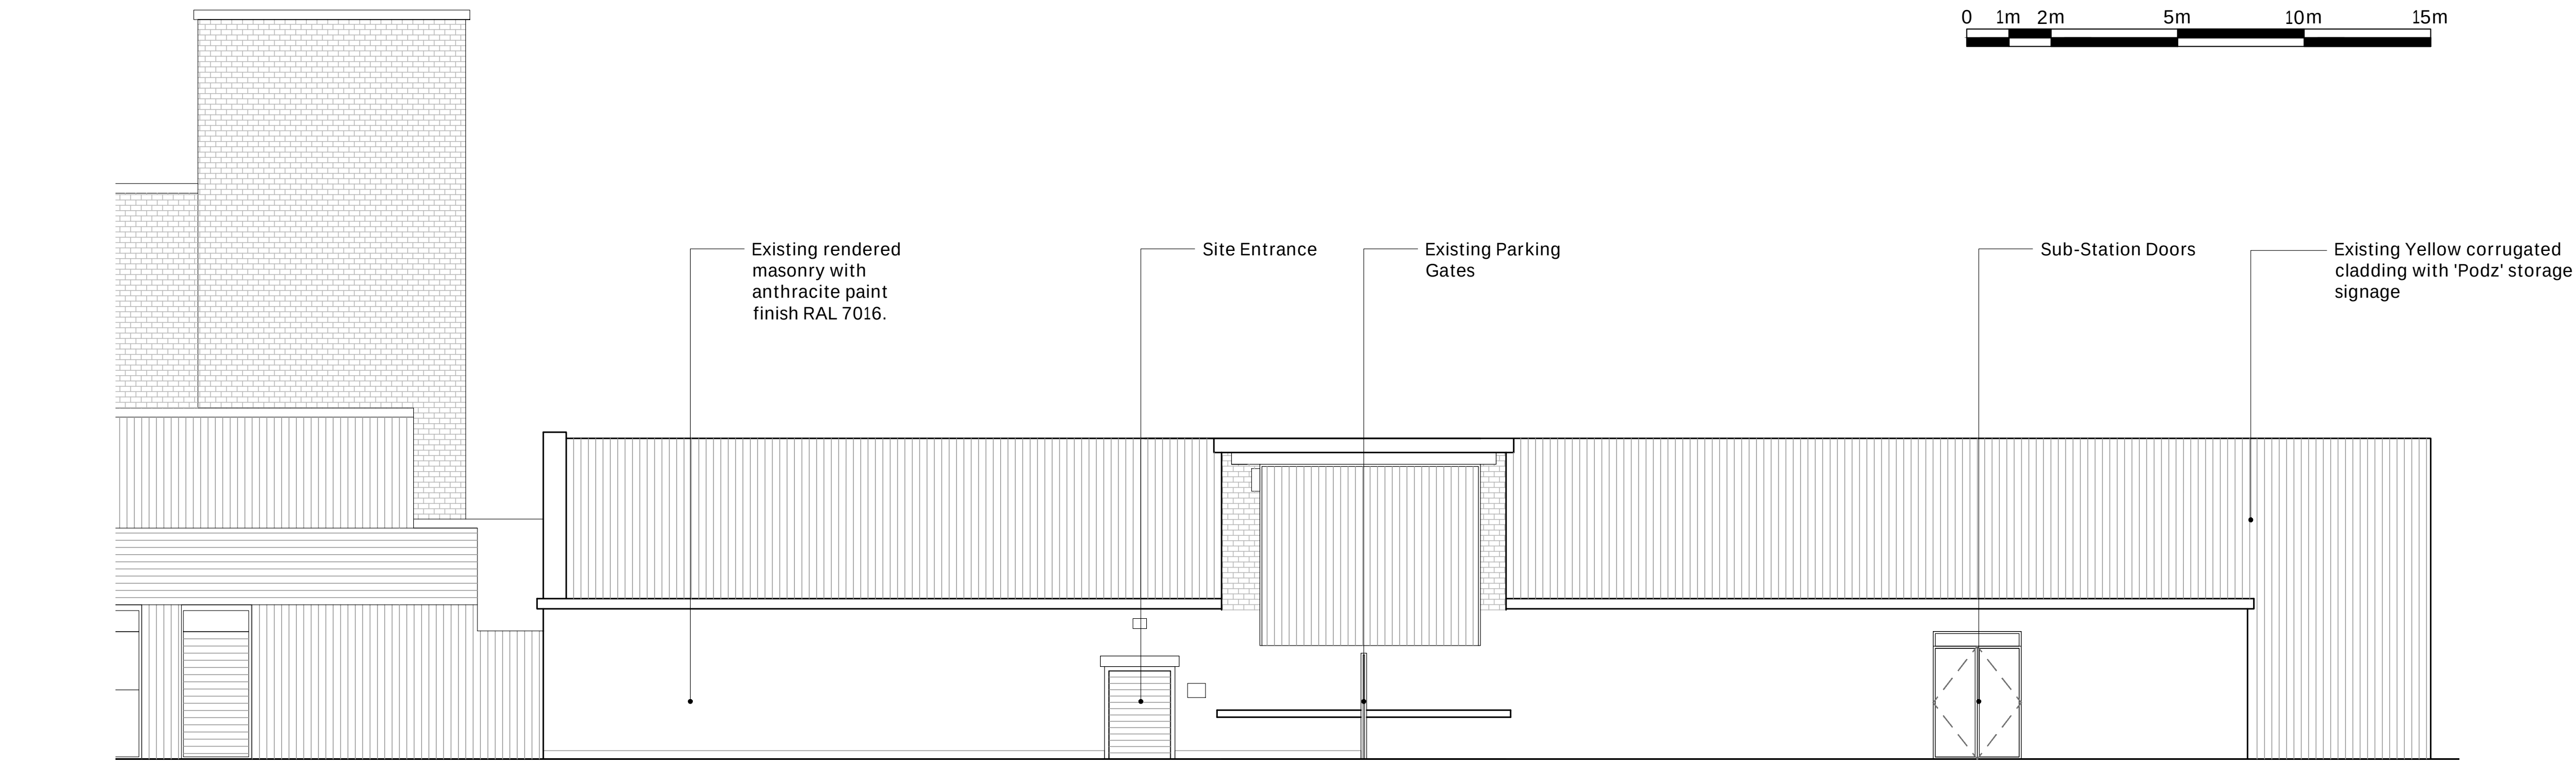

Neighbouring Storage Facility

Existing Elevation A


Existing Warehouse

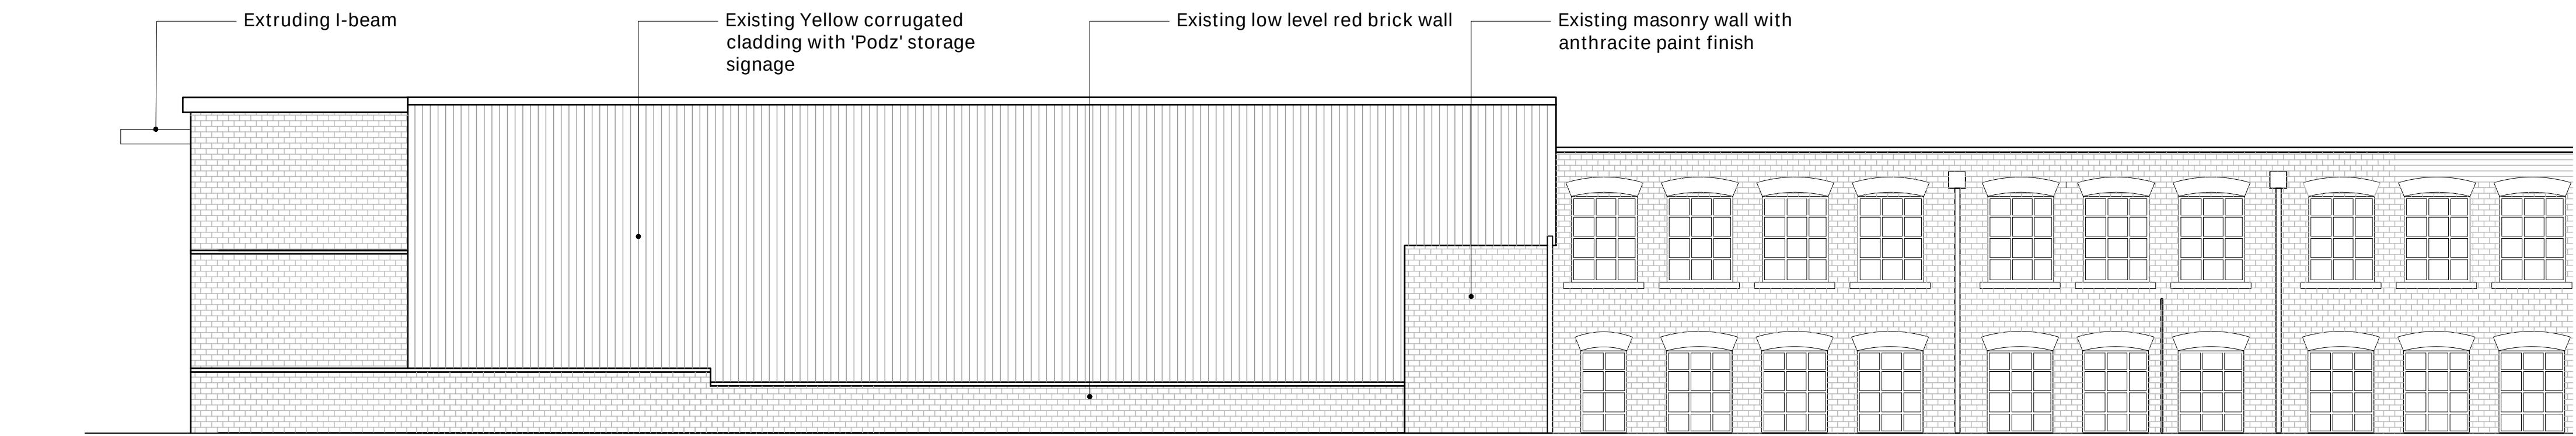

Existing Elevation B

Existing Warehouse

Neighbouring Vacant Unit

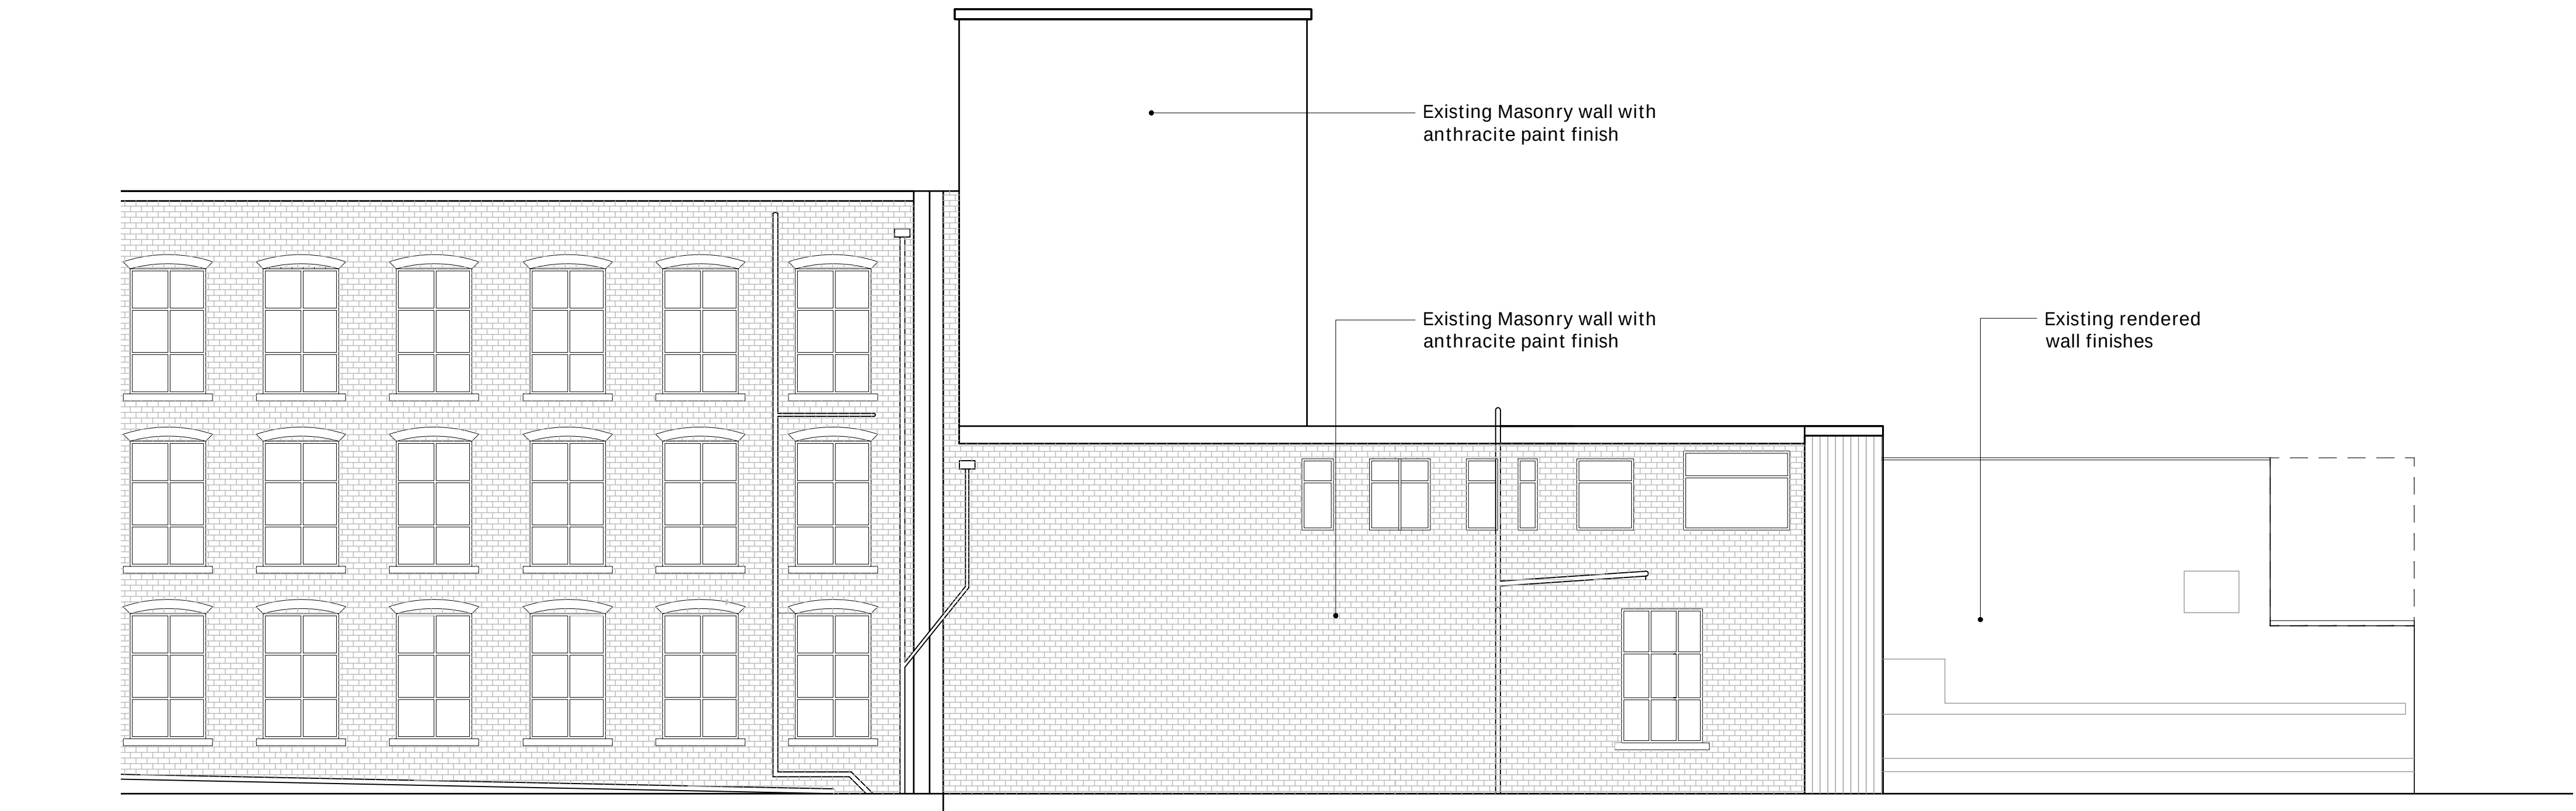

Existing Elevation C

Neighbouring Storage Facility

Existing Warehouse

Mitchell Hey Mills


D030

Existing Elevations

Client :
Venture&Co Rochdale
Location :
Rochdale
Date :
12/06/25
Drawn by :
WW
Revision :
A
Scale :
1:100 @ A1

Drawing type :
Planning

Do not scale from this drawing. It is the contractors responsibility to report any drawing inaccuracies and request clarification from the design team before proceeding. All measurements are indicative and should be checked on site by individual contractors prior to commencement of construction or procurement of materials or components. This drawing is copyright of NCstudio and may not be copied or reproduced in any form without written prop consent.

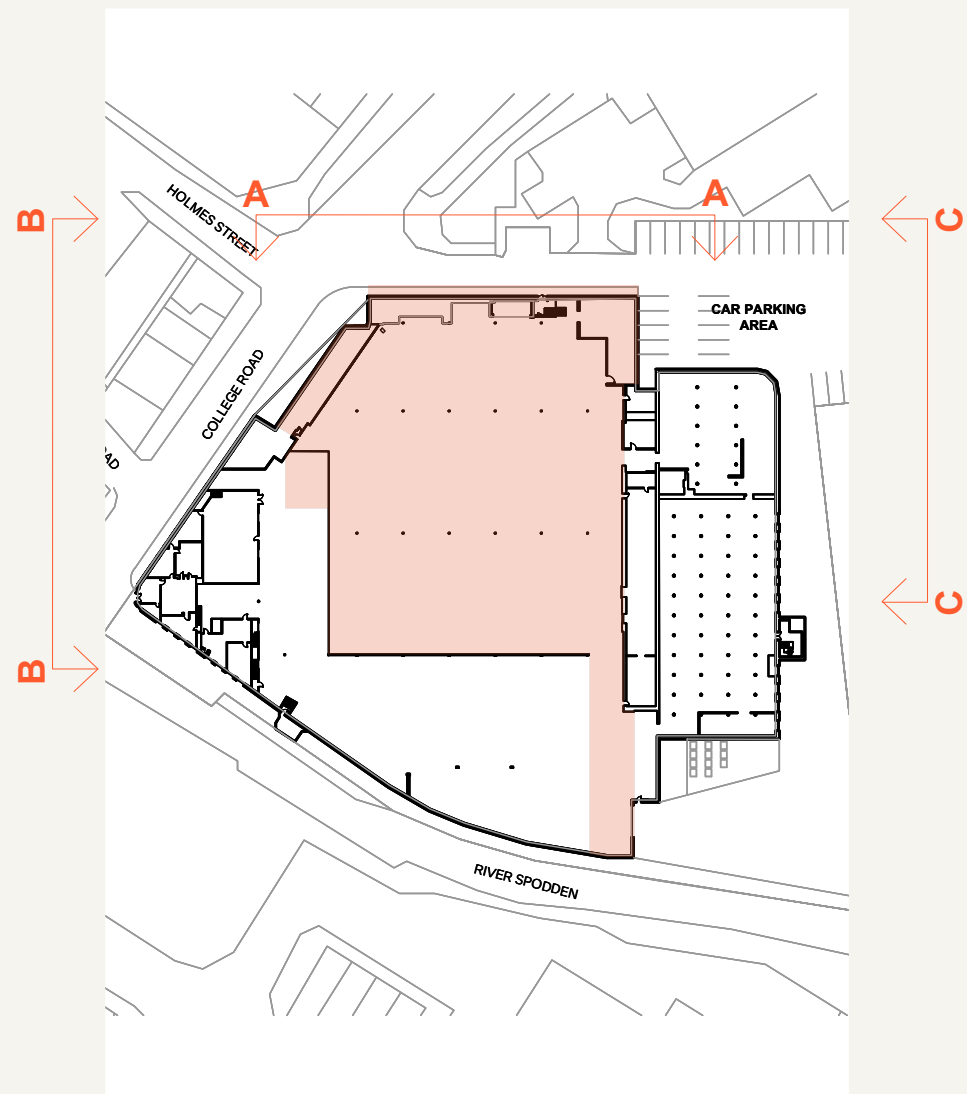

NCstudio

info@ncstudio.co.uk
@ncstudiodesign
ncstudio.co.uk