


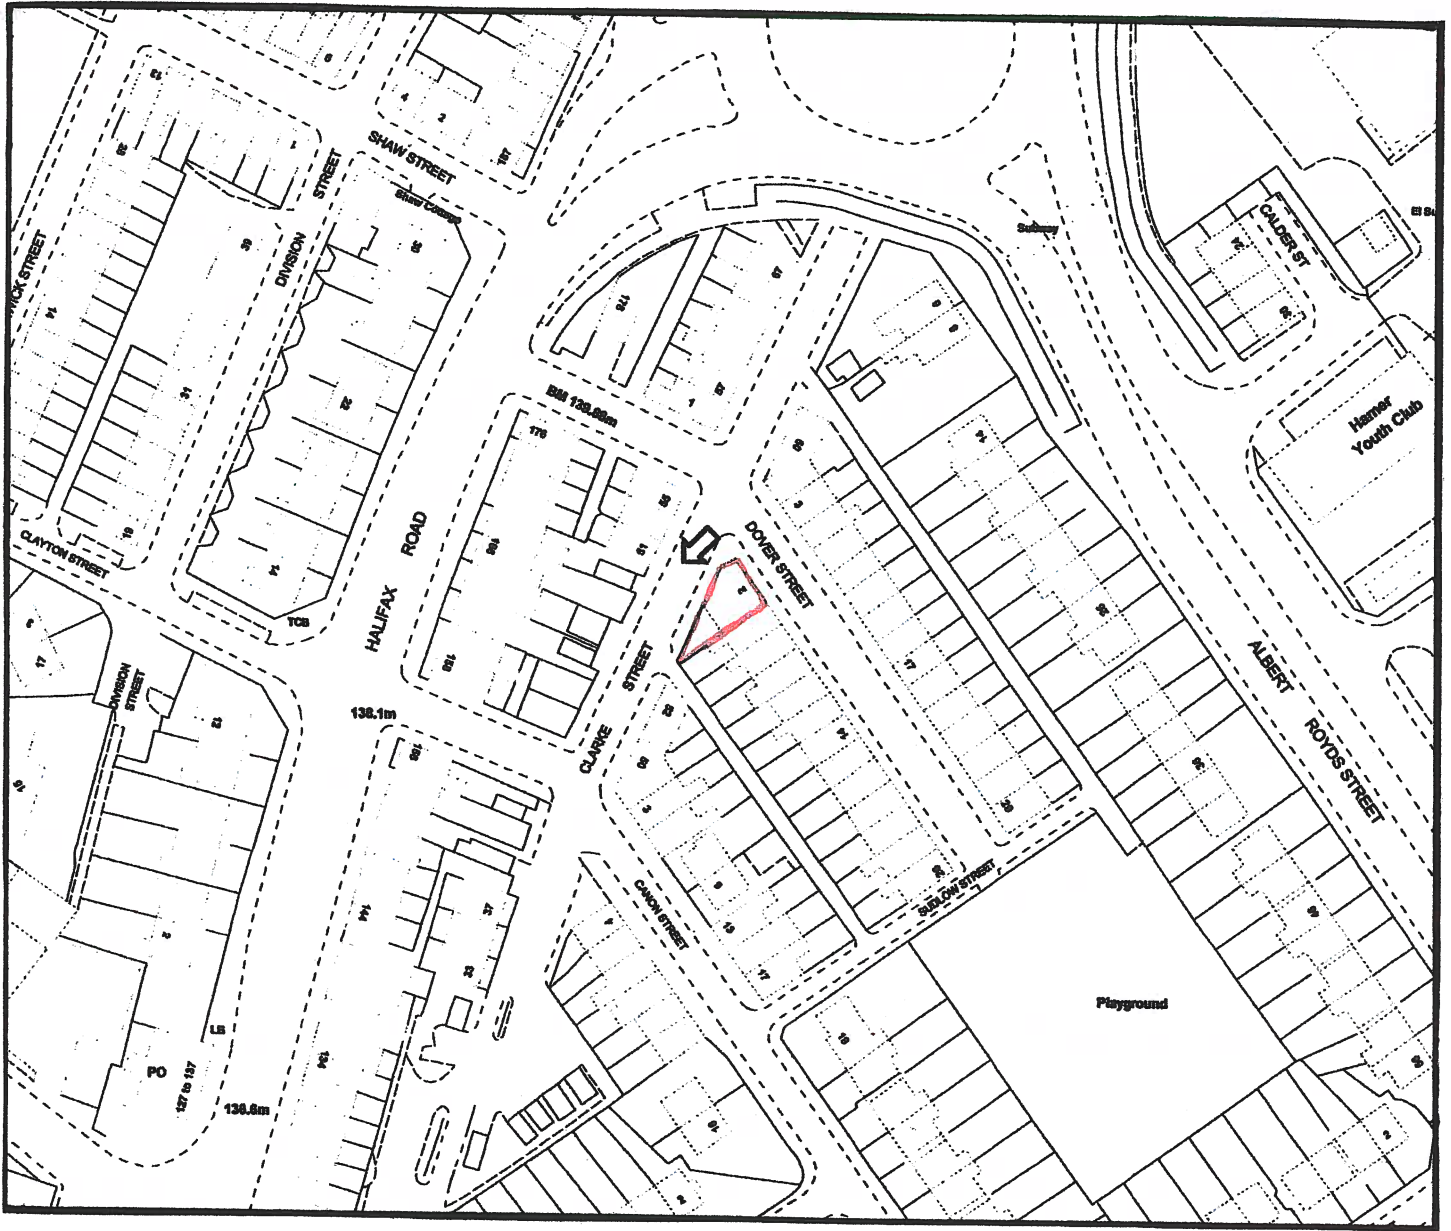

LOCATION PLAN 1:1250

