

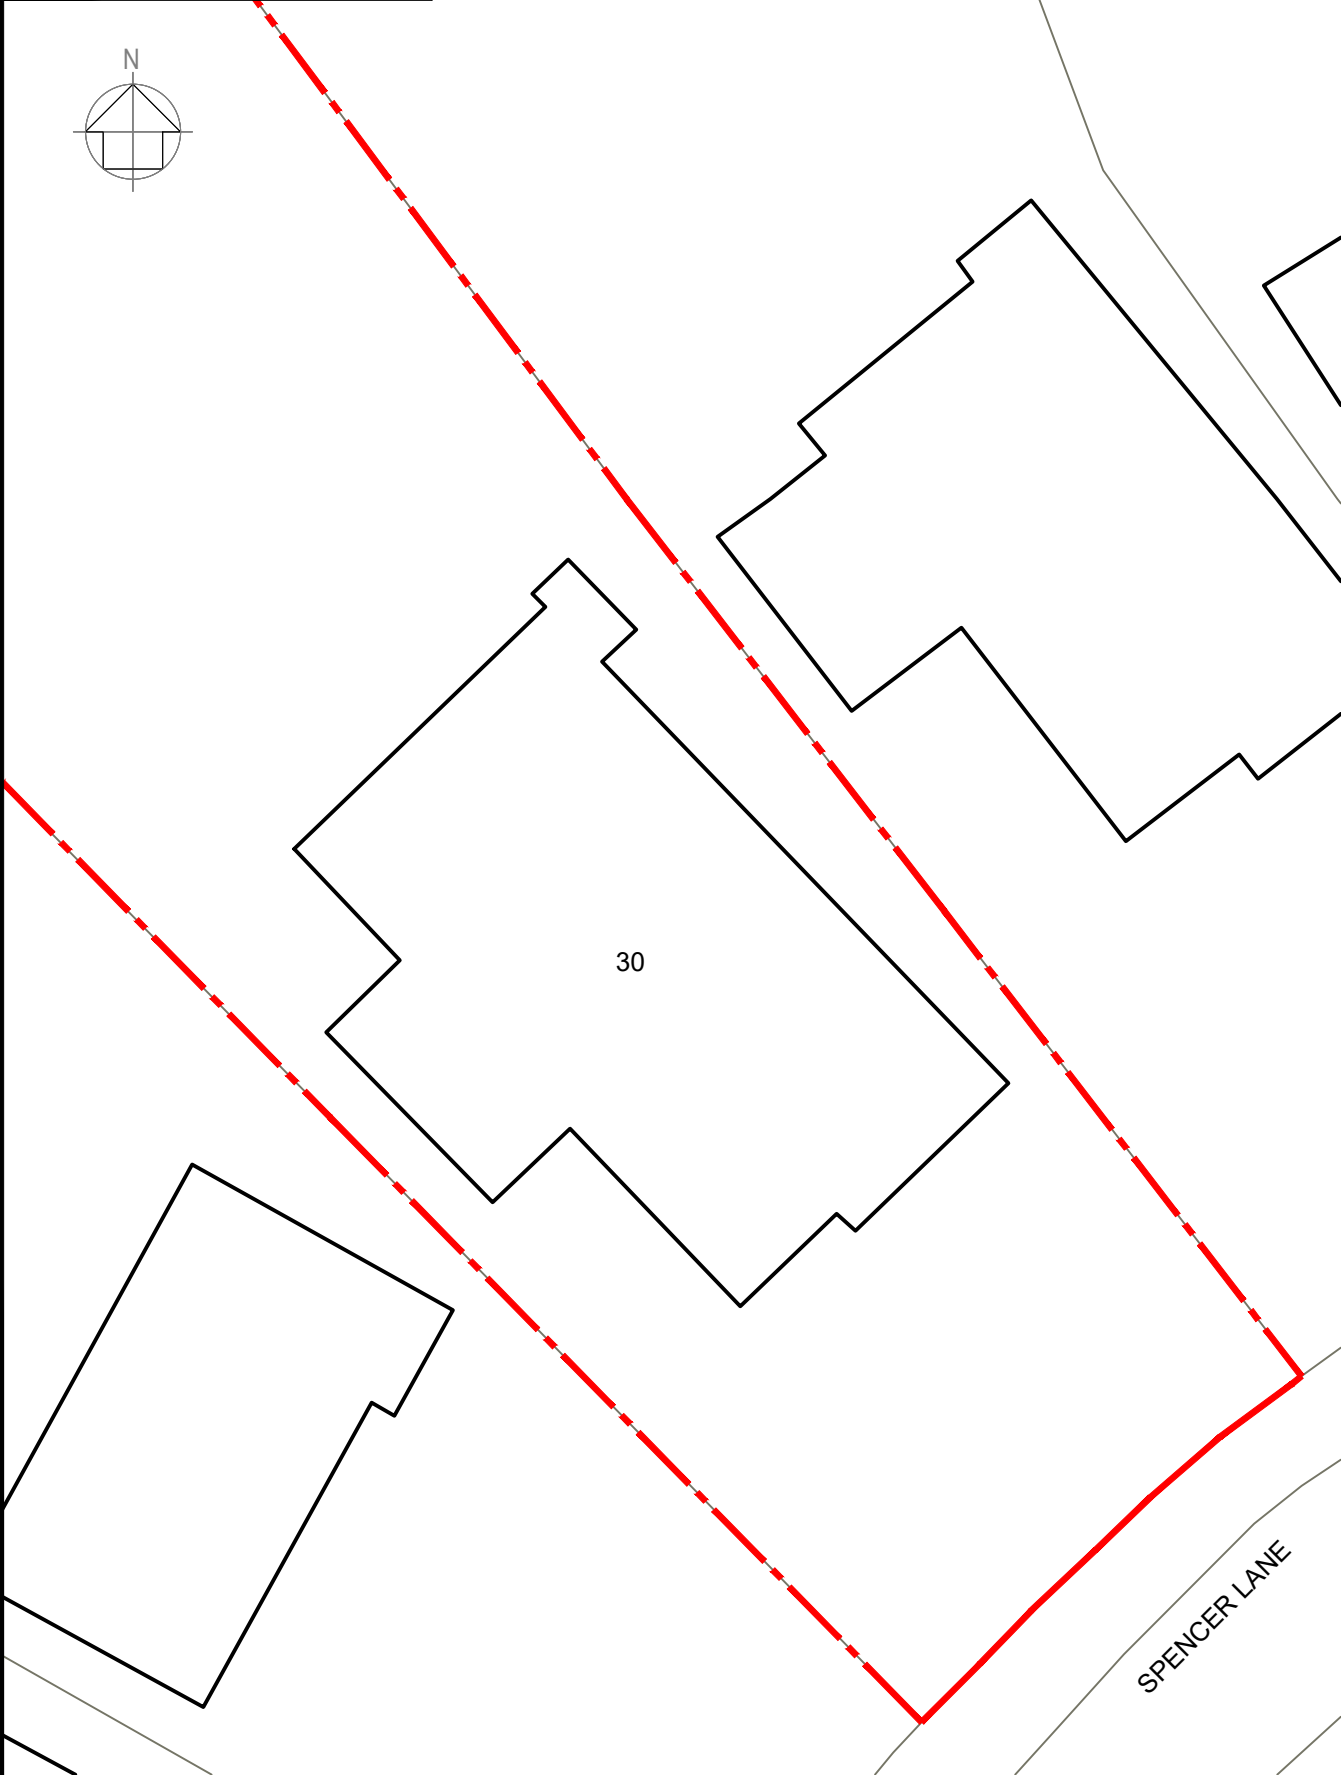


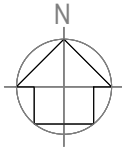

Existing Block Plan
Scale 1:200

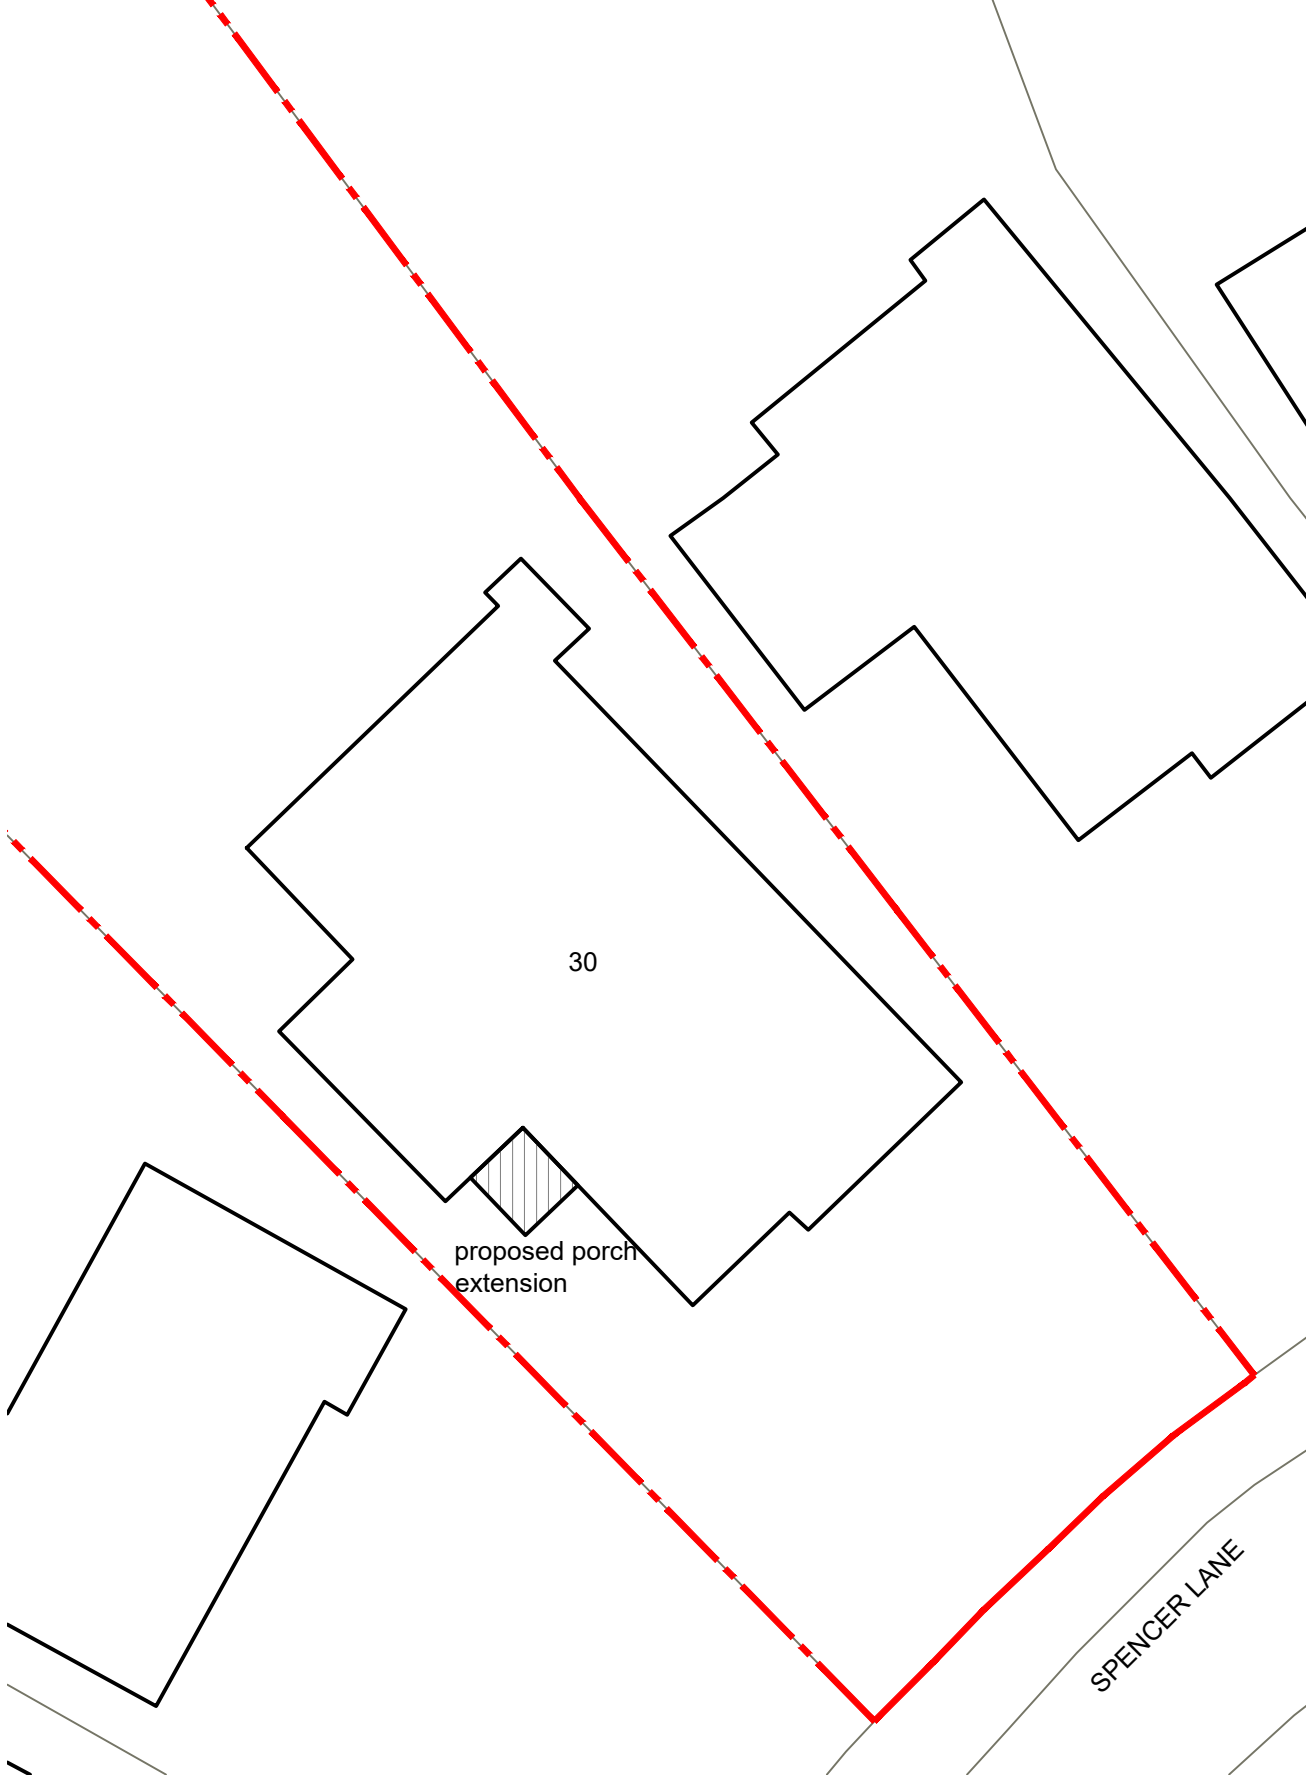

Proposed Block Plan
Scale 1:200

Disclaimer:
Do not scale from this drawing.
All dimensions to be verified on site prior to the commencement of any work or the production of any shop drawing. All discrepancies to be reported to the architect immediately.
This drawing is to be read in conjunction with all related Architect's and consultant drawings and any other relevant information.
This drawing is the copyright of Design & Architecture Workshop.

Notes:

A 21.11.23 Issued for planning

Rev	Date	Description
-----	------	-------------

Design & Architecture Workshop The Workshop, 2 Oldham Road, Delph, Oldham OL3 5EB tel: 01457 238324 email: info@daworkshop.co.uk www.daworkshop.co.uk
--

Project:
30 Spencer Lane
Proposed remodel

Drawing Title:
Existing & Proposed Block Plans

Scale: 1:200	Papersize: A3
-----------------	------------------

Drawing No.:
221-102

Drawing Date: Nov 2023	Drawn by: RAD
---------------------------	------------------

Client:
Mrs J Taylor

