


Location Plan

Site Address: 23, Alkrington Hall Road South, Middleton, M24 1NJ



Date Produced: 16-May-2024

Scale: 1:1250 @A3

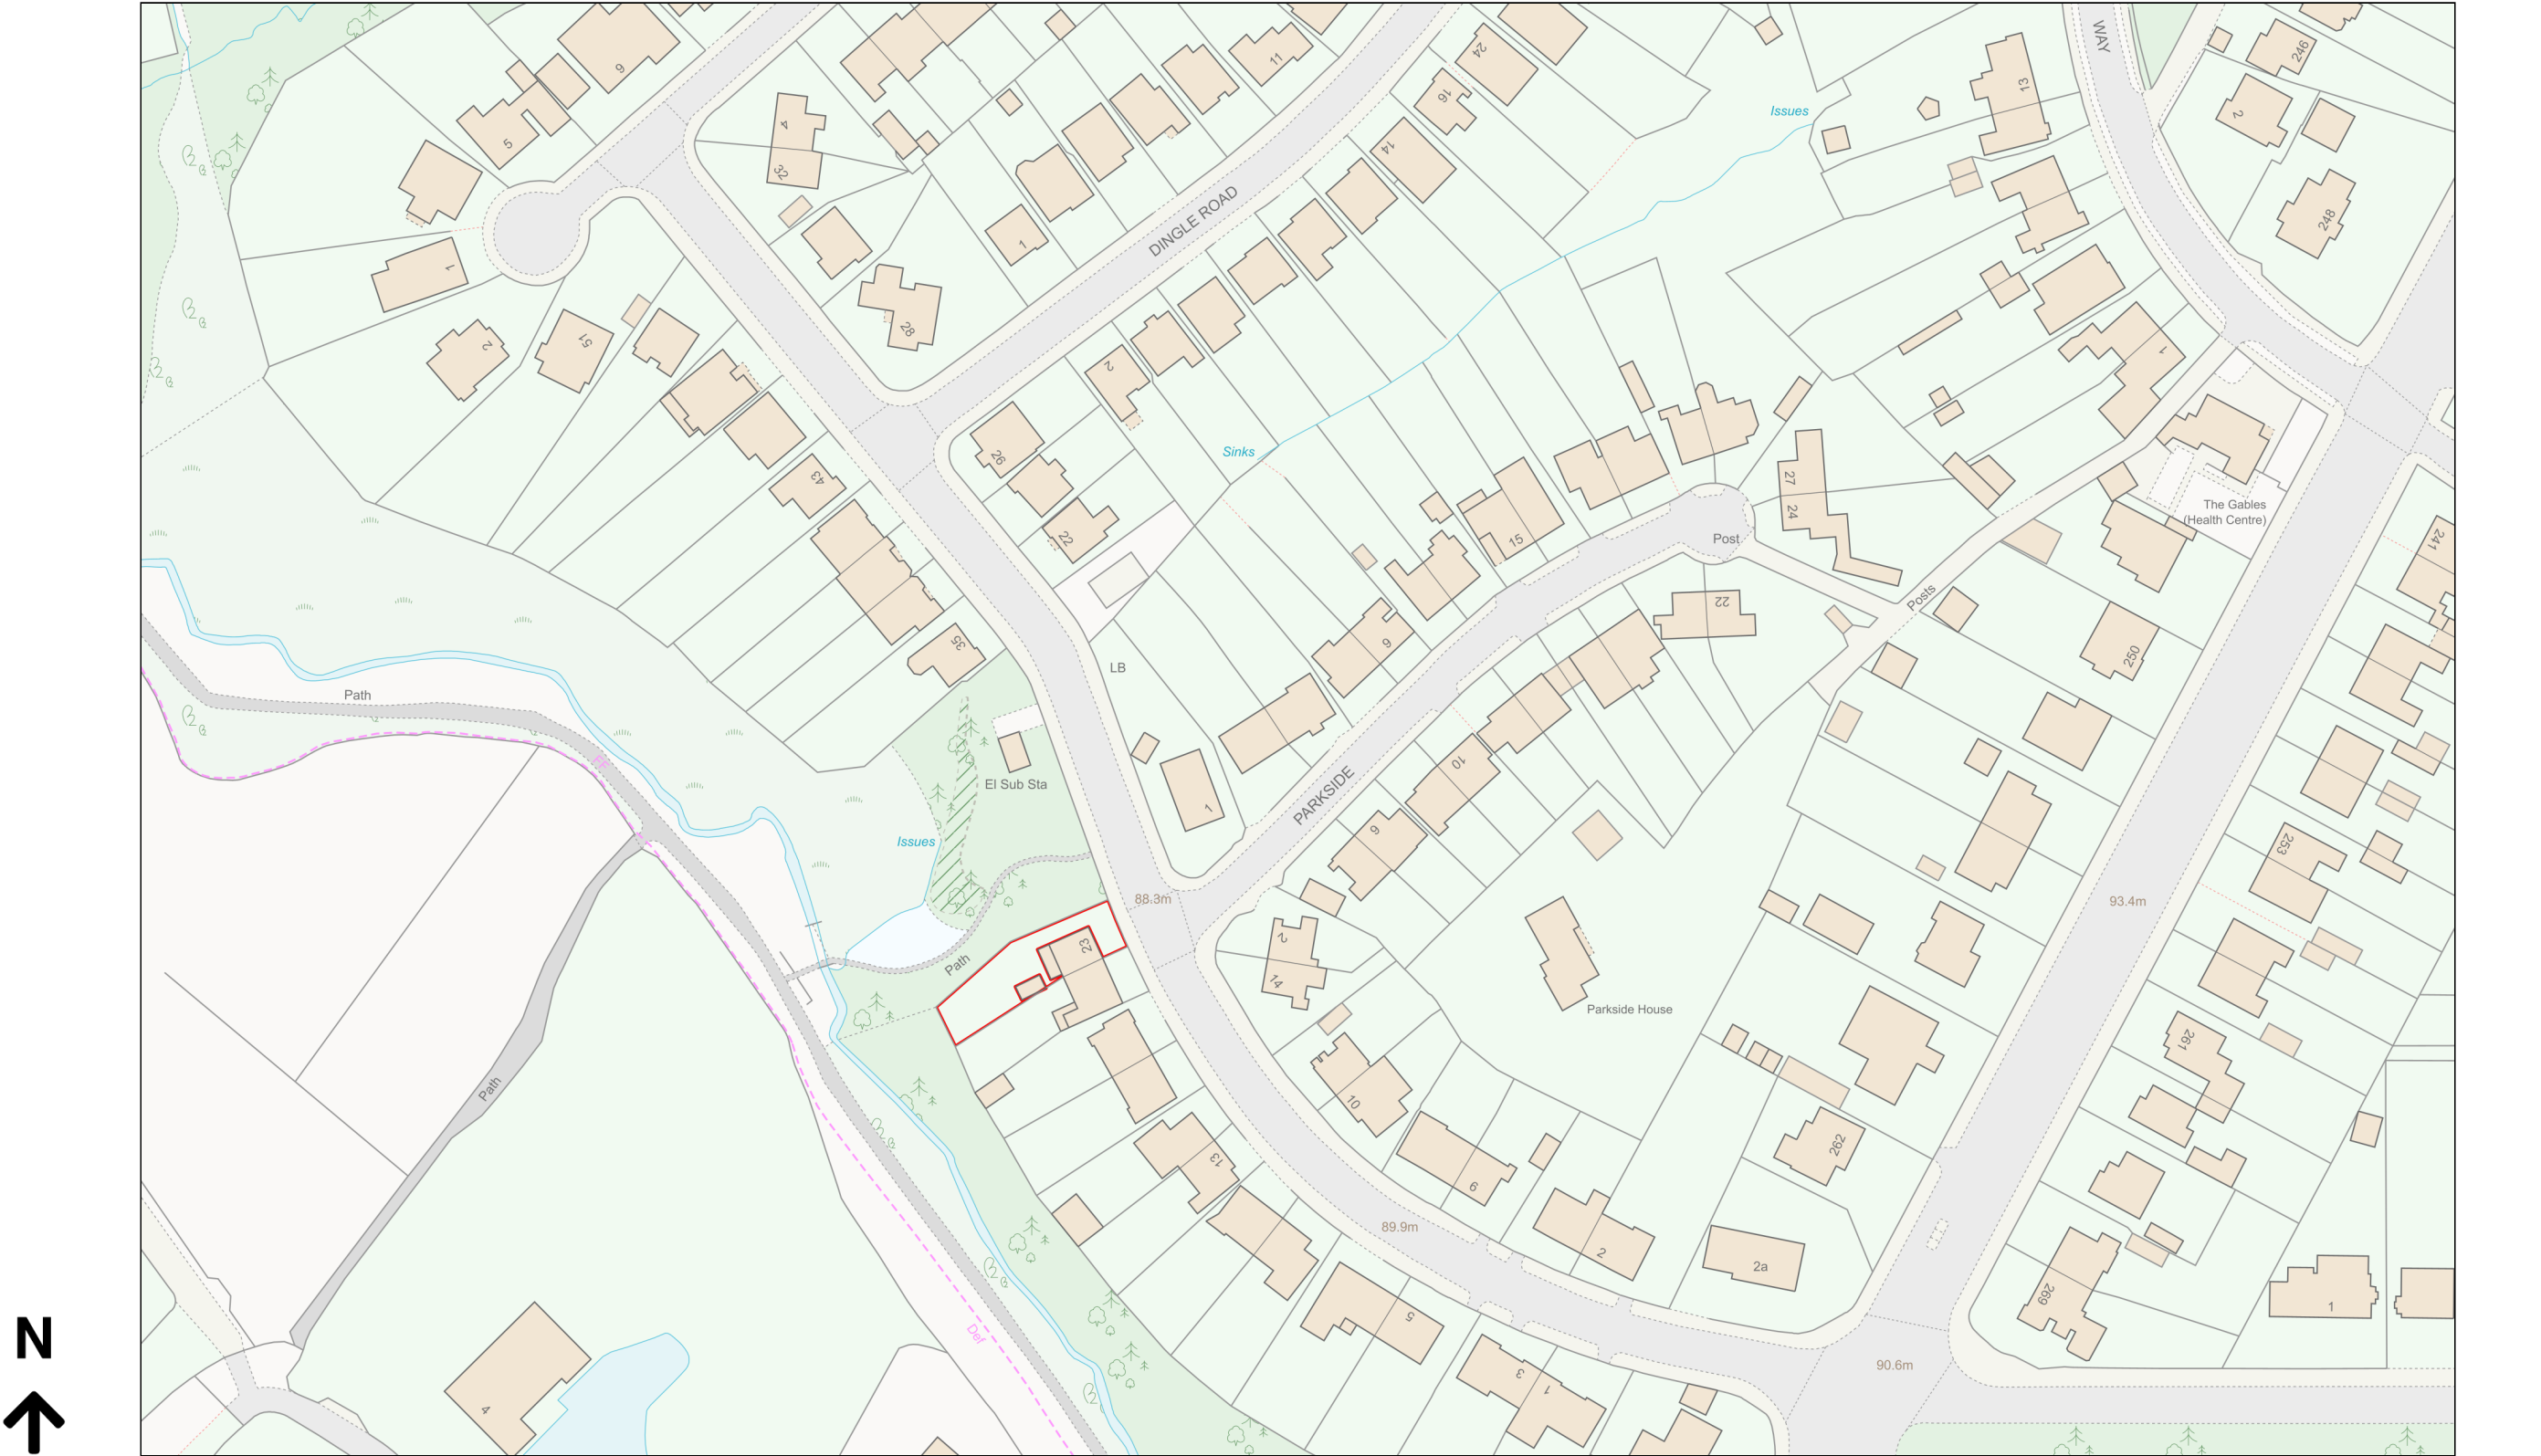

Planning Portal Reference: PP-12969512v3

