




ELEVATION 1

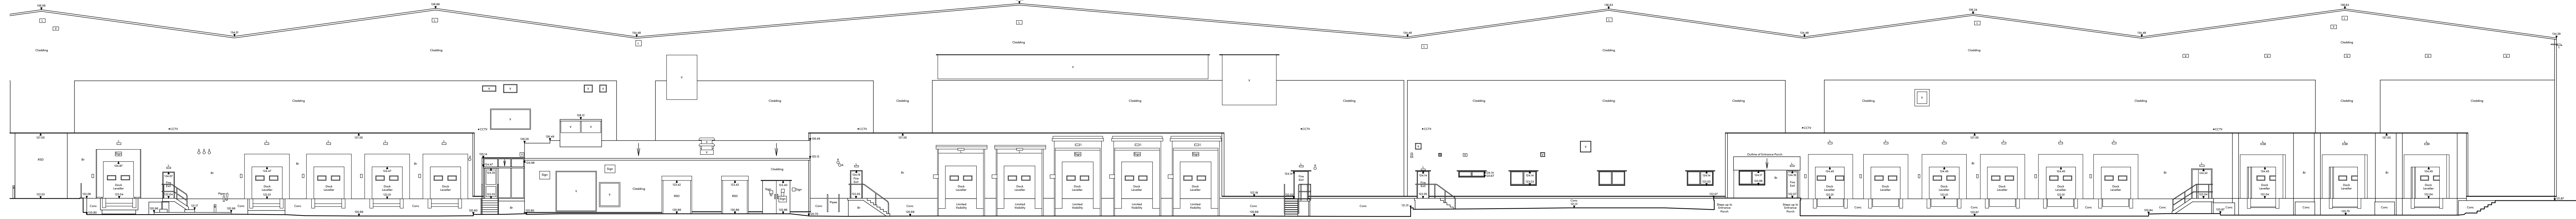

ELEVATION 1

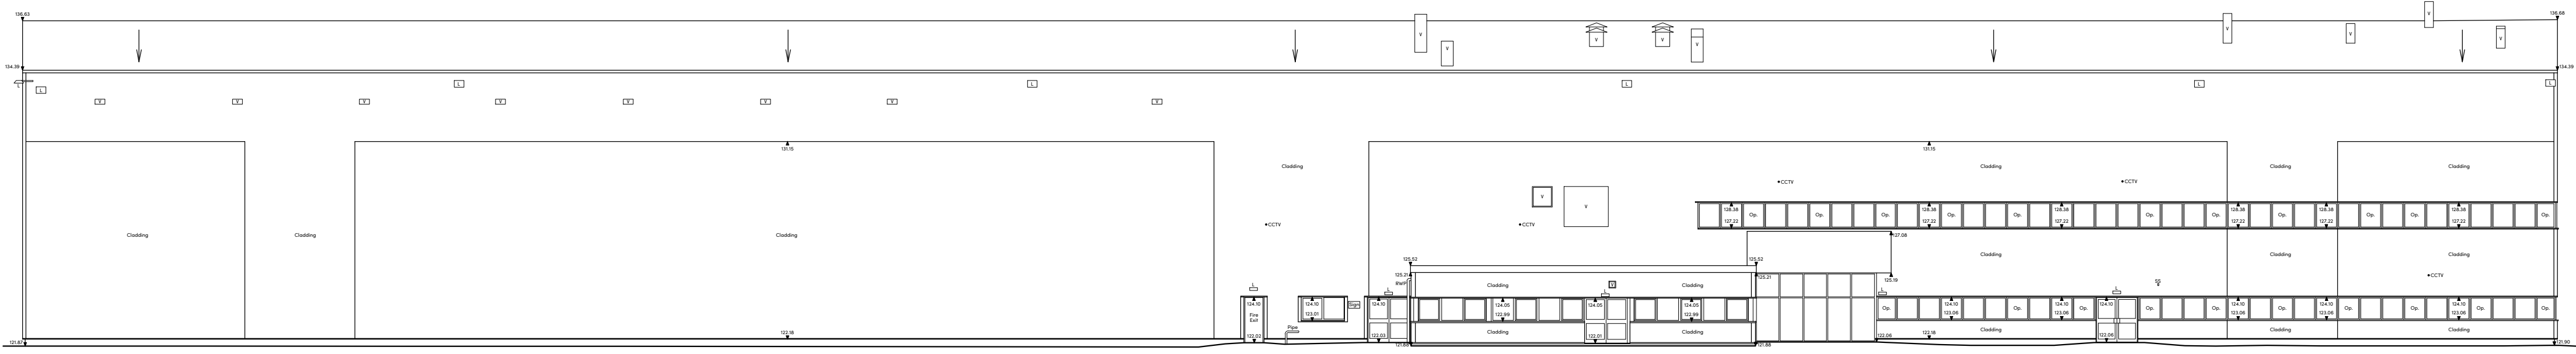

ELEVATION 2

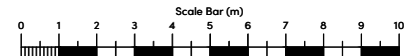


NOTES

- 1) ALL DIMENSIONS TO BE CHECKED ON SITE AND NOT SCALED FROM THIS DRAWING.
- 2) HOLLIS SHALL BE INFORMED IN WRITING OF ANY DISCREPANCIES.
- 3) ALL DIMENSIONS ARE IN METRES ONLY.
- 4) ALL LEVELS ARE BASED ON A GPS TIE TO THE OSGM5(G8) GEOID MODEL.

KEY


A	Alarm	HB	Handrail
A/C	Air Conditioner	IC	Inspection Cover
AL	Arch Level	IBF	Iron Railing Fence
AL	Arch Level	JB	Junction Box
ASH	Arch Spring Height	L	Light
ASL	Arch Spring Level	LB	Light Box
ATM	Automated Teller Machine	Max	Maximum
B	Balustrade	Min	Minimum
BGP	Break Glass Point	O/H	Overhead
BH	Floor To Beam Height	OSB	Open Boarded Fence
B	Brick	OSBM	Ordinance Survey Bench Mark
BWP	Brick Battening Wall	P	Post
BSL	Beam Soffit Level	PL	Pavement Light
BSW	Brick Wall	PLW	Post and Rail Fence
BWF	Barbed Wire Fence	R	Rail
CAF	Close Boarded Fence	RDM	Recessed Door Mat
CCTV	Closed Circuit Television	R	Rail
CH	Cut To Head Height	RSD	Roller Shutter Door
CLF	Corrugated Iron Fence	RSL	Roller Shutter Level
CL	Chain Link Fence	RWC	Rain Water Pipe With Gully
CLF	Chain Link Fence	RWP	Rain Water Pipe
CPC	Concrete	SB	Sign Board
CPS	Concrete Paving Slabs	SBM	Site Bench Mark
CUP	Cupboard	SF	Security Fence
DH	Door Height	SH	Spring Height
DP	Down Pipe	SH	Shutter
D/C	Drainage Channel	SI	Smoke Outlet
DH	Duct Height	SP	Sign Post
EB	Electrical Junction Box	SS	Security Sensor
EM	Electricity Meter	T	Telephone
EGG	Electricity Switchgear	TBM	Temporary Bench Mark
FA	Fire Alarm	TLS	Threshold Level
FD	Floor Beam	T/W	Top Of Wall
FC	Floor To Ceiling Height	TYP	Typical
FE	Fire Extinguisher	U/L	Unable To Lift
FNR	Fire House Reef	VCP	Vehicle Charging Point
FL	Floor Level	VP	Vent Pipe
FI	Firelight	W	Window
G	Gully	WCL	Window Cill Level
GM	Gas Meter	WH	Window Header
GV	Gas Valve	WHL	Window Head Level
H	Height	WH	Window Header
HB	Hand Basin		

KEY PLAN

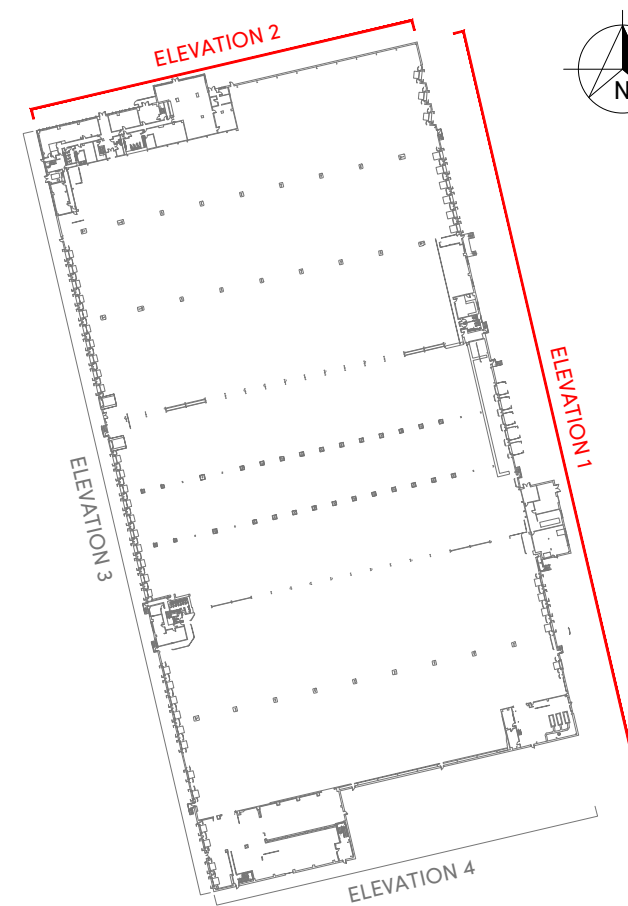

Not To Scale

ELEVATION/SECTION SYMBOLS

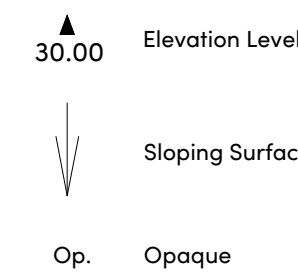

REVISIONS

REV.	DATE	AMENDMENTS	INITIAL

THIS DRAWING IS FOR THE FOLLOWING PURPOSE ONLY:
PRELIMINARY ☐ TENDER ☐ CONSTRUCTION ☐
SKETCH ☐ MEASURED SURVEY ☒ CONTRACT ☐

TITLE
**WAREHOUSE ELEVATIONS
SHEET 1 OF 2**

CLIENT

Tritax Management LLP
6 Duke Street
London
SW1Y 6BN

PROJECT NAME

Tesco Distribution Centre
Stakehill Industrial Estate
Middleton, Manchester
M24 2YX

HOLLIS

The Lexicon
10-12 Mount Street
Manchester
M2 5NT

T +44 161 832 7031
W hollisglobal.com



DATE	February 2024	DRAWN BY	KM
SCALE	1:200 @A0	CHECKED	IR
PROJECT	LINE	ORIGINATOR	VOLUME/ ZONE/BLDG
119831	108	HLS	01
FILE	DISCIPLINE/ SCALE	NUMBER	STATUS
M2	B	10400	A1
			REVISION
			C00