


© COPYRIGHT - No part of this drawing is to be reproduced in whole or in part without written permission.
All dimensions shown on drawings are in m unless stated otherwise. Scaled dimensions are not to be taken from this drawings.
All dimensions are to be confirmed on site prior to work commencing.

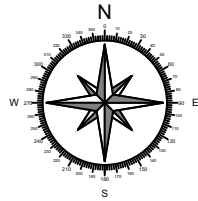


LEGEND:

OWNER'S LAND

PLANNING APPLICATION BOUNDARY

O/H LINE

TEMPORARY CONSTRUCTION COMPOUND

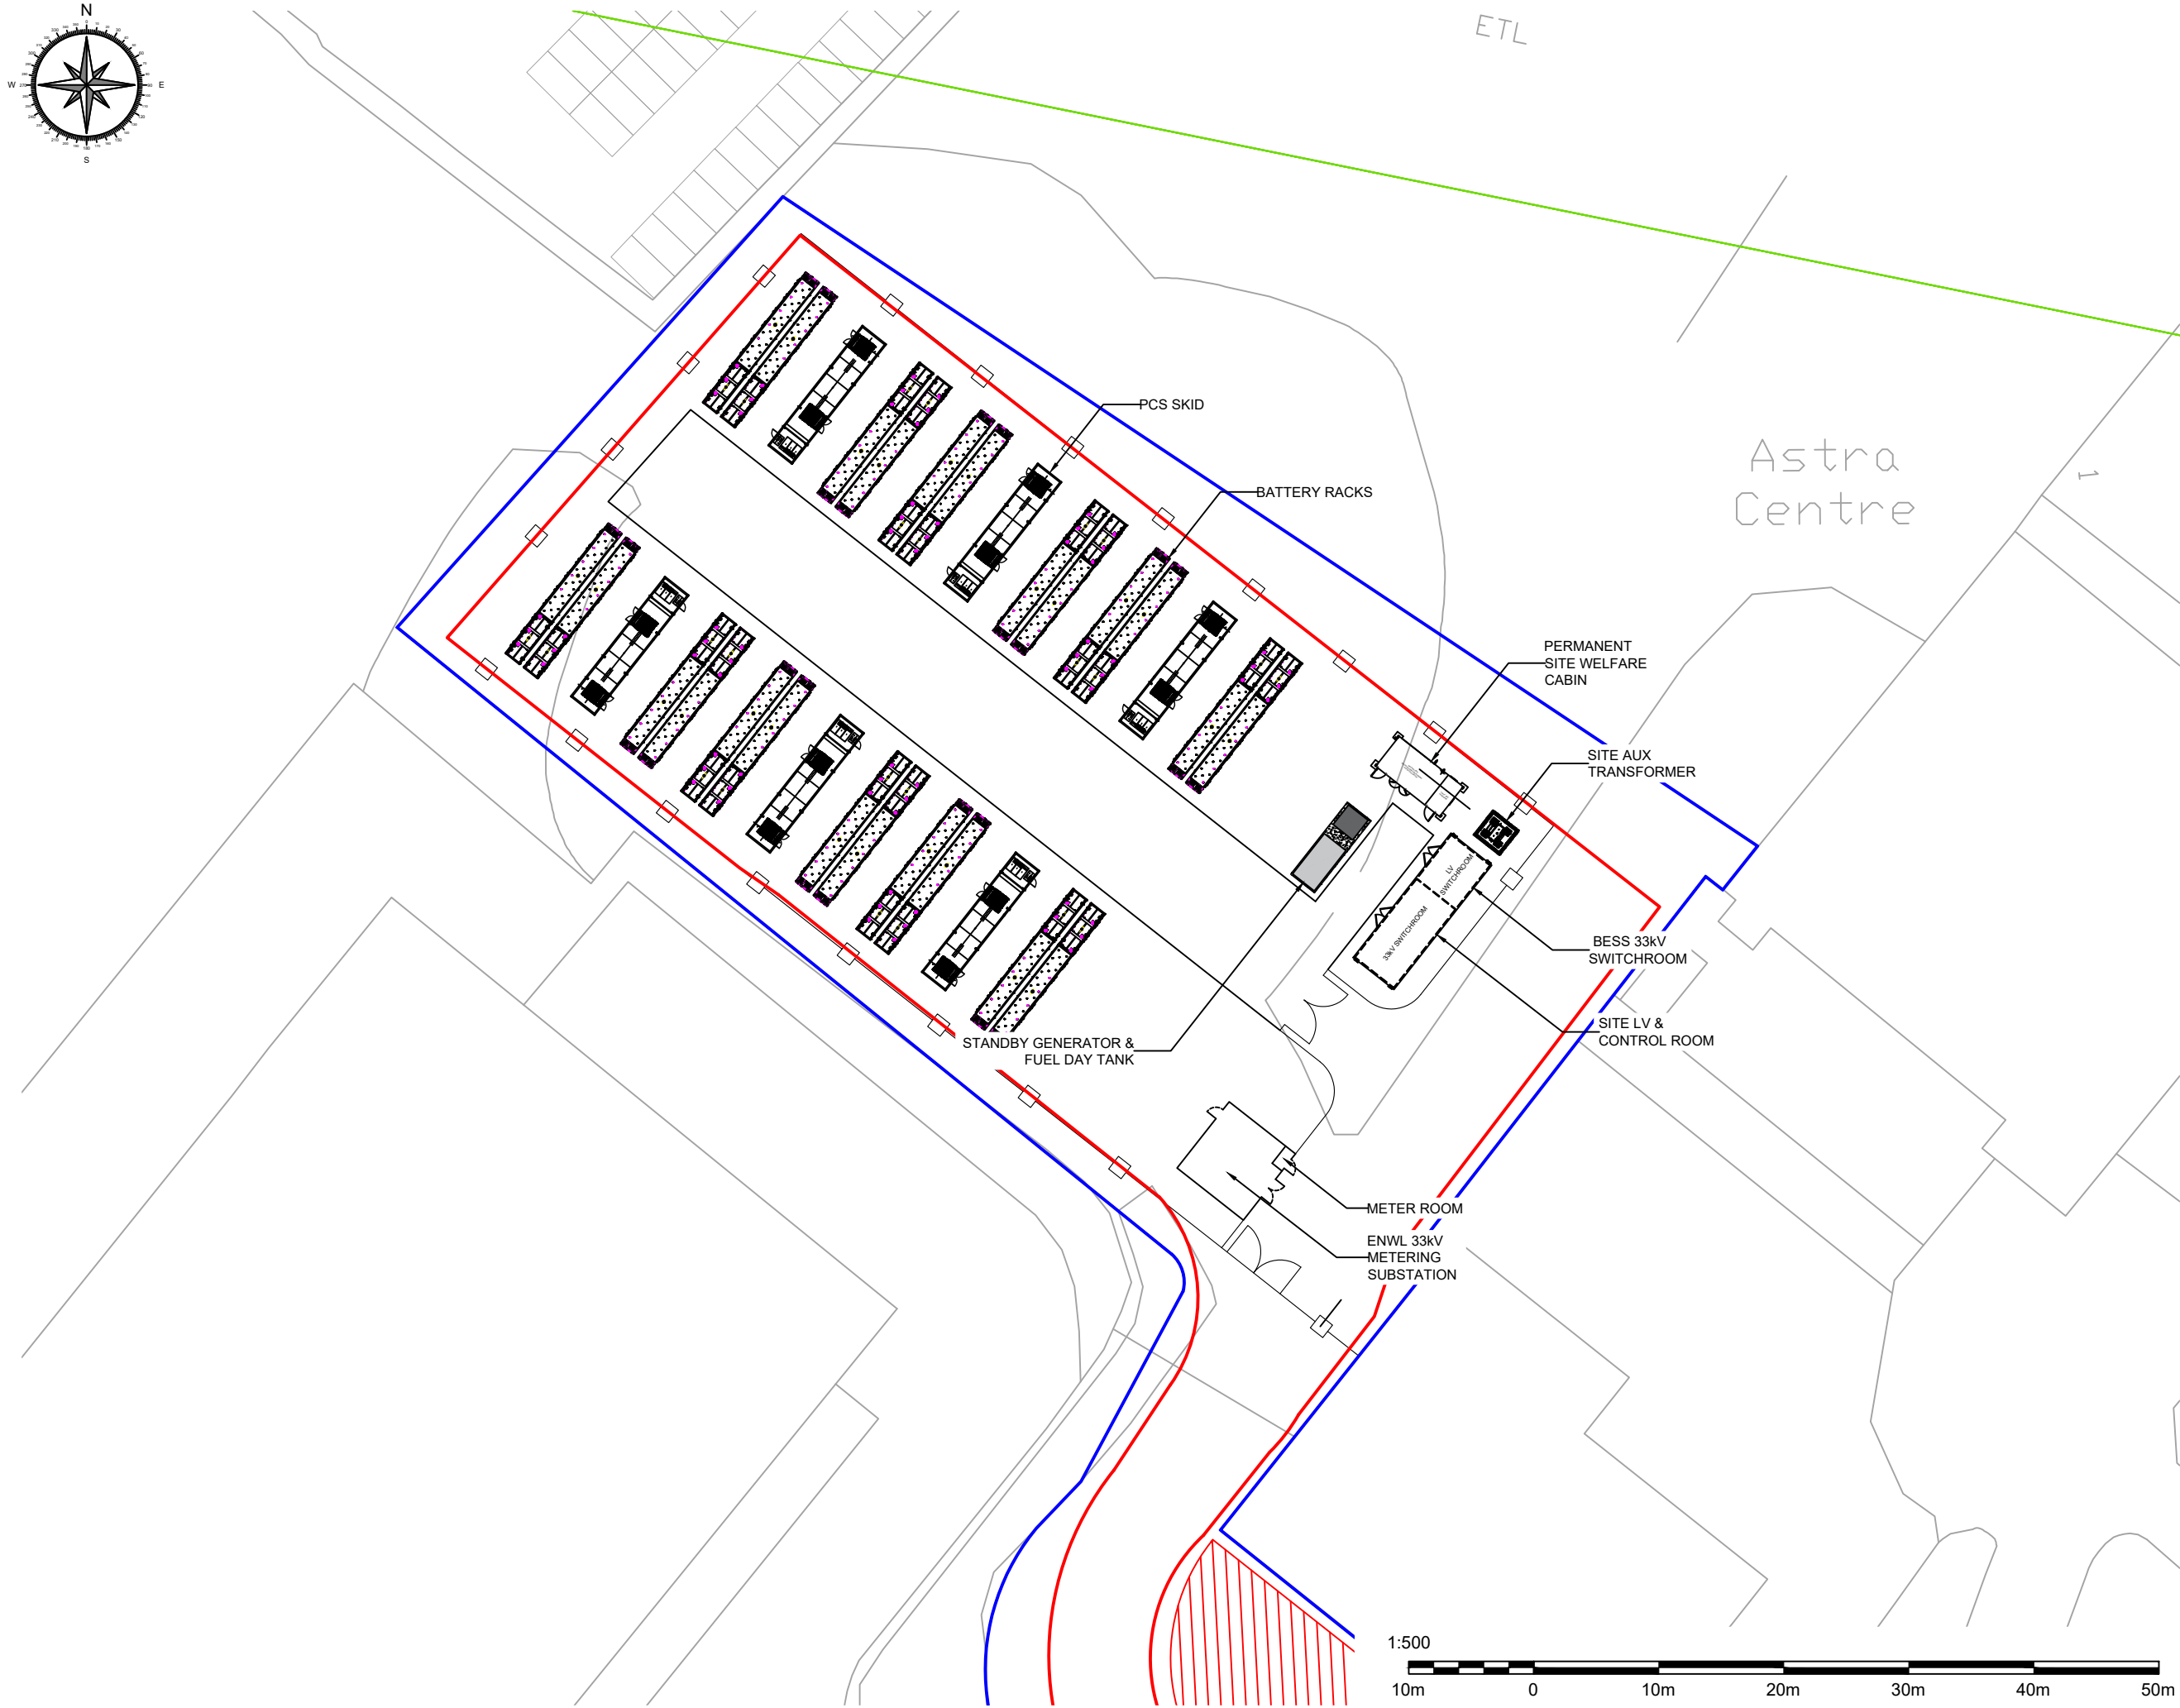

P1	07/02/24	FIRST ISSUE	HN	AI
REVISION	DATE	NOTES	DRAWN	INSPECTED
DRAWING STATUS				
PLANNING				
CLIENT		CLIENT PROJECT REF.		
MASDAR		MAS008		
SITE ADDRESS				
Royle Barn Road				
DRAWING TITLE				
Royle Barn Road site layout plan				
SCALE AT A3		DRAWN BY		SITE DETAILS
1:500		HN		-
DRAWING NUMBER				REVISION
MAS008-PL-02				P1