



M1 Architecture LTD
City Tower, New York St, Manchester M1 4BT
www.m1architecture.co.uk
Telephone: 0330 311 9695

Site Plan
Existing
1:200@A3

House Extension
12 New Barn Ln OL11 3QB

2327

01.



M1 Architecture LTD
City Tower, New York St, Manchester M1 4BT
www.m1architecture.co.uk
Telephone: 0330 311 9695



House Extension
12 New Barn Ln OL11 3QB

2327


S1.

Site Plan
Proposed


1:200@A3

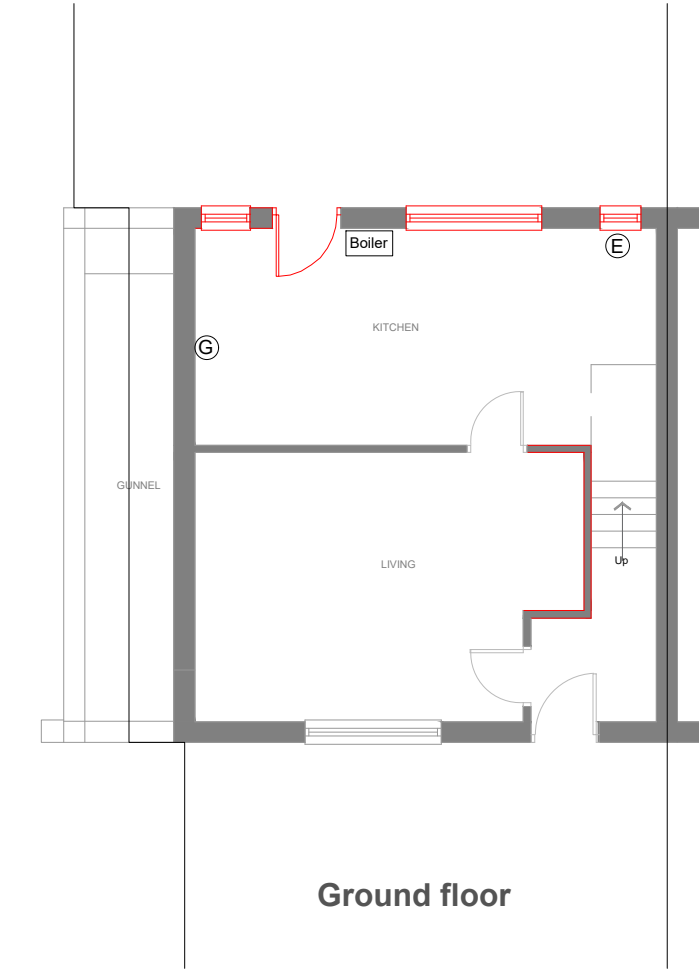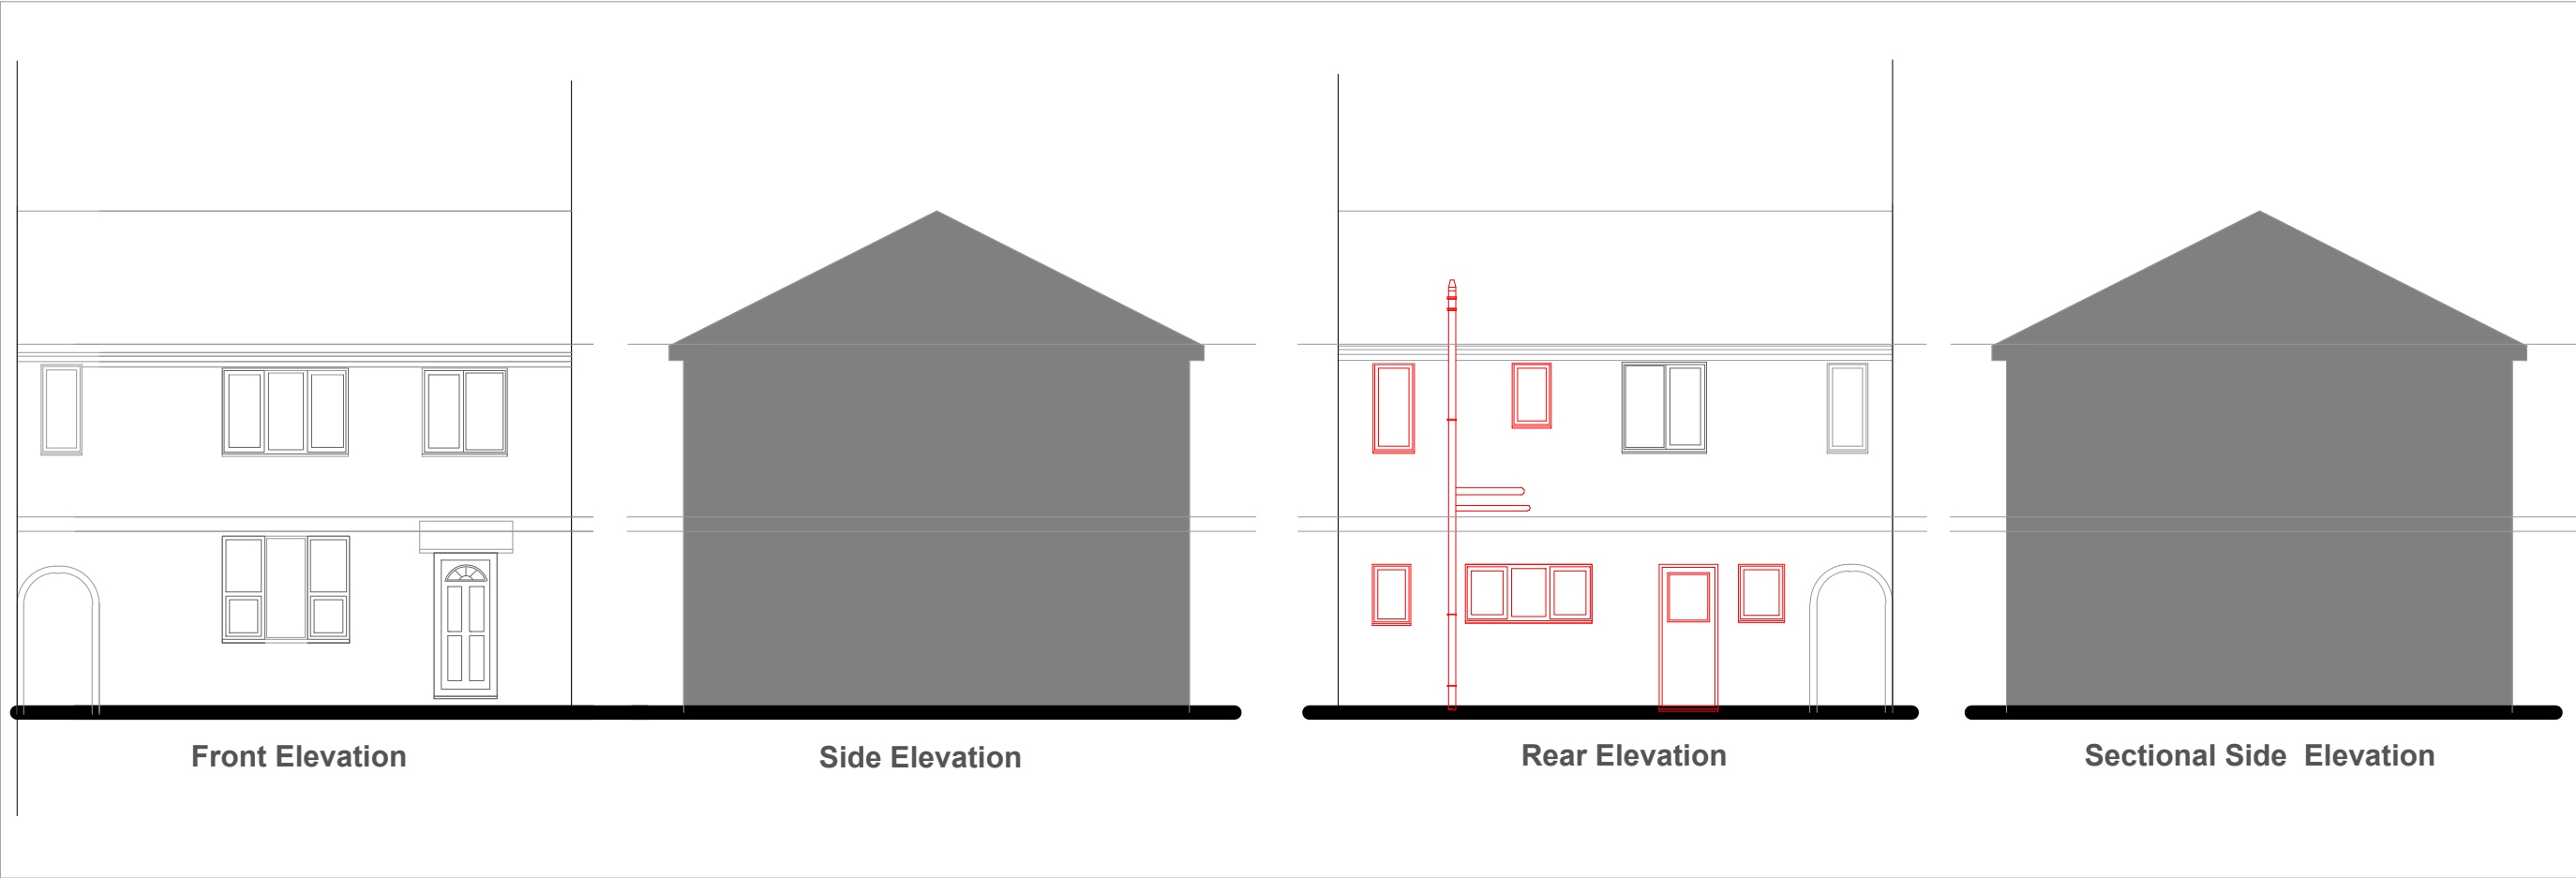

Ground floor

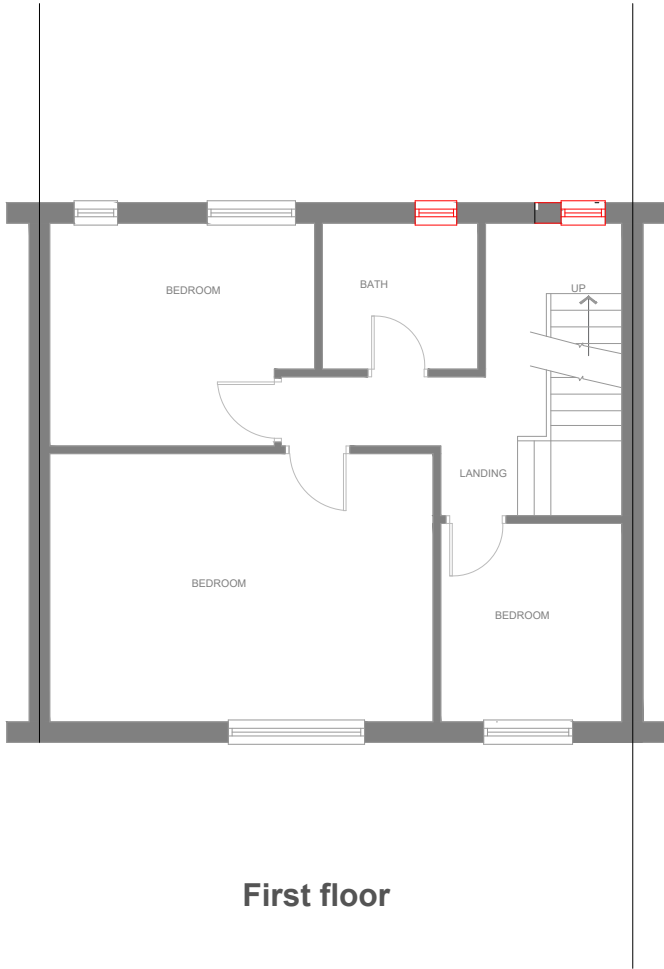

First floor

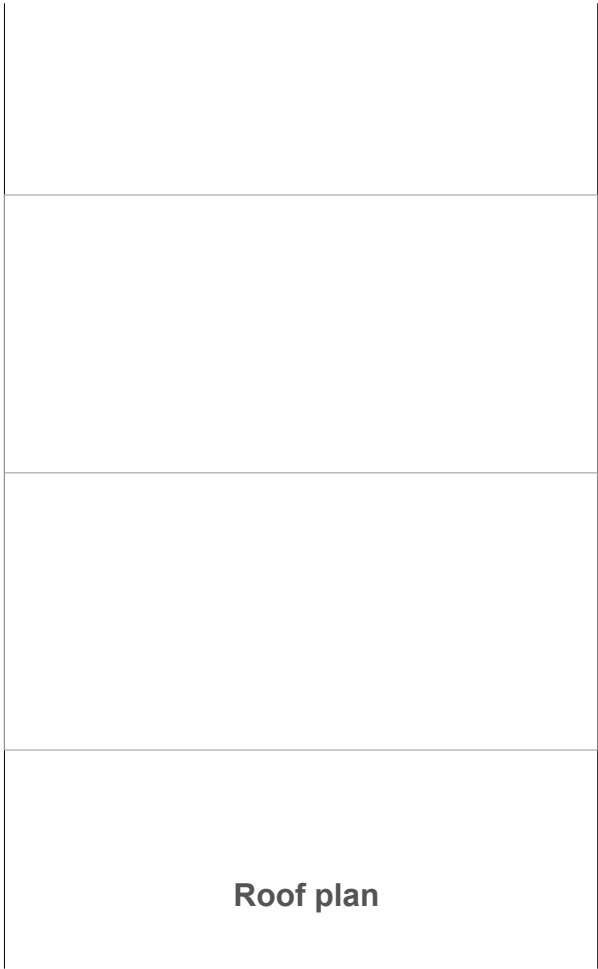

Roof plan



M1 Architecture LTD
City Tower, New York St, Manchester M1 4BT
www.m1architecture.co.uk
Telephone: 0330 311 9695

House Extension
12 New Barn Ln OL11 3QB


2327

02.


Floor Plans & Elevations

1:100@A3


Existing

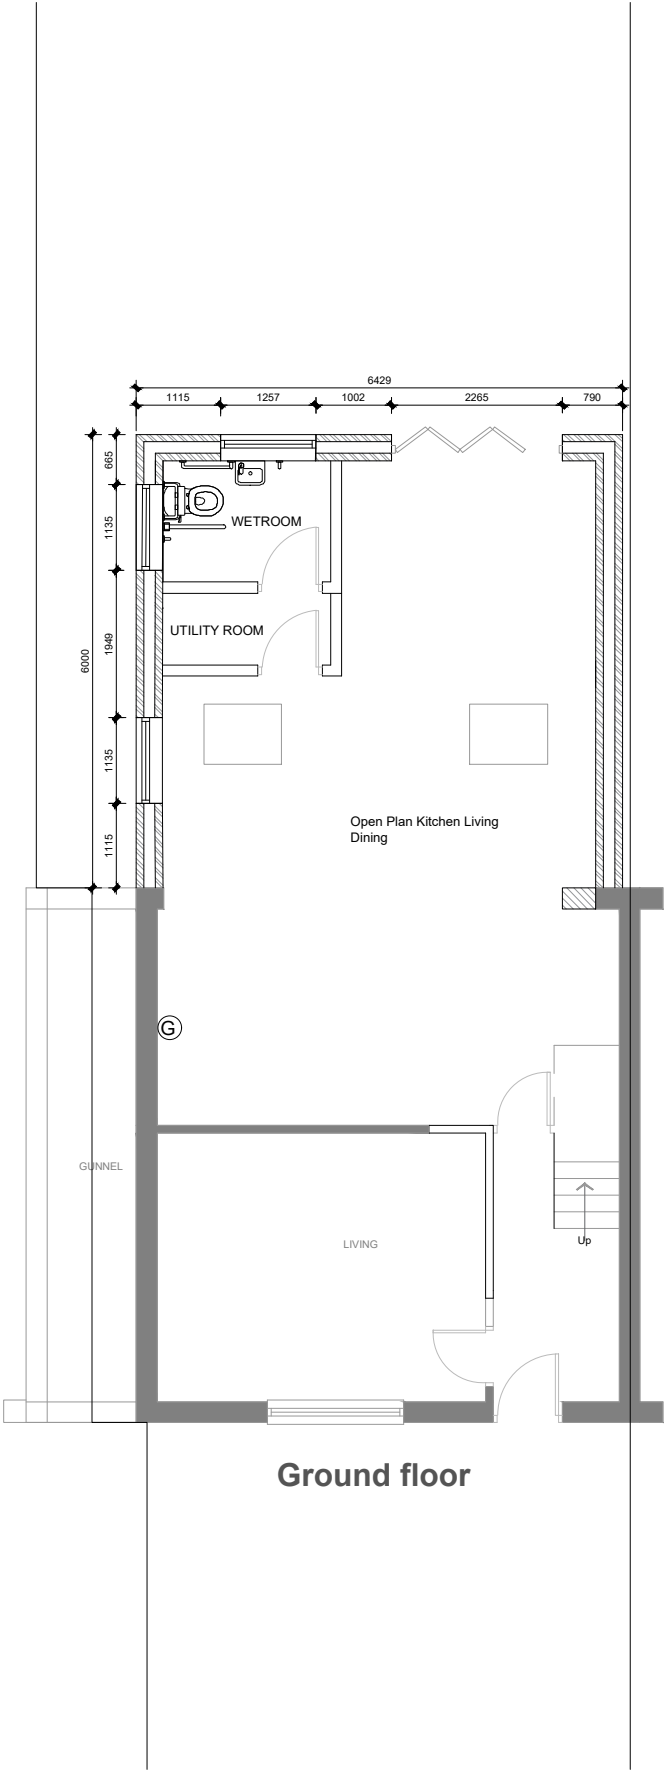

Ground floor

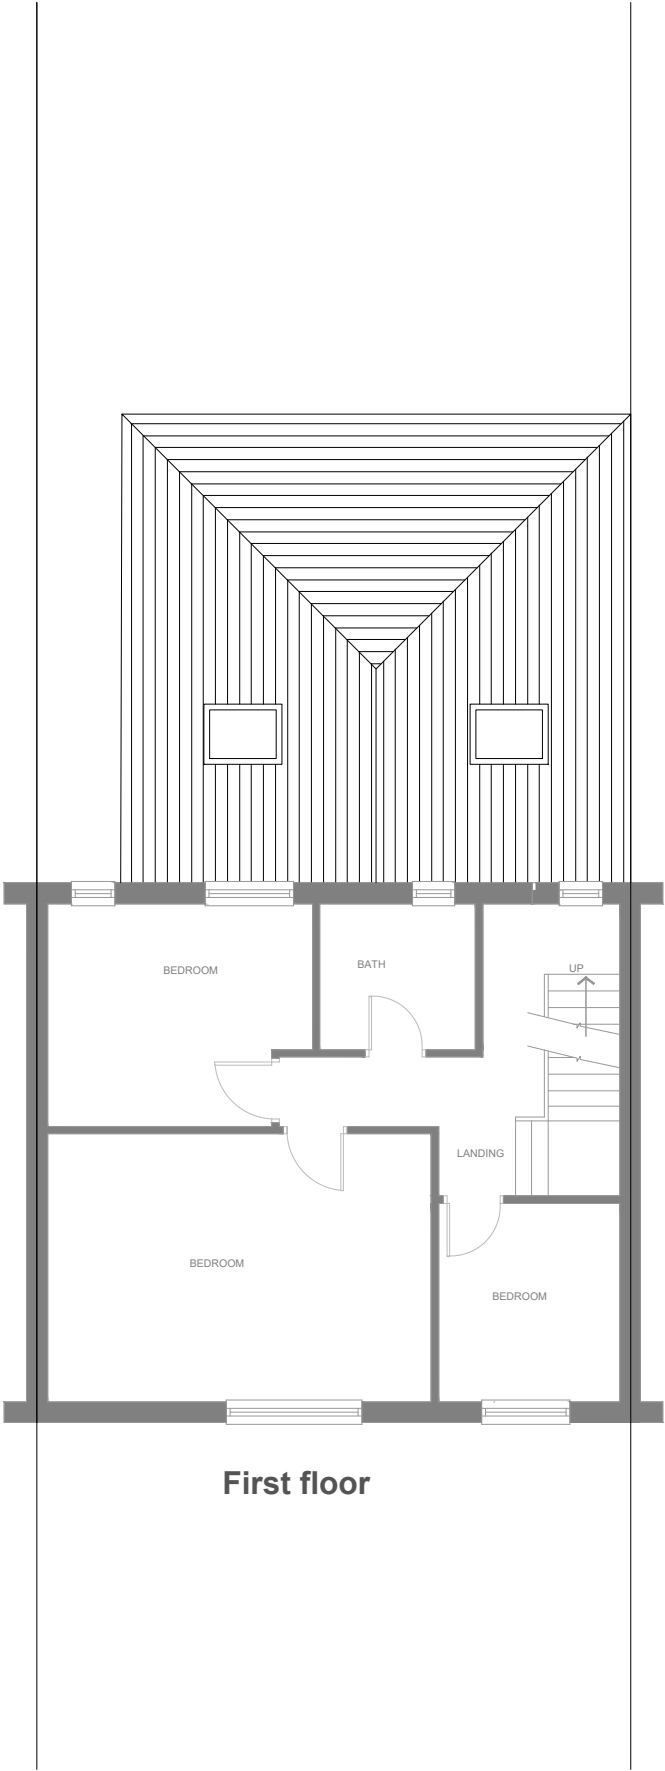

First floor

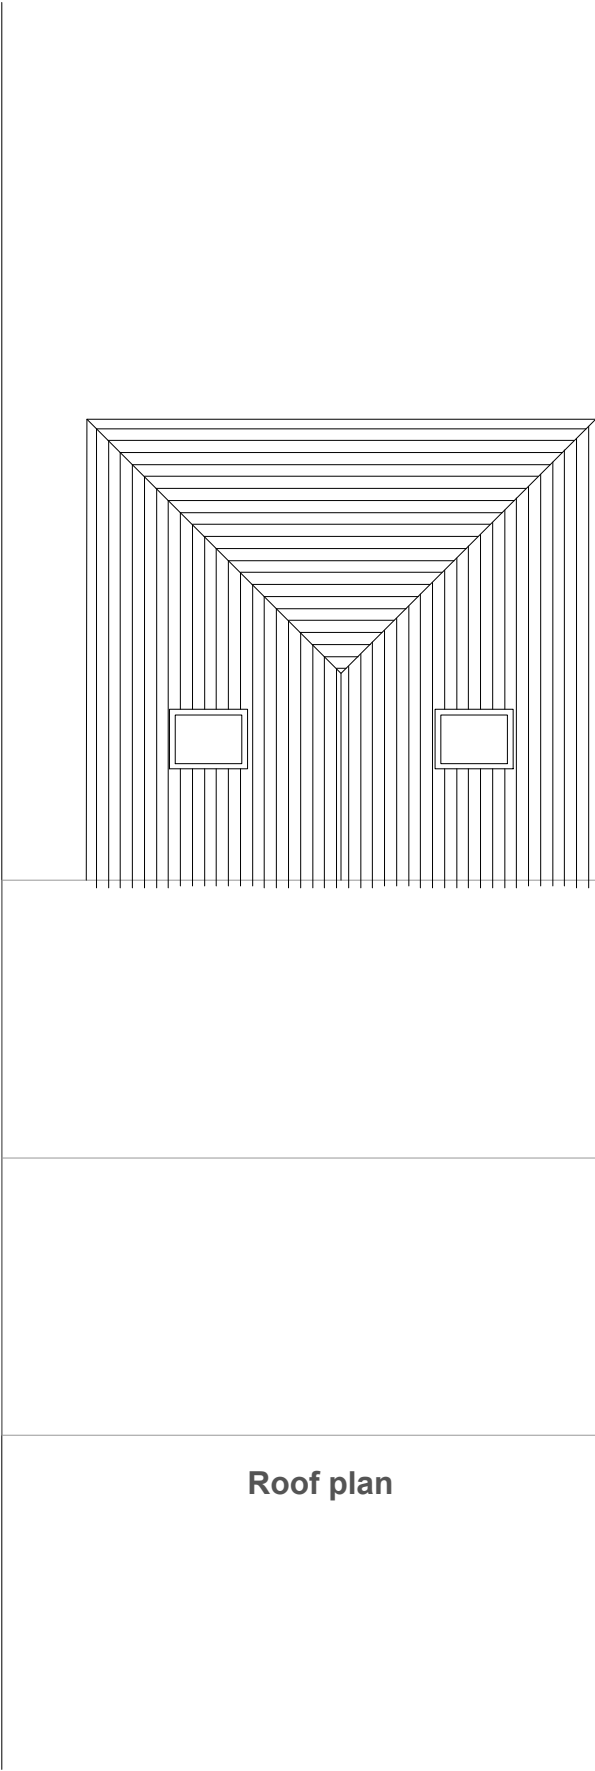

Roof plan




M1 Architecture LTD
City Tower, New York St, Manchester M1 4BT
www.m1architecture.co.uk
Telephone: 0330 311 9695

Floor Plans 1:100@A3
Proposed

House Extension
12 New Barn Ln OL11 3QB


2327

03.

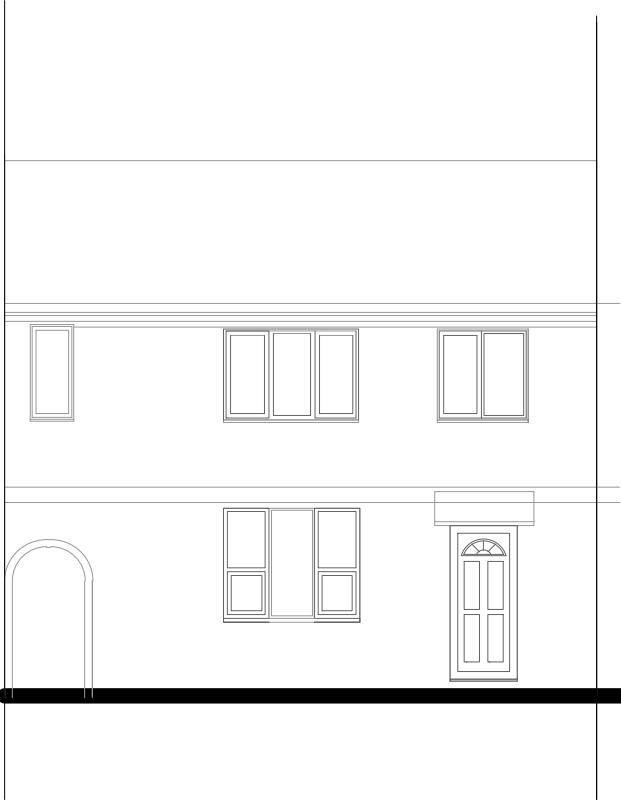


Velux windows to clients
specification
Facing brickwork to match
existing.

New external door to
client specification.

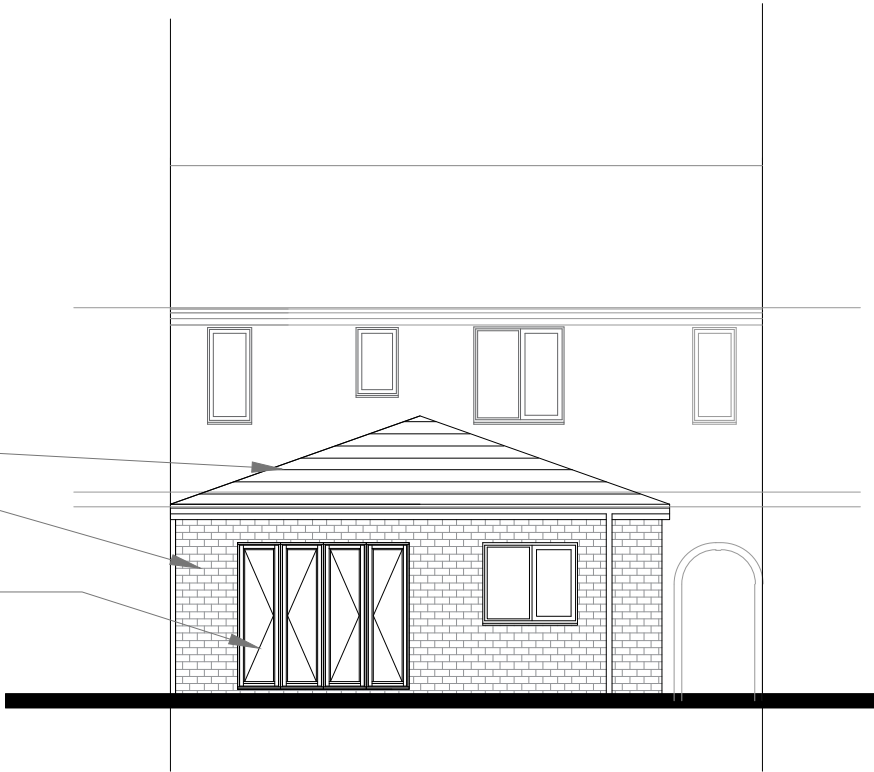

Roof tiles to match existing.

New Obscured double
glazed upvc window to
client specification.

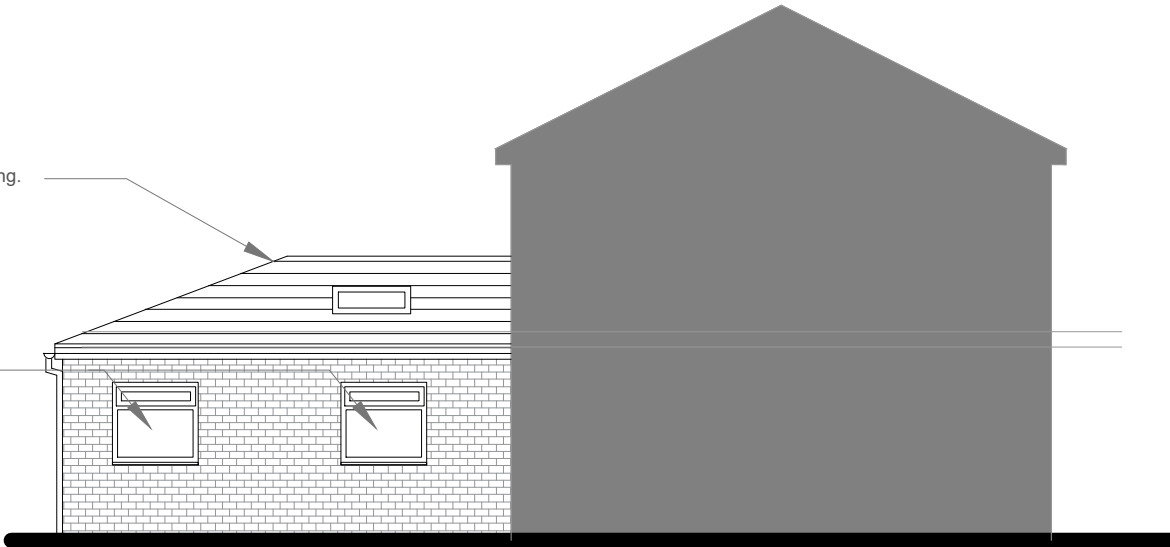

Velux windows to clients
specification

