




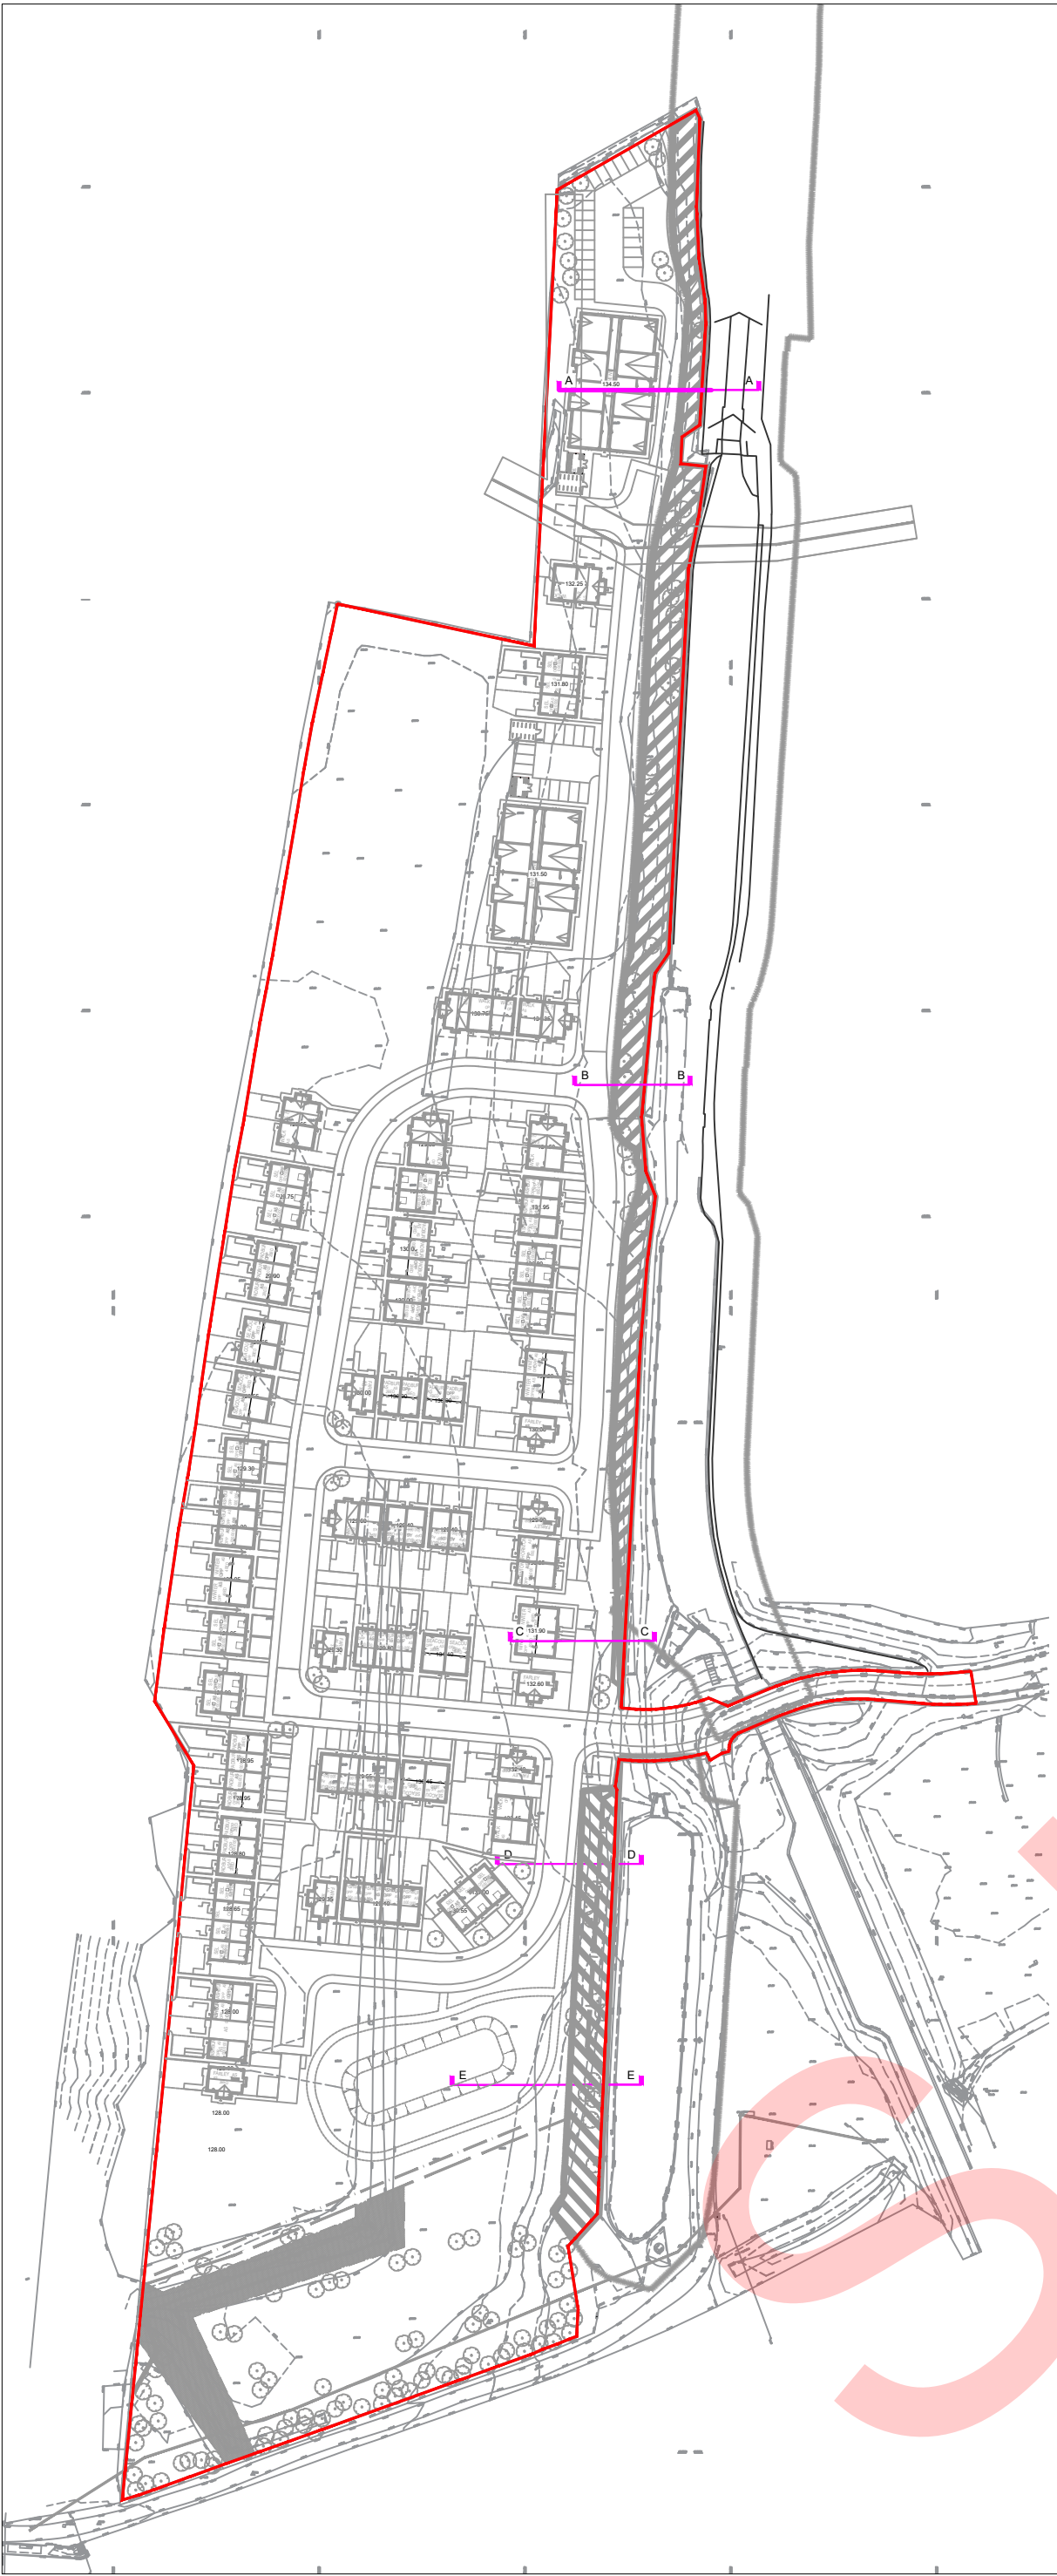


PLEASE NOTE  
SECTION INFORMATION SHOWN ON THIS  
DRAWING IS INDICATIVE ONLY AND SUBJECT  
TO CONFIRMATION OF FINAL LAYOUT DESIGN.  
  
PLOT & ROAD POSITIONING SUBJECT TO  
CONFIRMATION OF ROAD & SEWER STRATEGY  
DESIGN AND SUBJECT TO CHANGE.

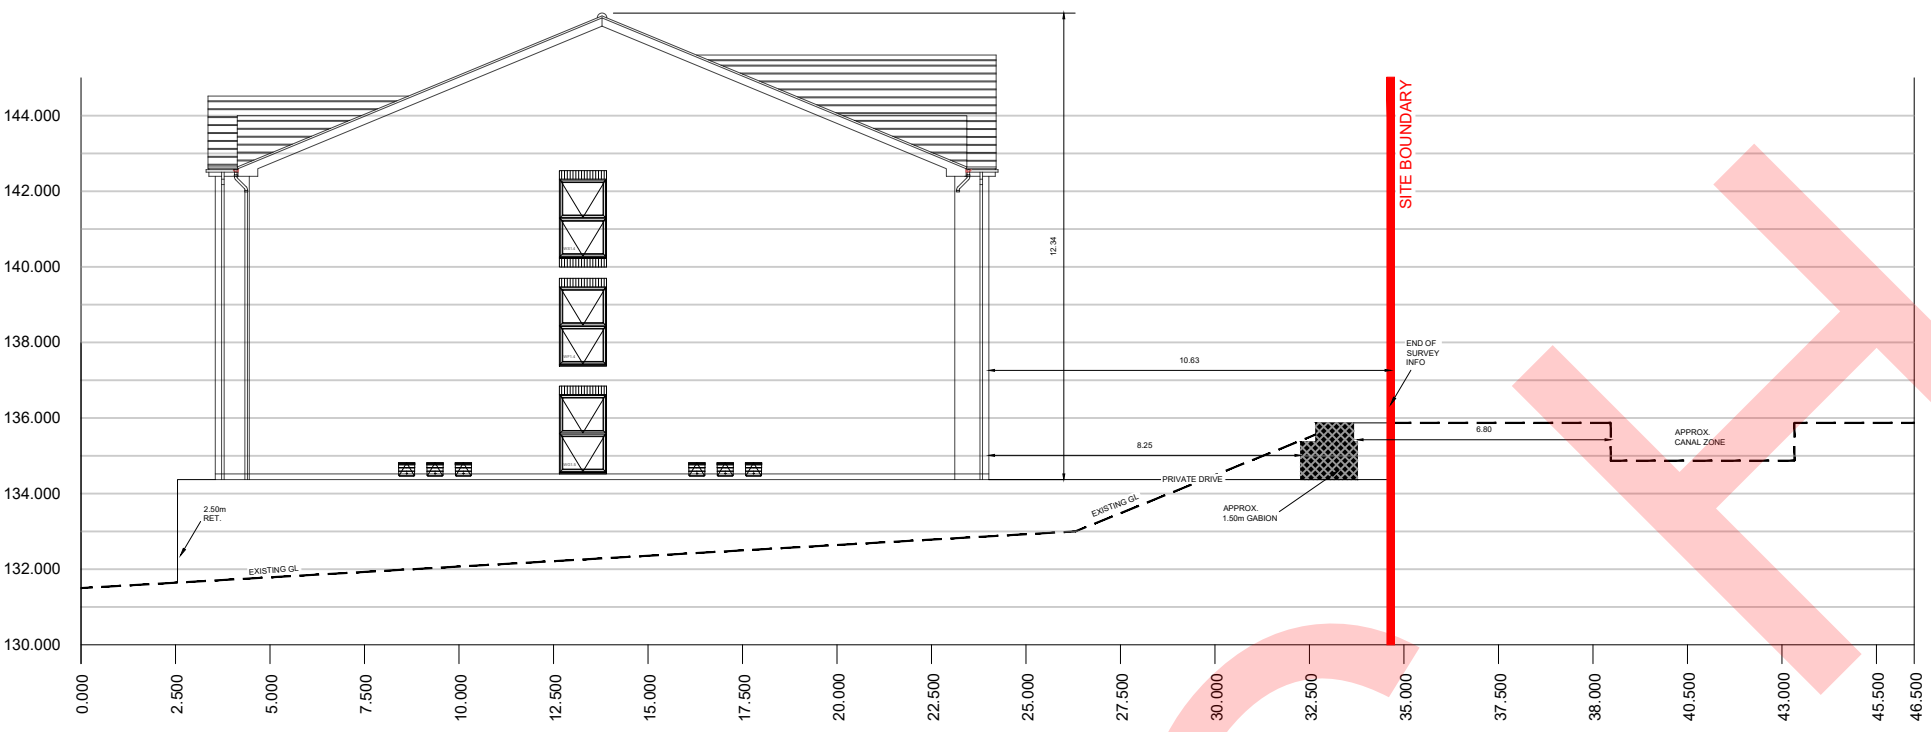


SECTION A-A

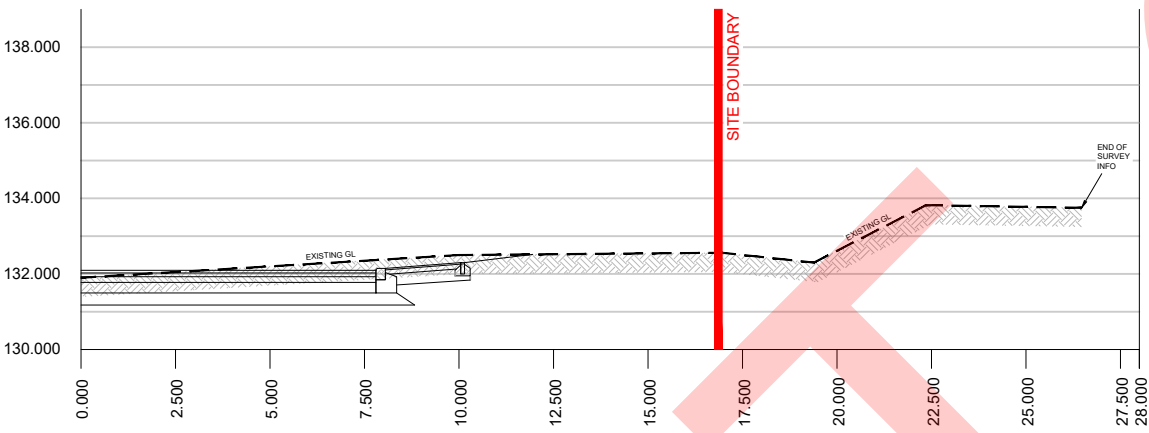


SECTION B-B

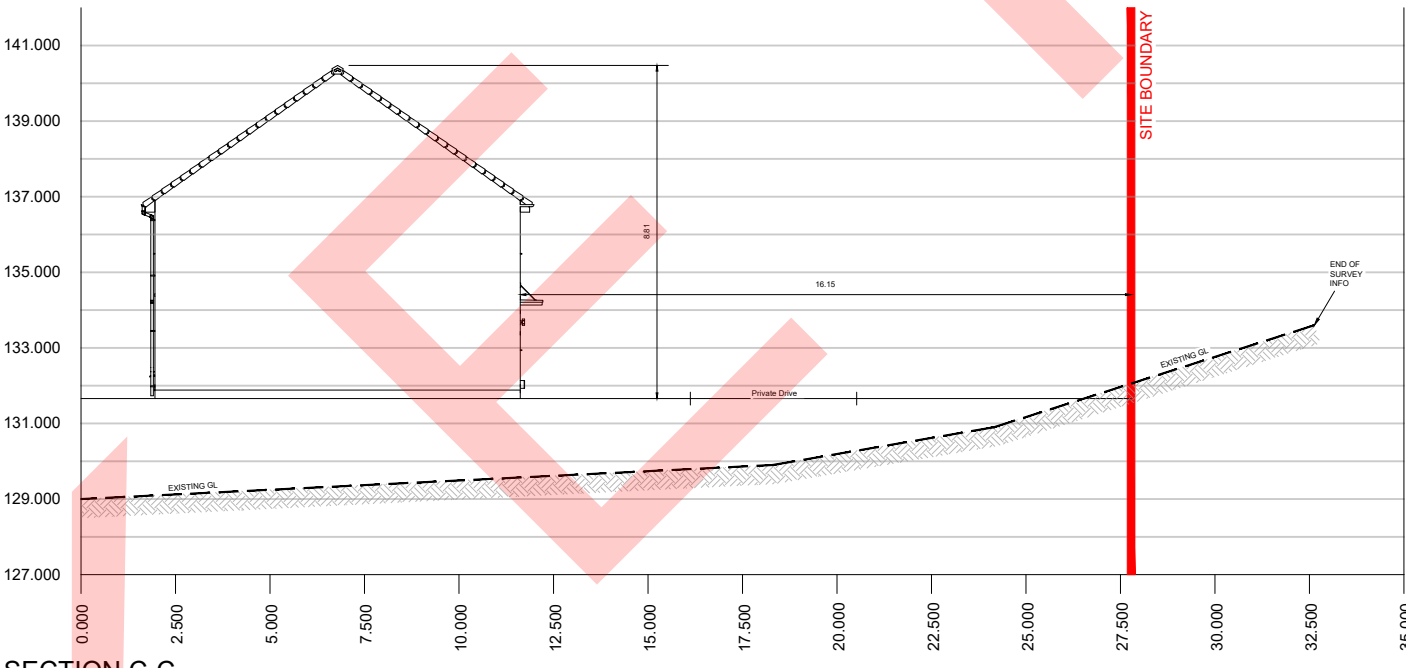

SECTION C-C

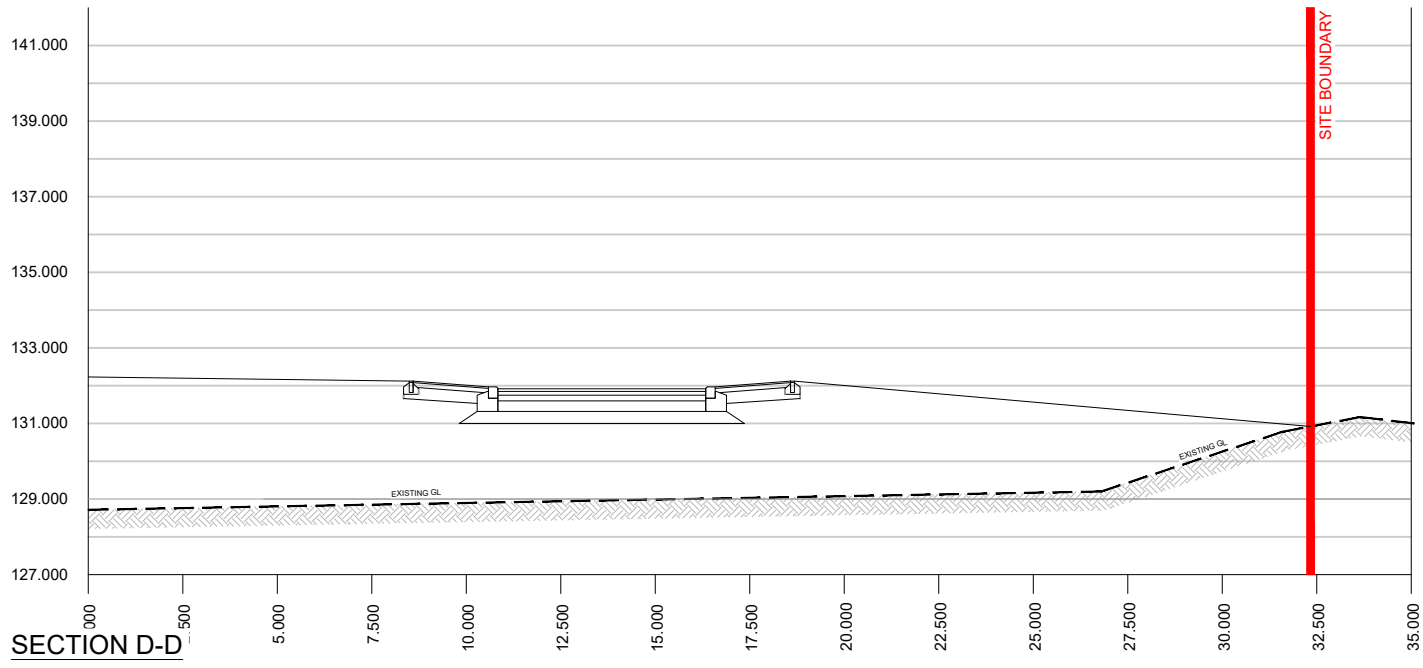

SECTION D-D

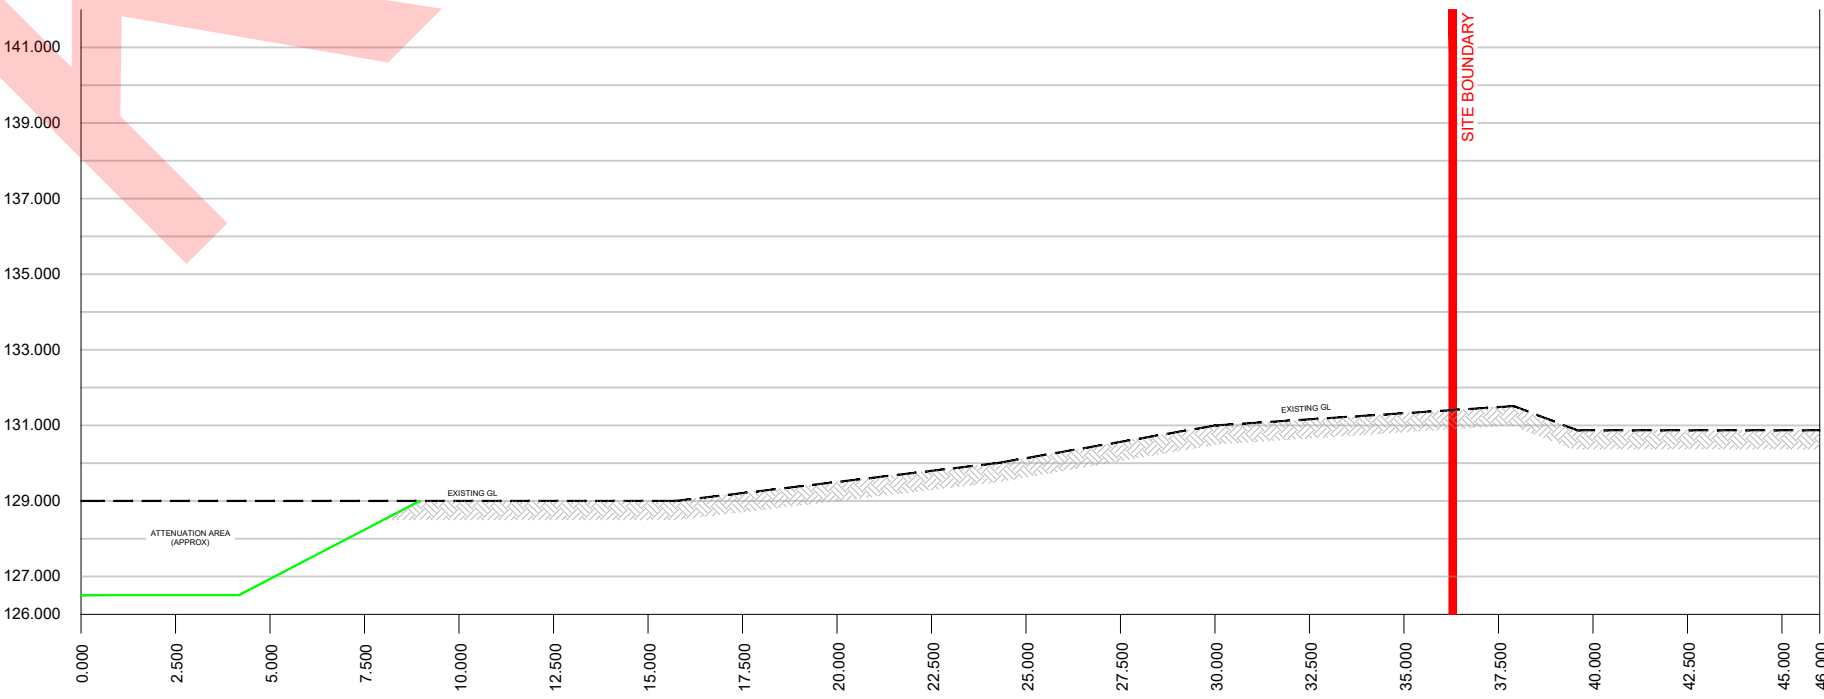

SECTION E-E

REVISION B JUNE '25

1:200 @ A2