

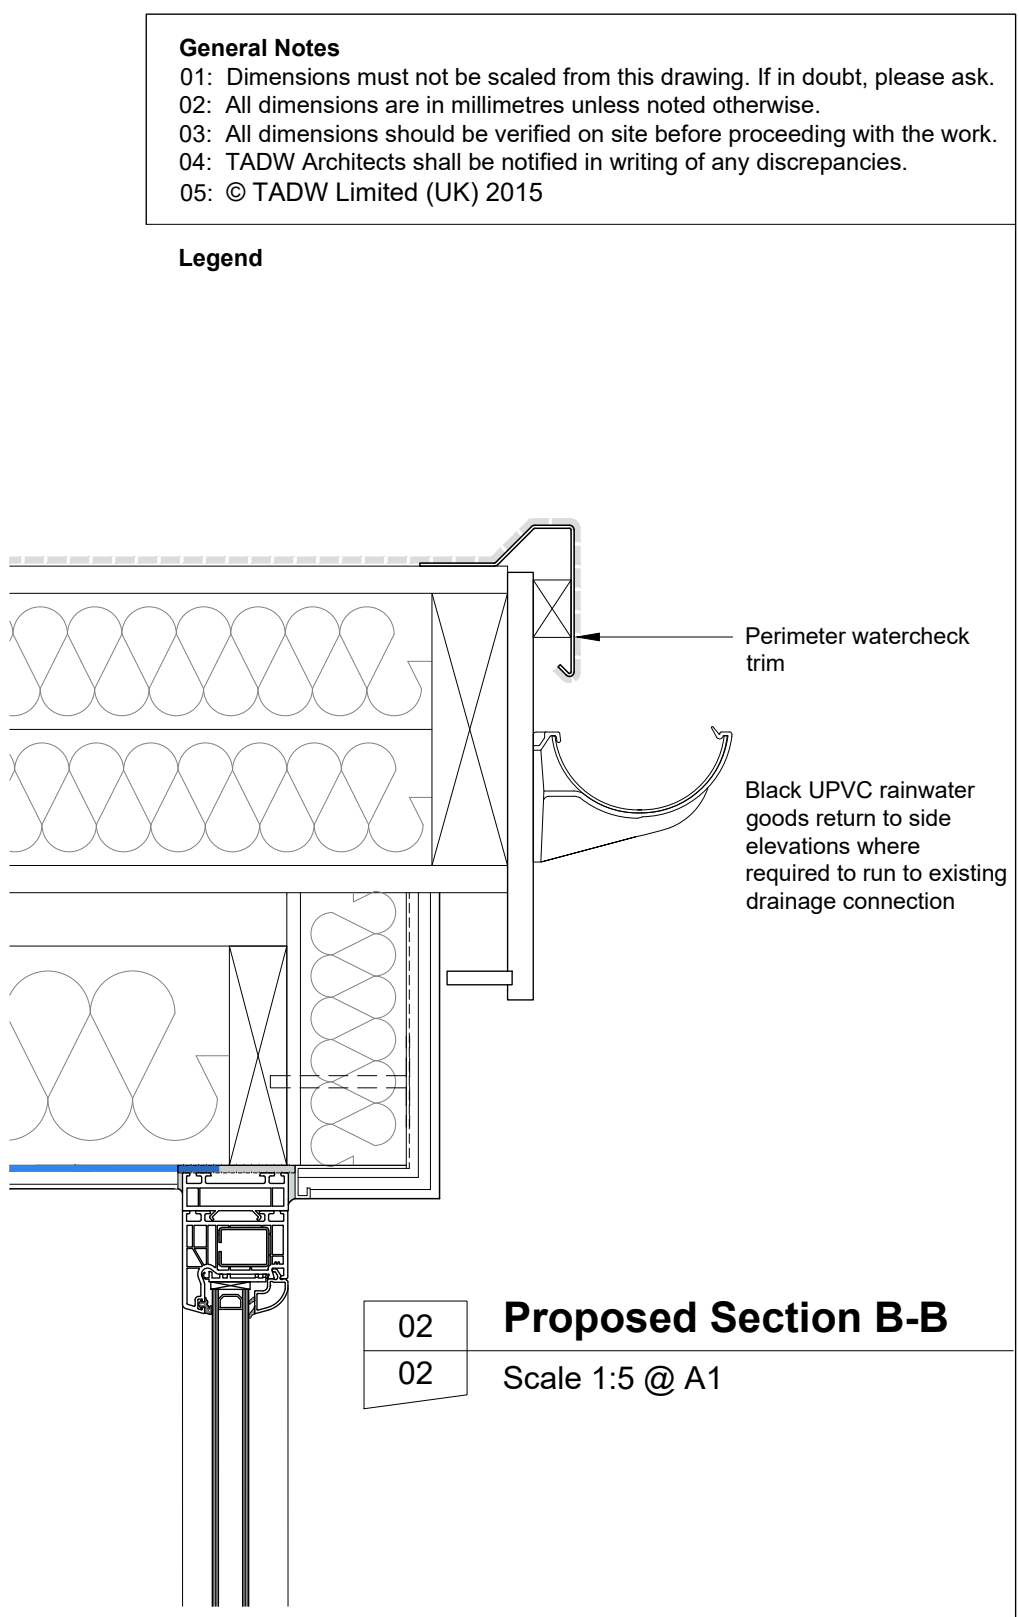
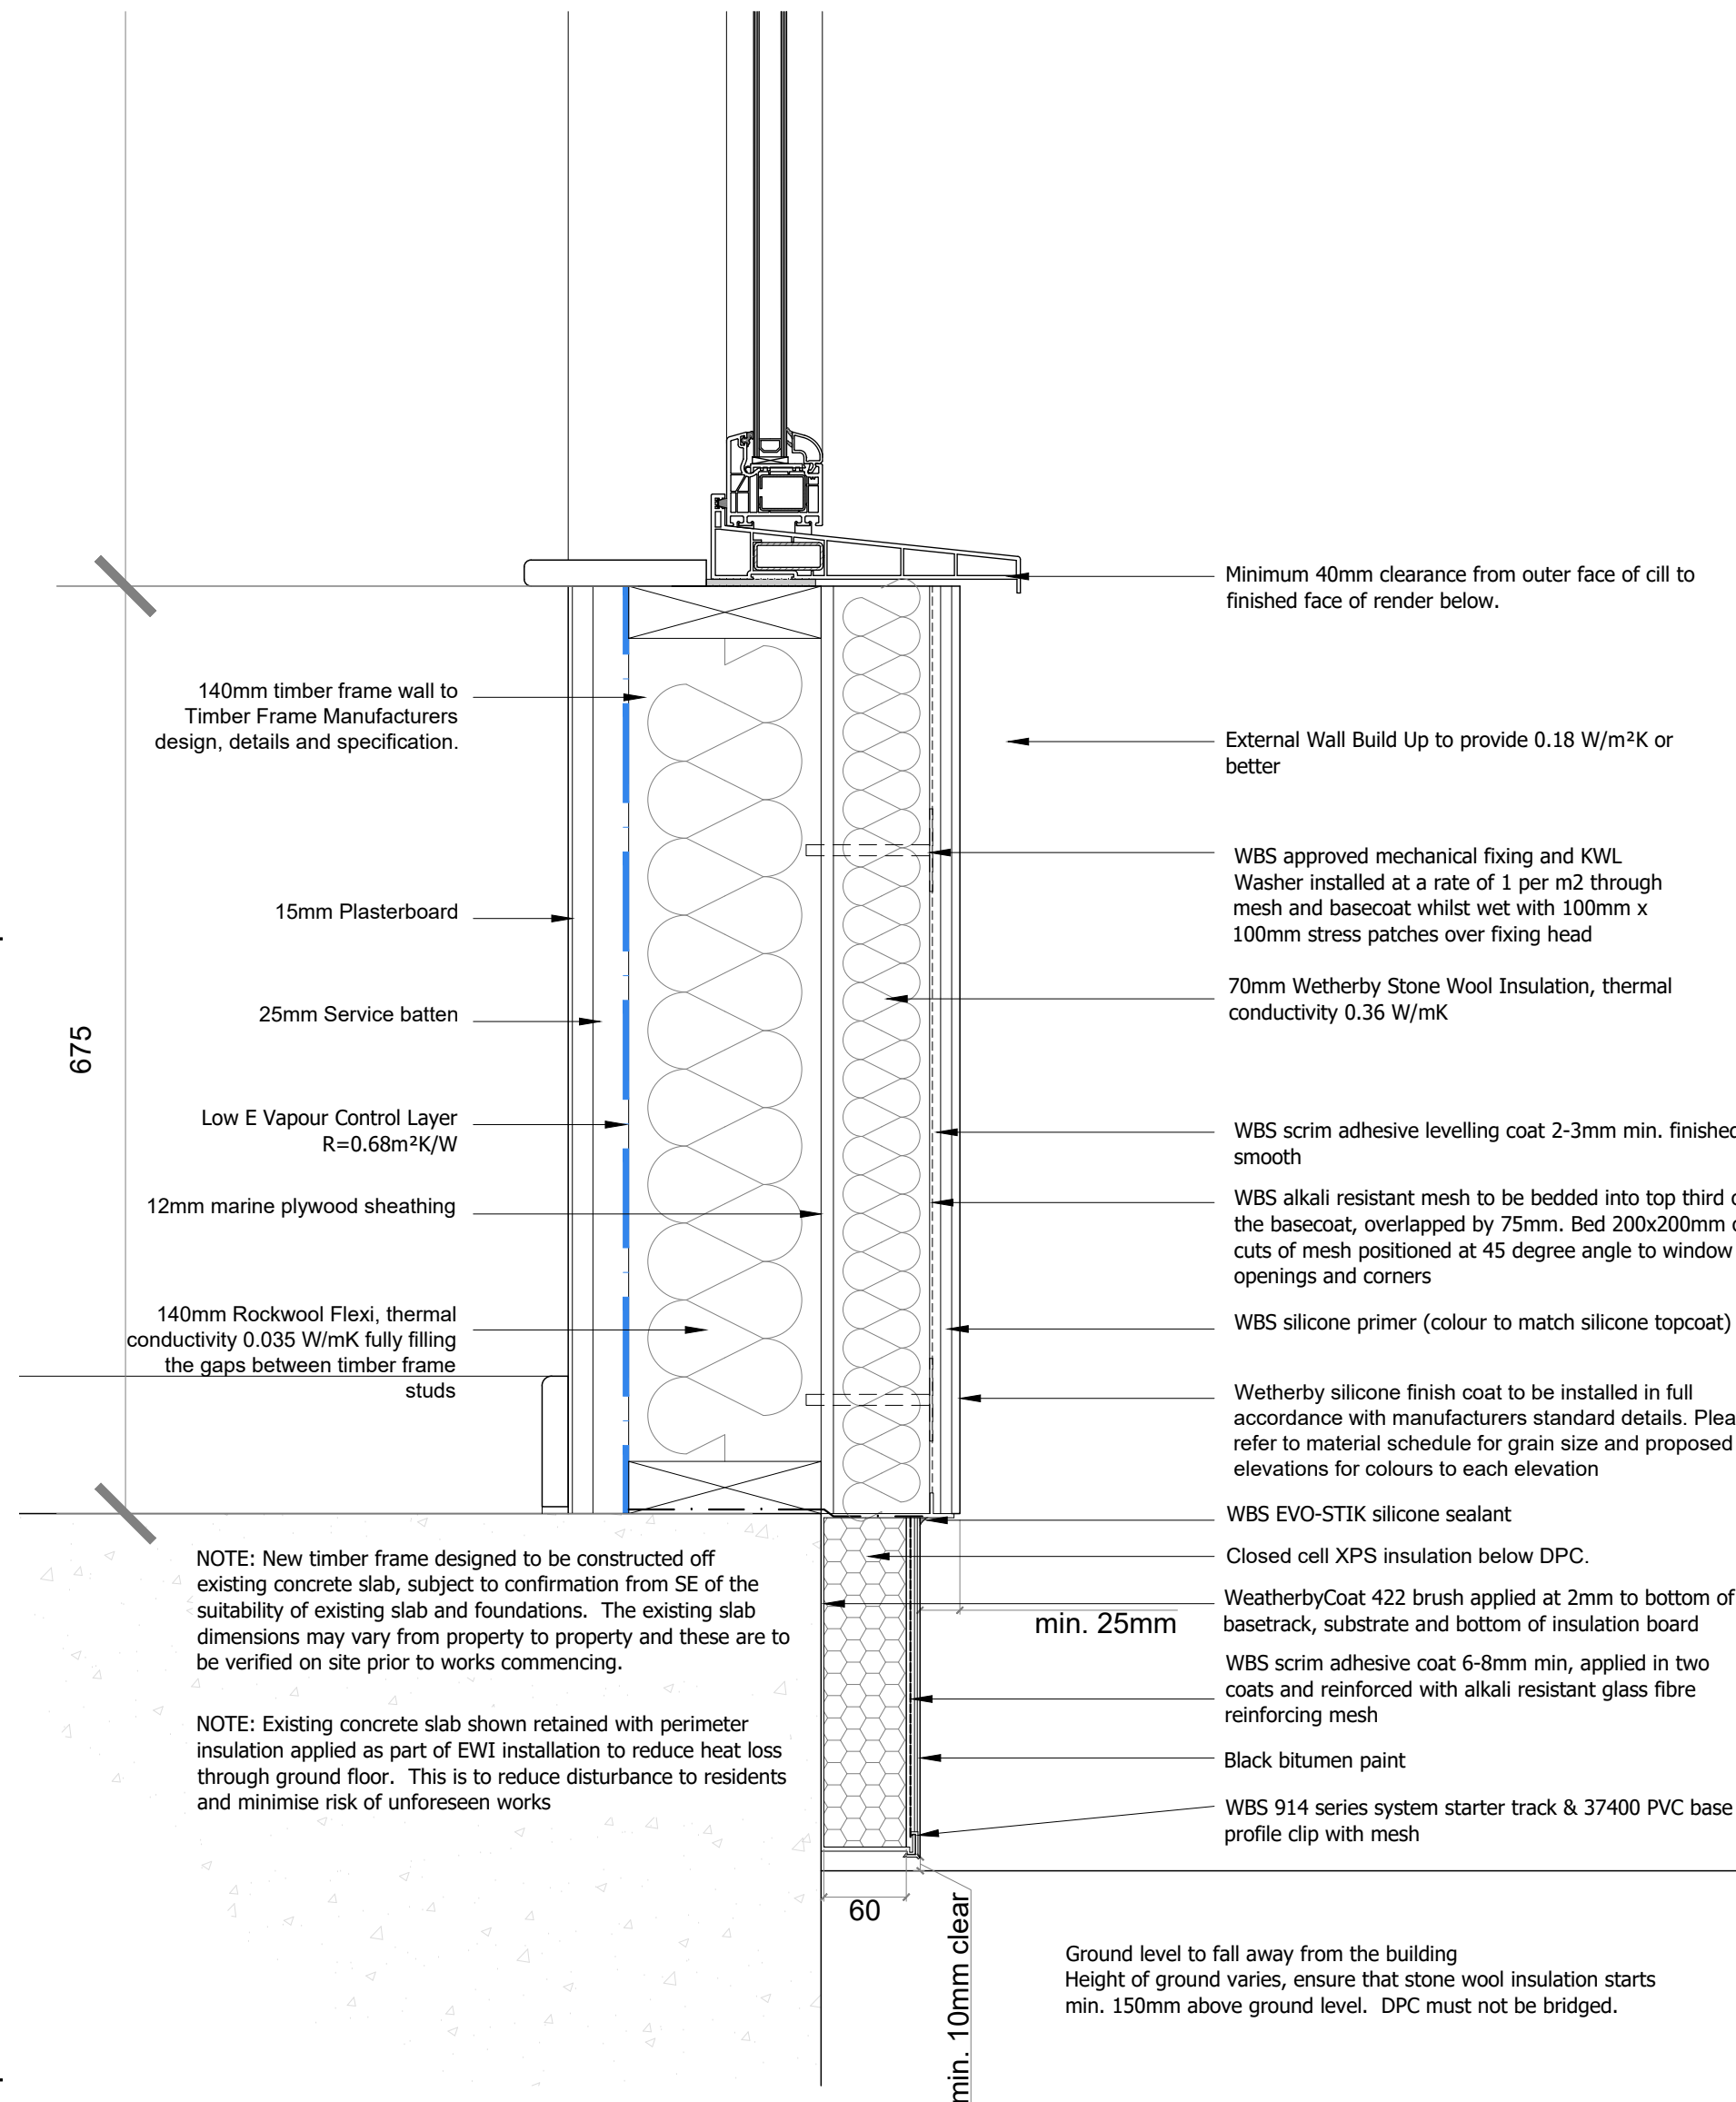
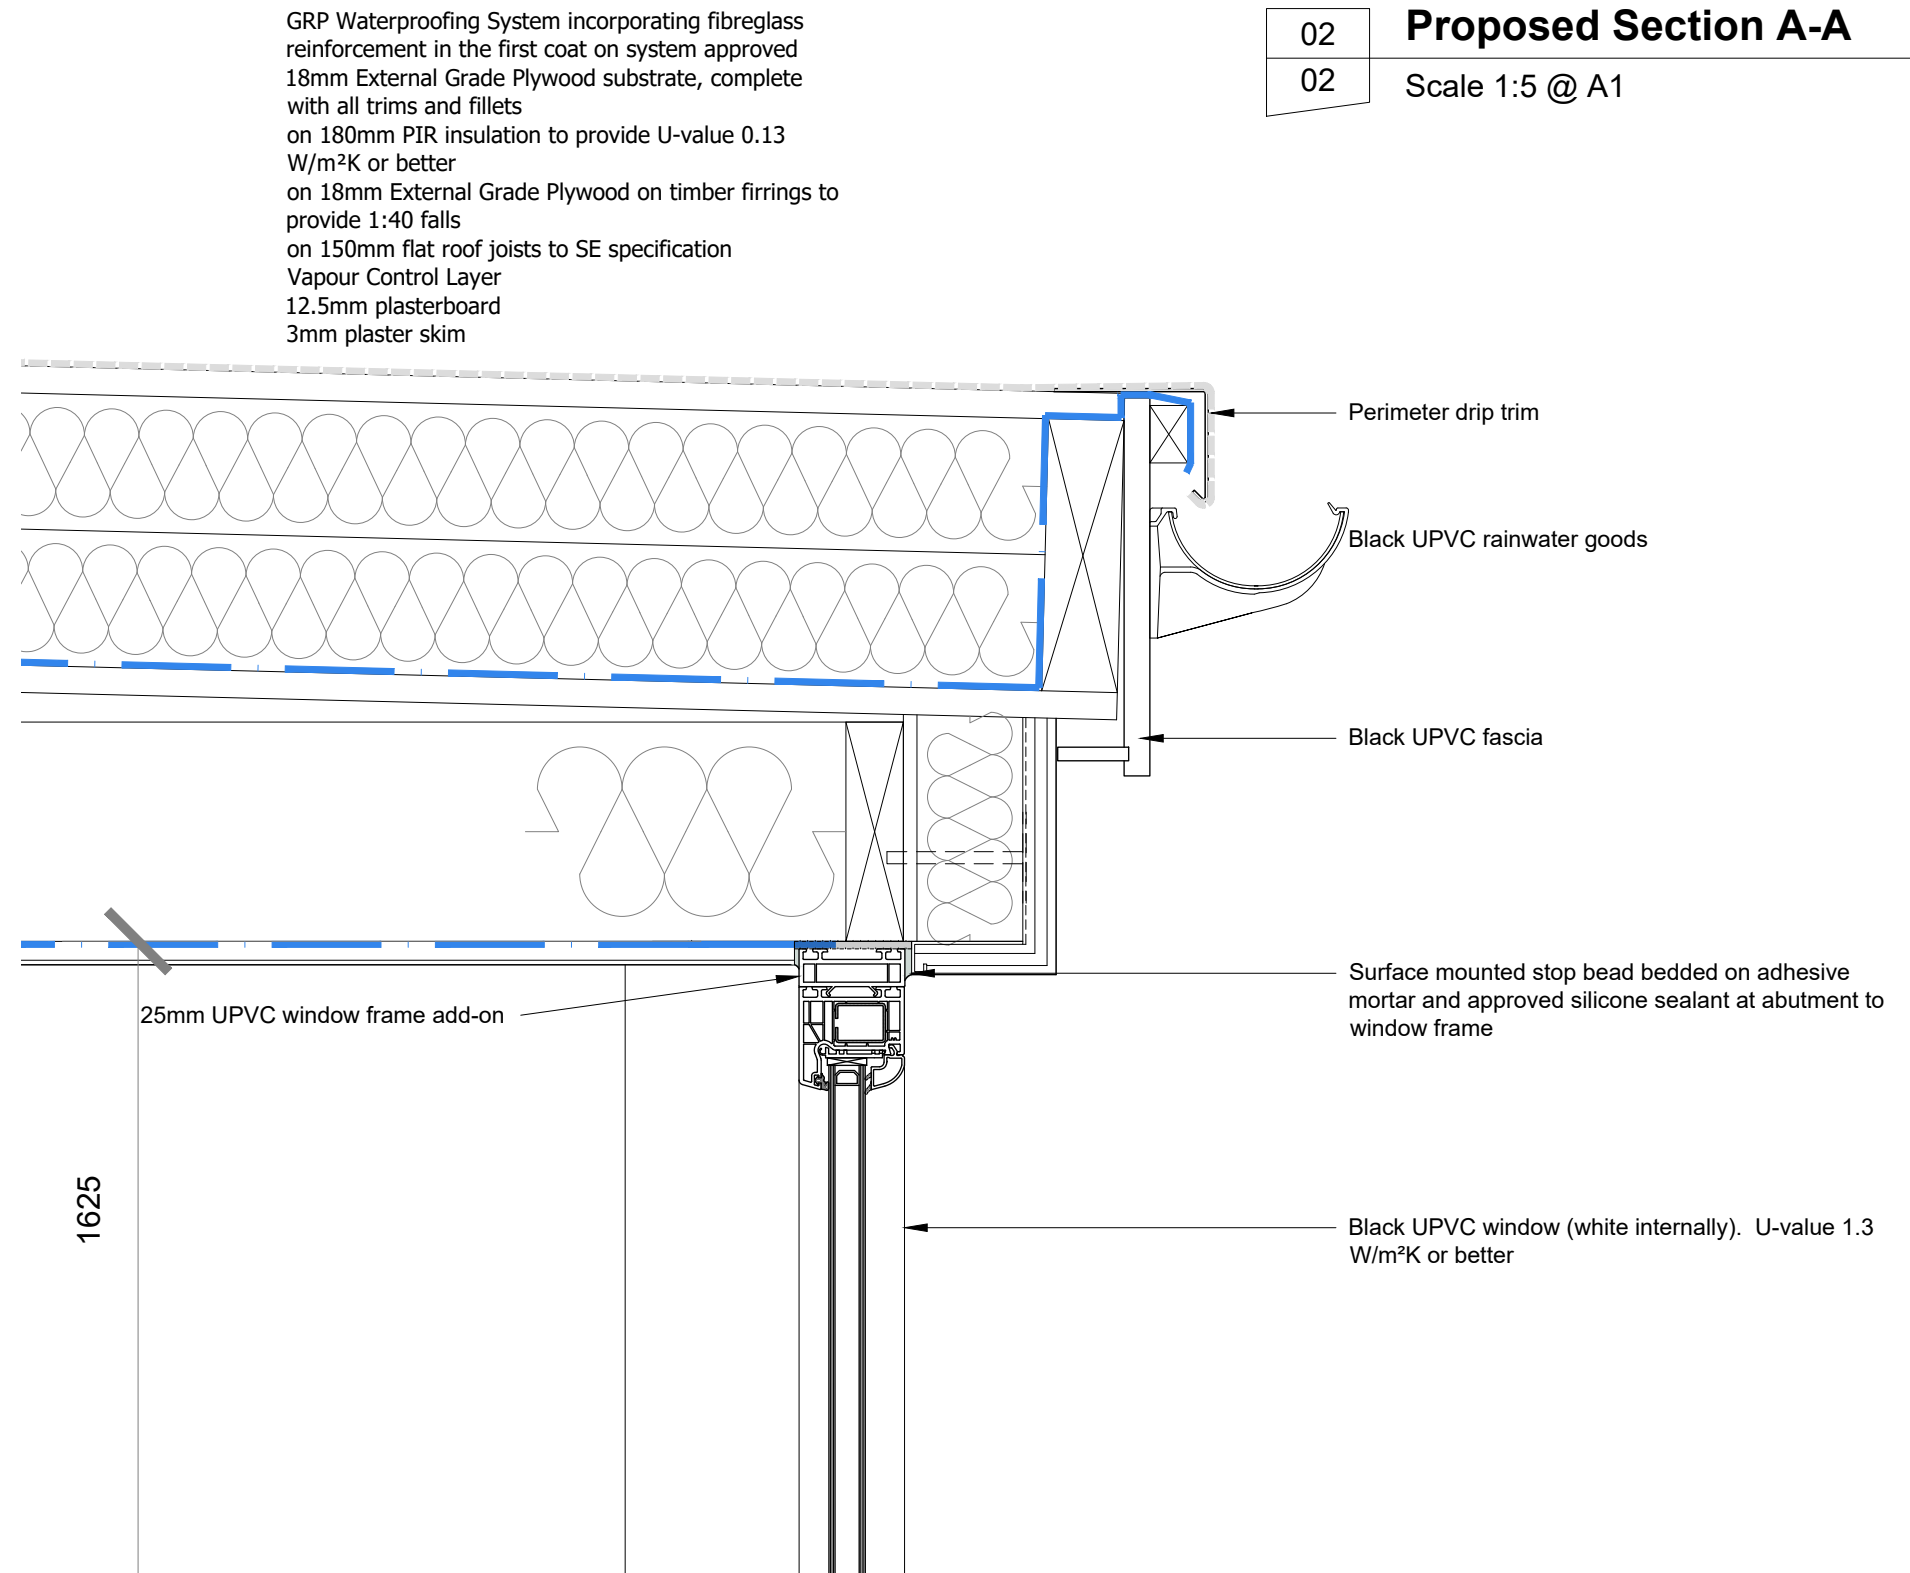
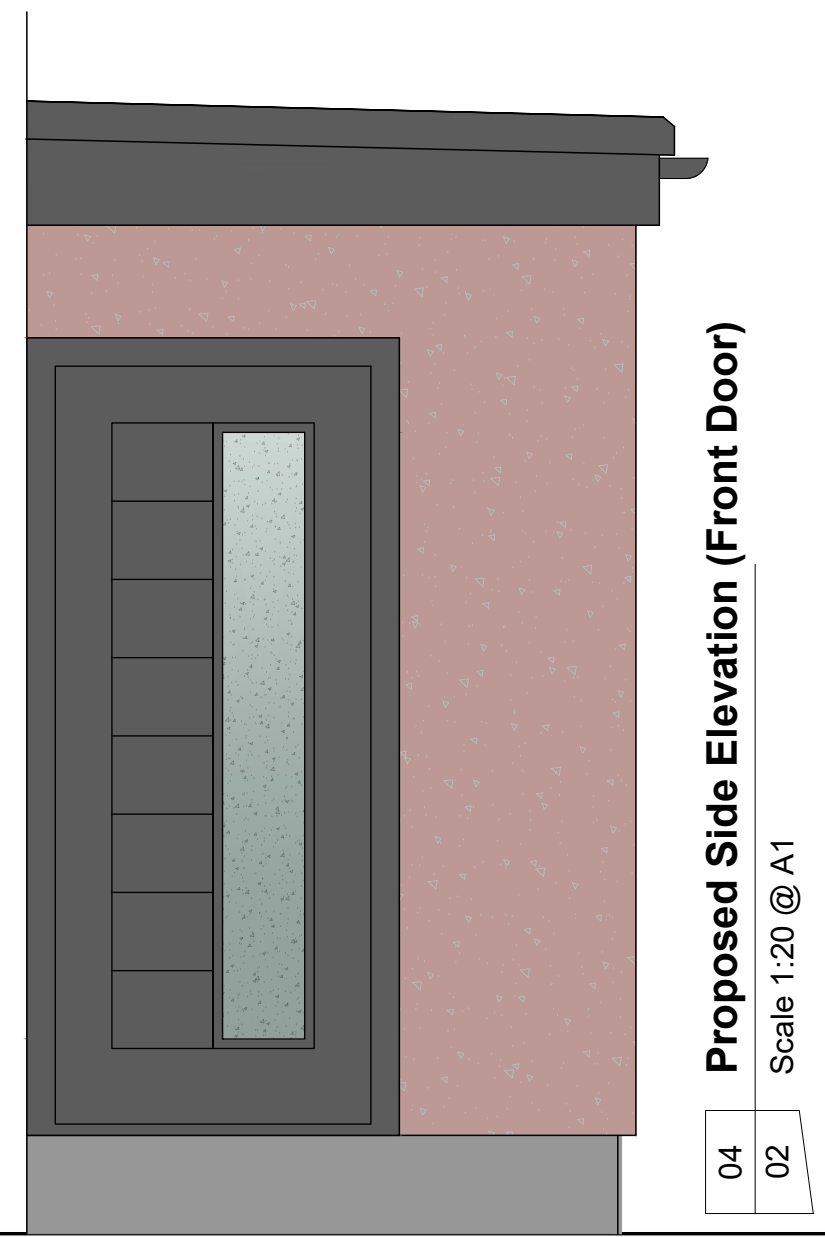
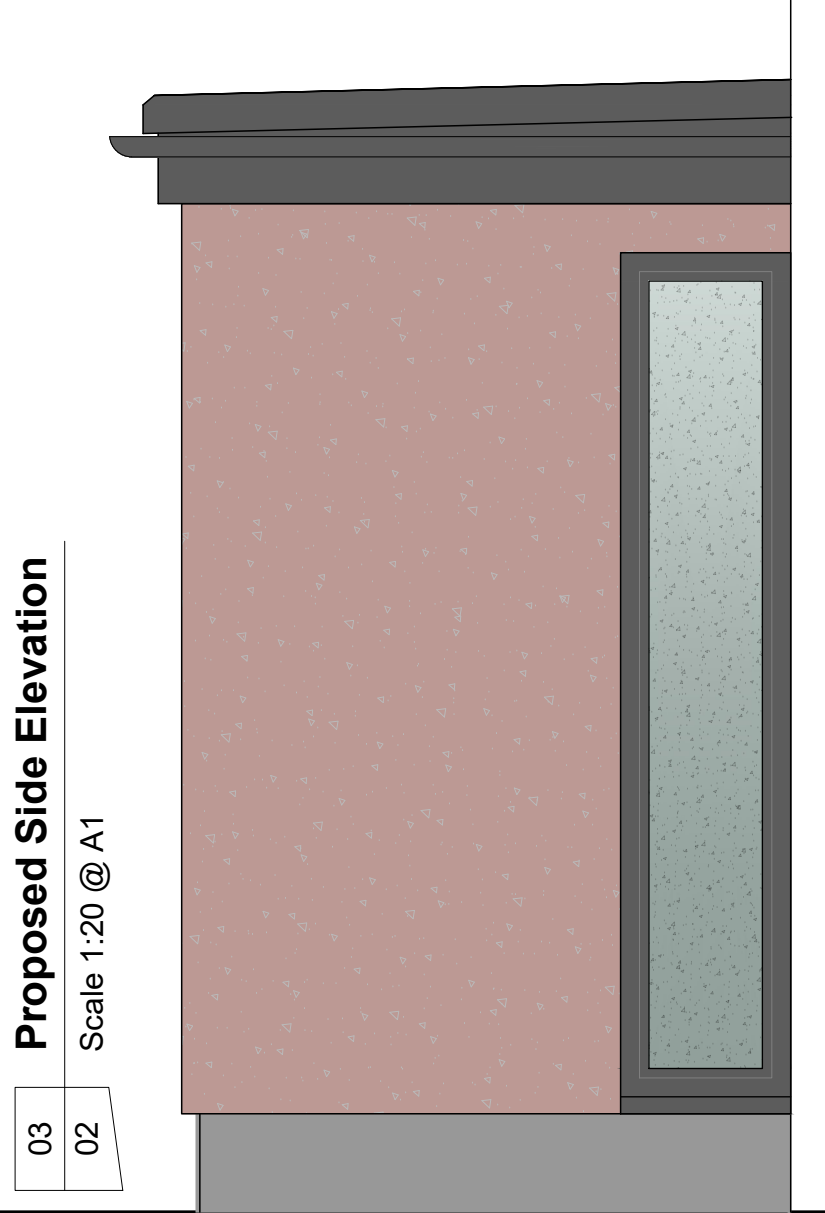


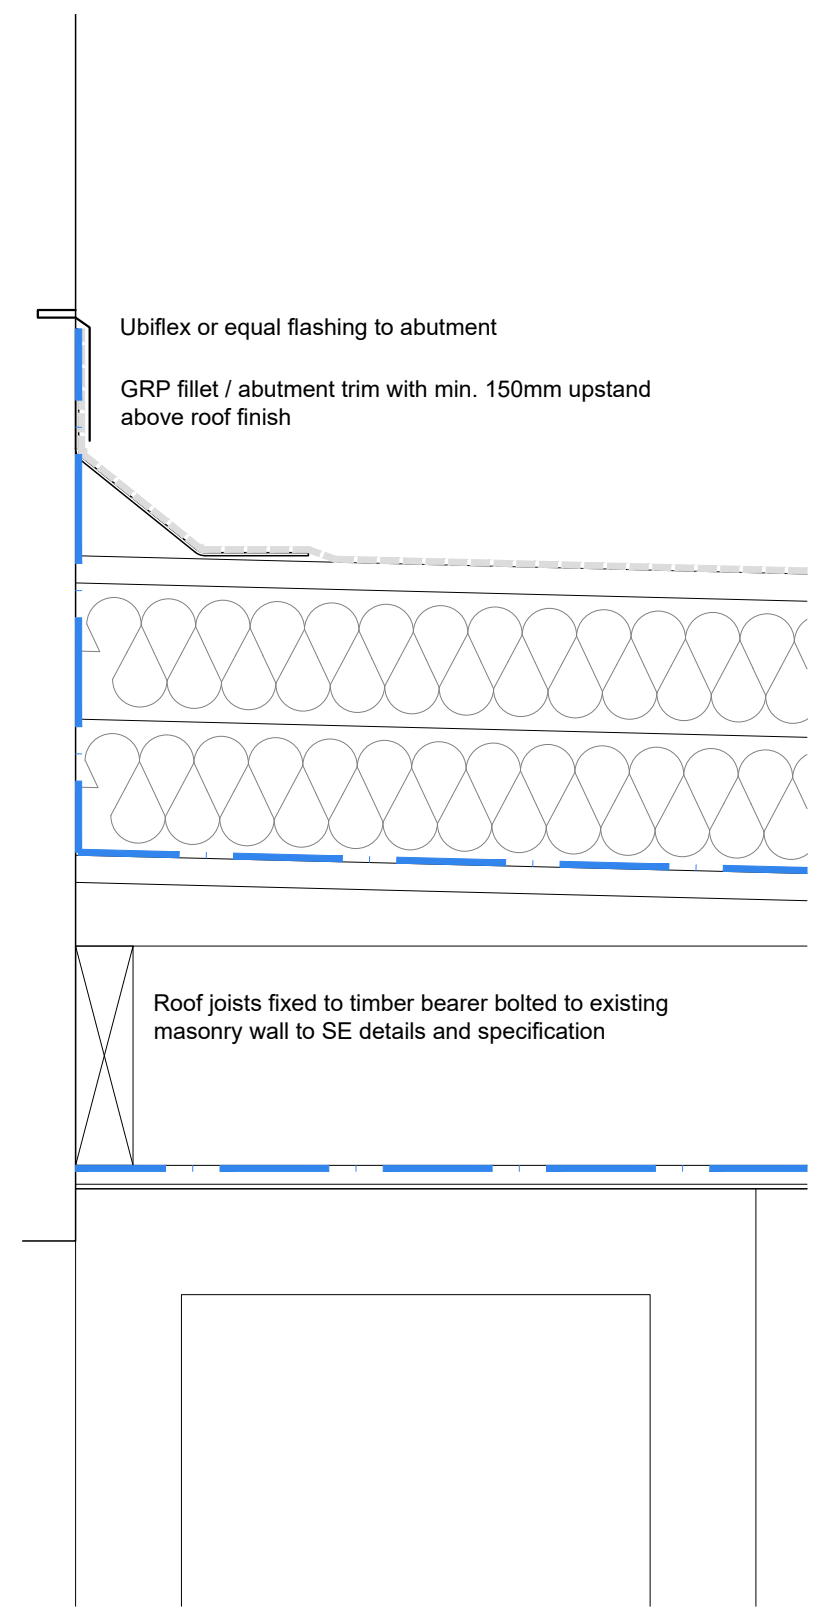

General Notes
01: Dimensions must not be scaled from this drawing. If in doubt, please ask.
02: All dimensions are in millimetres unless noted otherwise.
03: All dimensions should be verified on site before proceeding with the work.
04: TADW Architects shall be verified in writing of any discrepancies.
05: © TADW Limited (UK) 2015

Legend

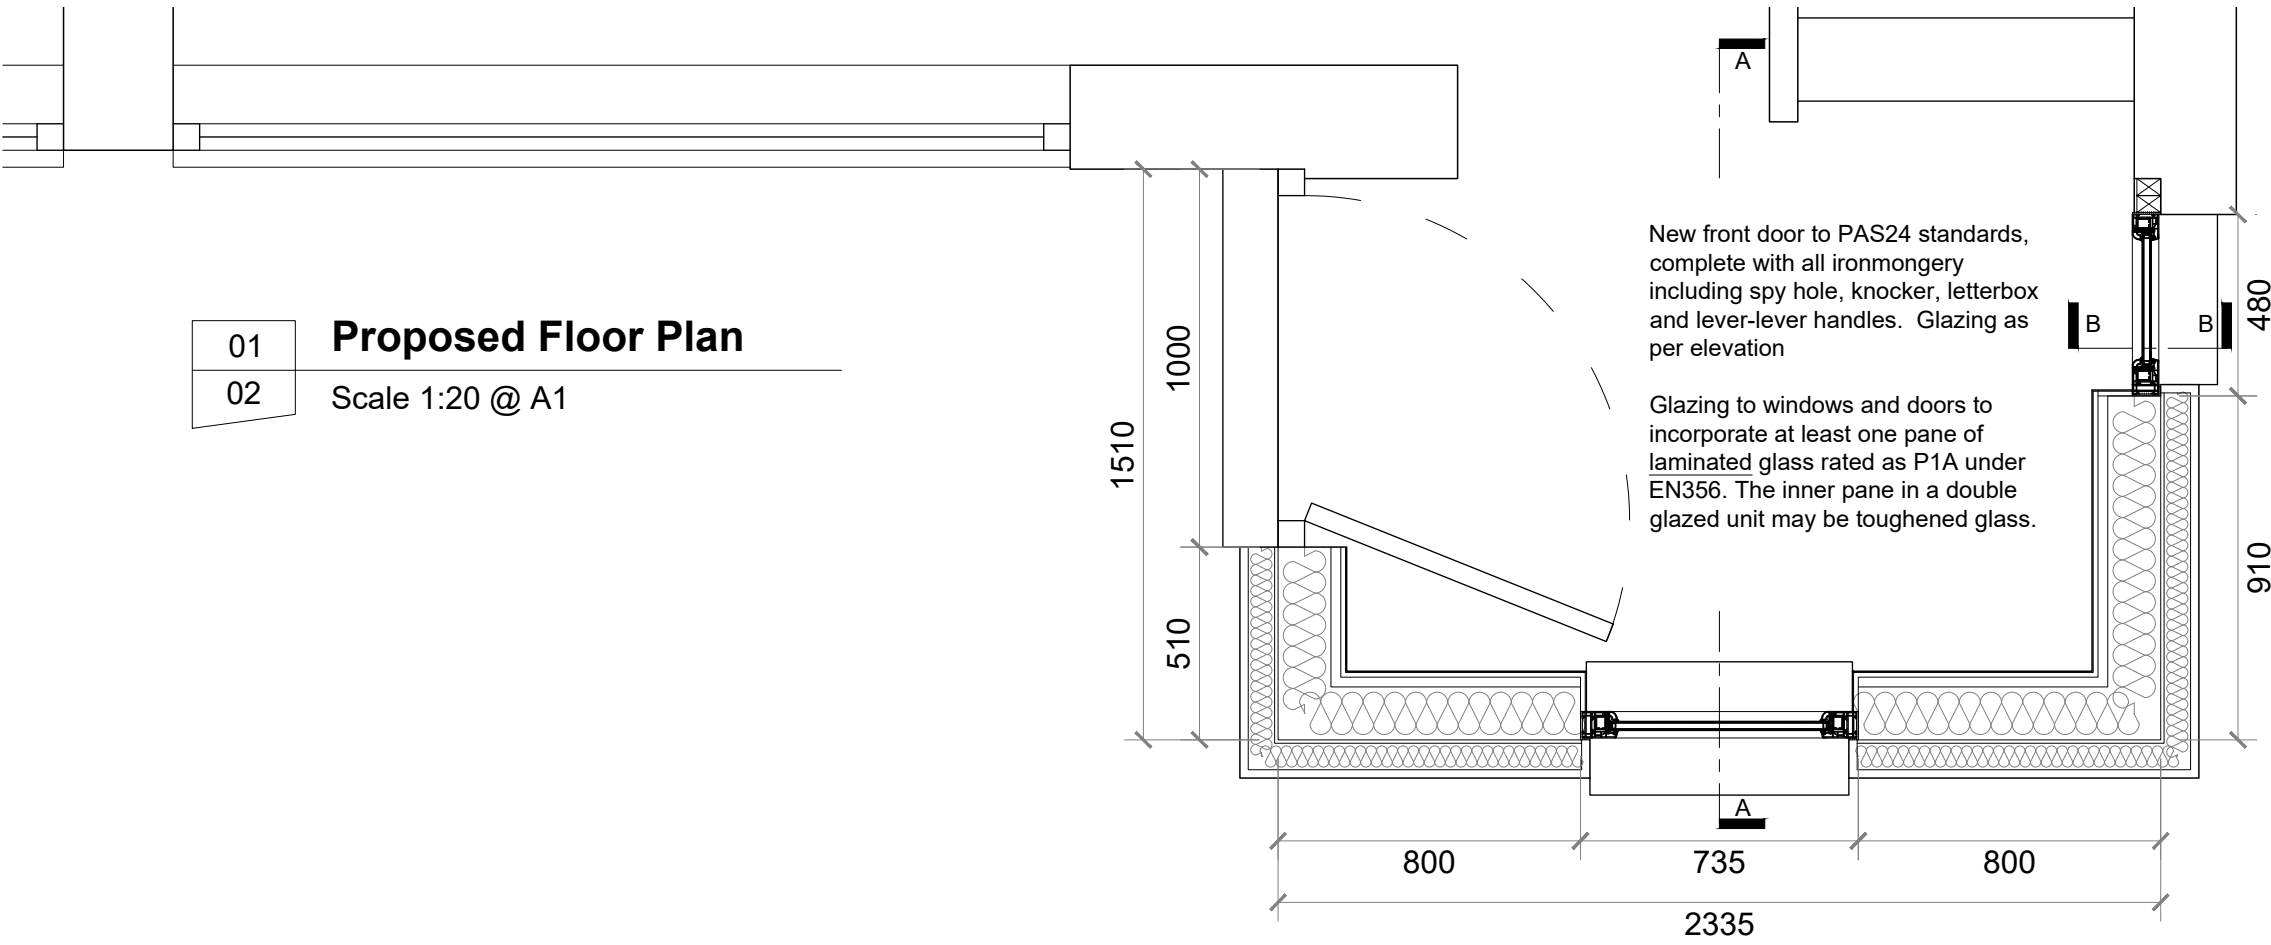

P2	Notes on section amended to suit silicone render finish	26.10.23	AM	MH
P1	Drawn	17.10.23	AM	MH
Issue	Description	Date	Drawn	Checked

Drawing Status
P - Planning | T - Tender | C - Construction | R - As Record

For Approval

tadw architects

Six St. Petersgate Stockport Cheshire SK1 1HD
Ph 0161 477 6158 Fx 0161 480 8342 mail@tadw.co.uk www.tadw.co.uk

ClientRochdale Boroughwide Housing

JobCroftgates Road and Boardman Lane, Middleton

TitleProposed Typical Plans, Elevations and Sections

ScaleVarious @ A1

Note - Prints from PDF files may not be to scale, check accuracy against scale

0.52m

11:20

Job Number231335

Drawing Number02

IssueP2