


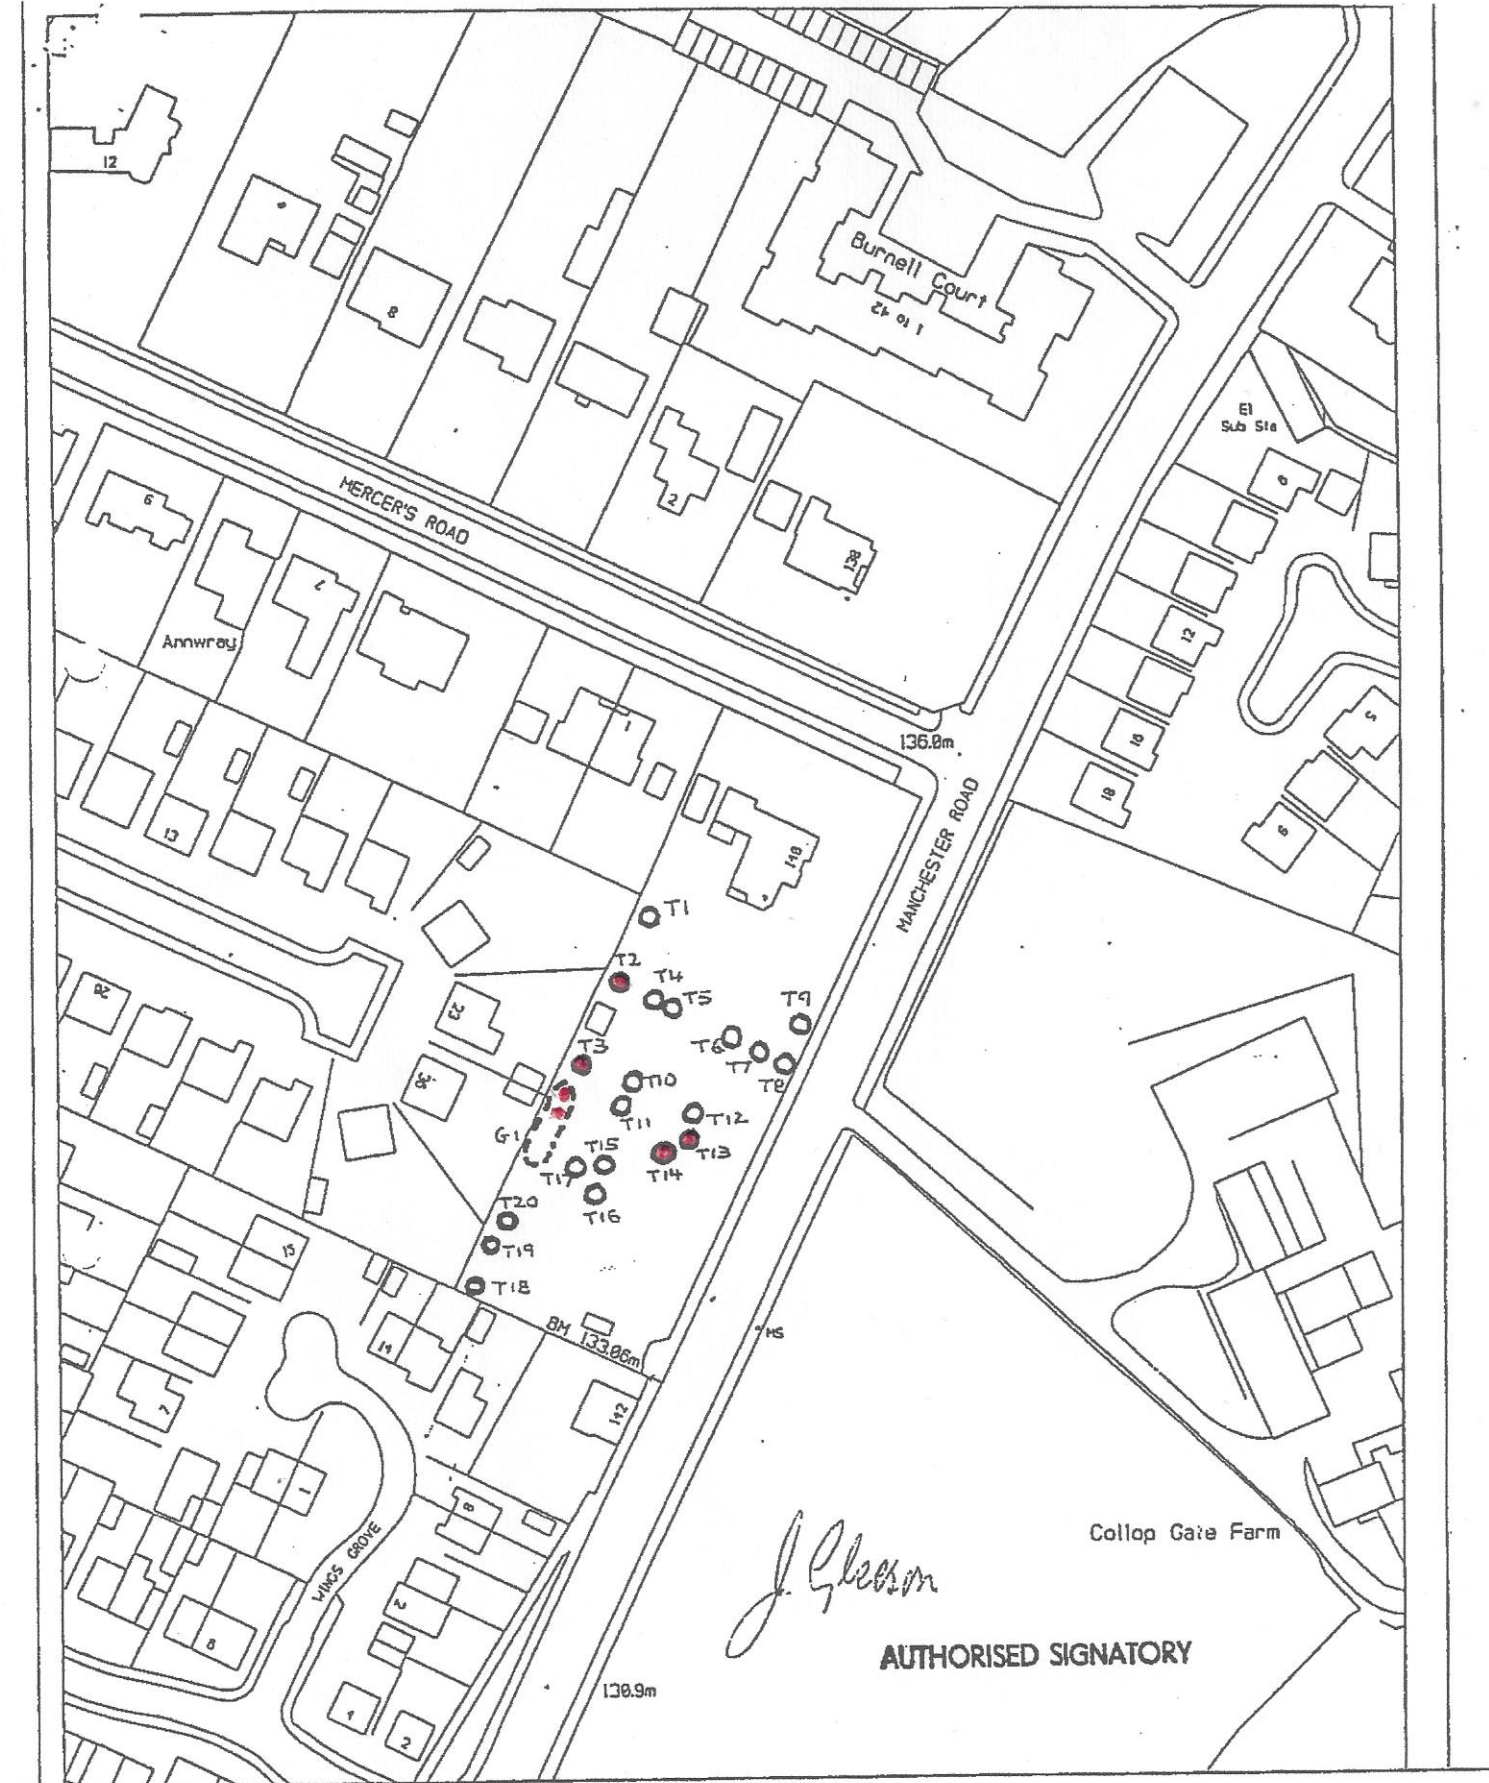

 ROCHDALE METROPOLITAN BOROUGH COUNCIL	Title PROPOSED TREE PRESERVATION ORDER MANCHESTER ROAD, HEYWOOD		Stephen Beckwith Director Environment Department Telegraph House Battle Street Rochdale OL16 1JH Tel. (07063) 47474
	SCALE 1:1250	DATE 4 97	