



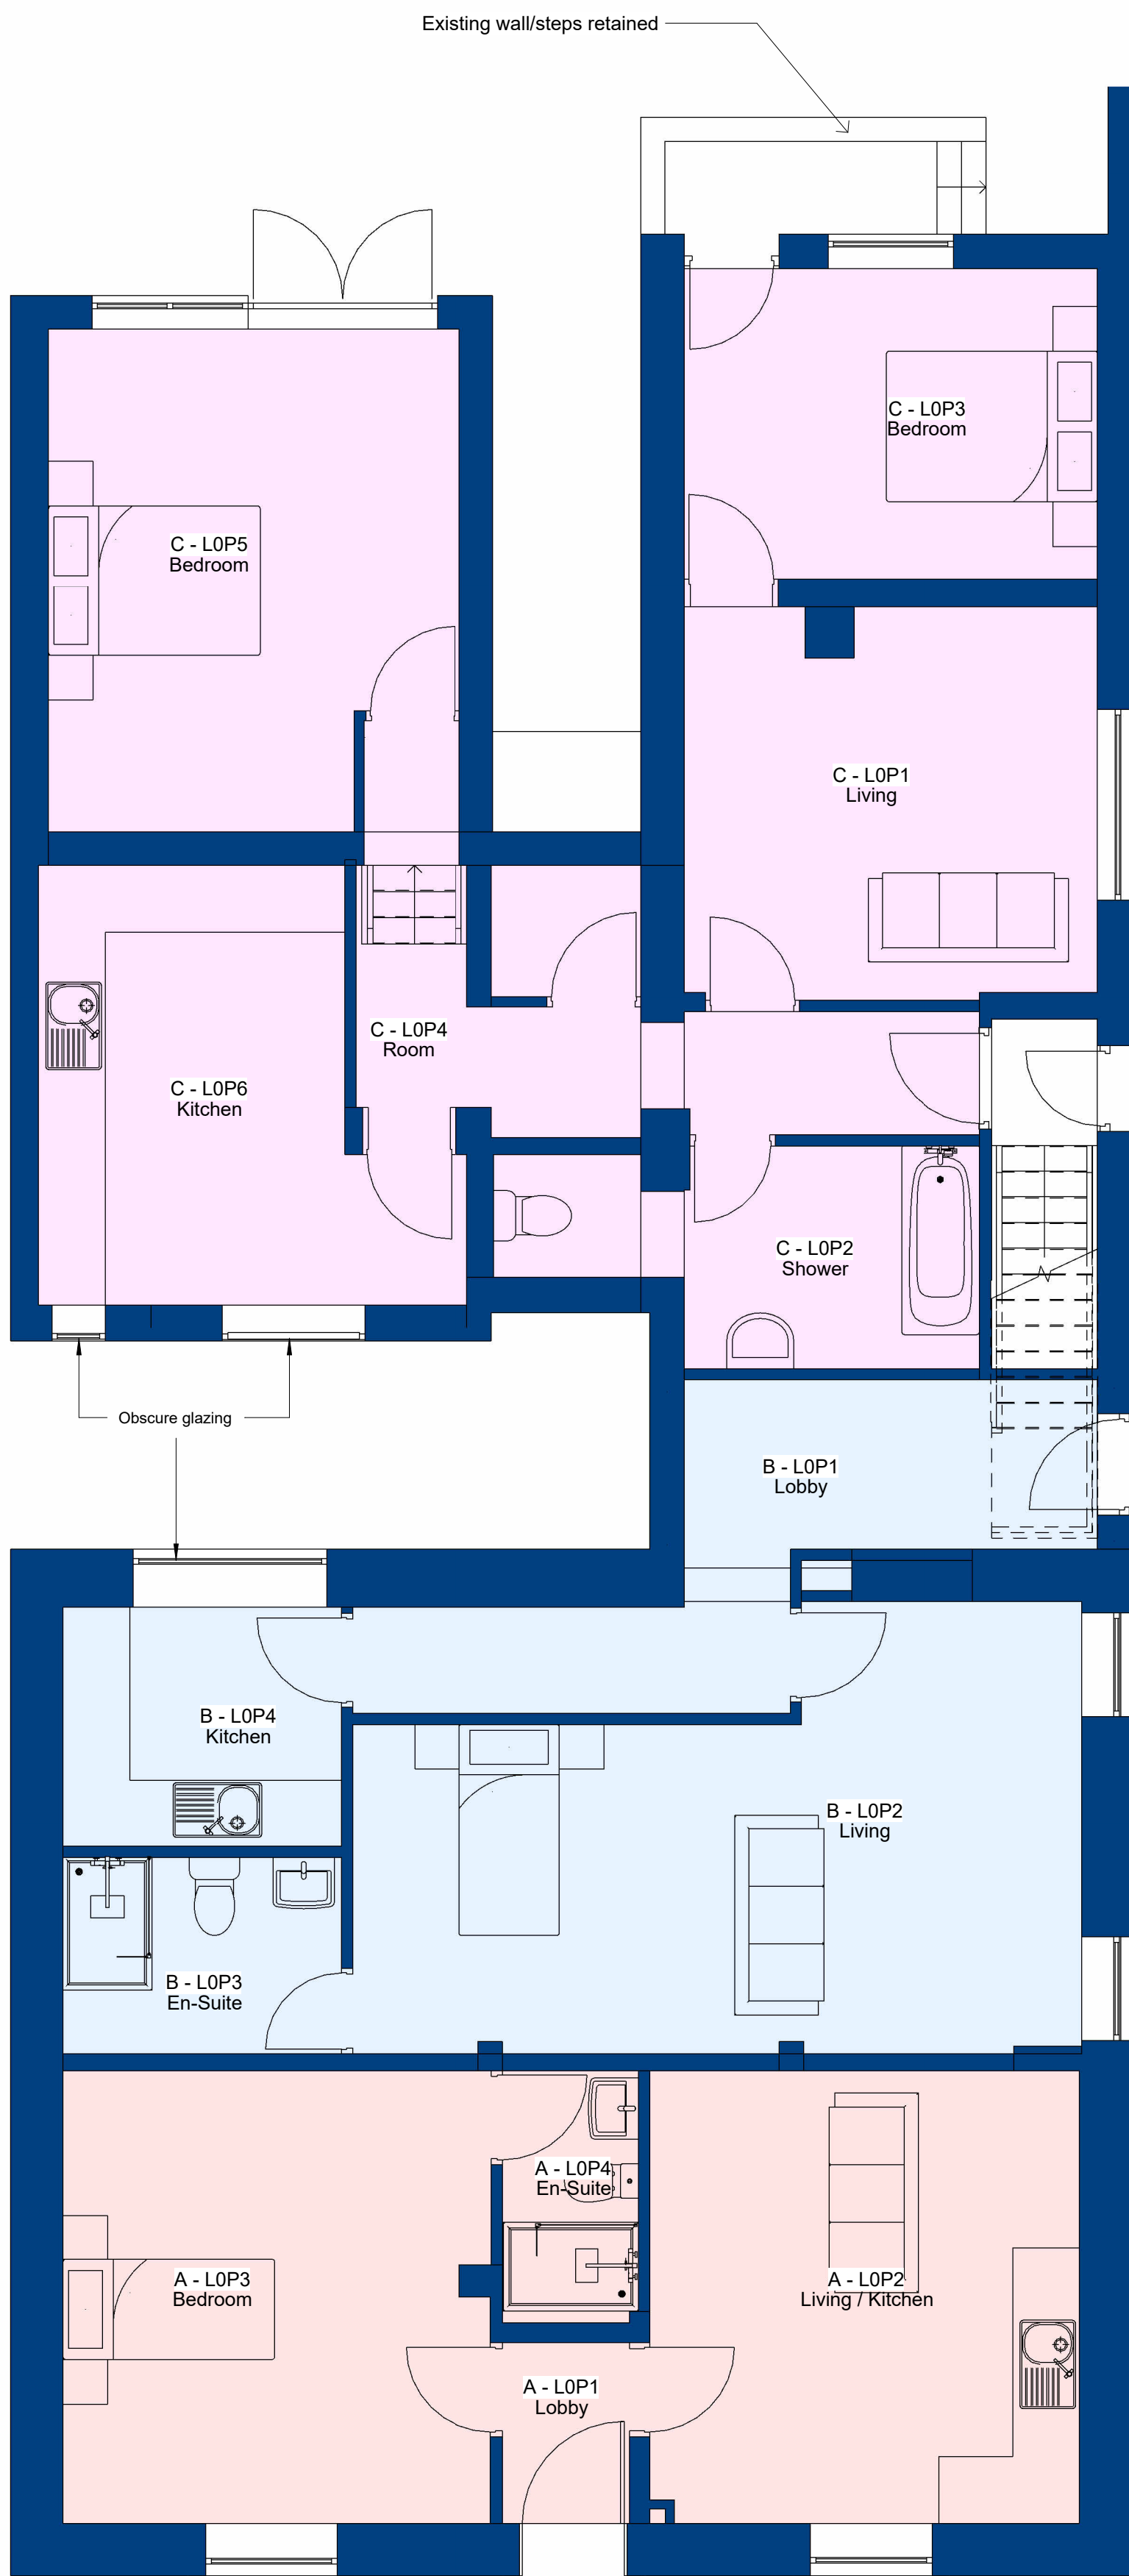


1 Level 0 - Proposed
1 : 50

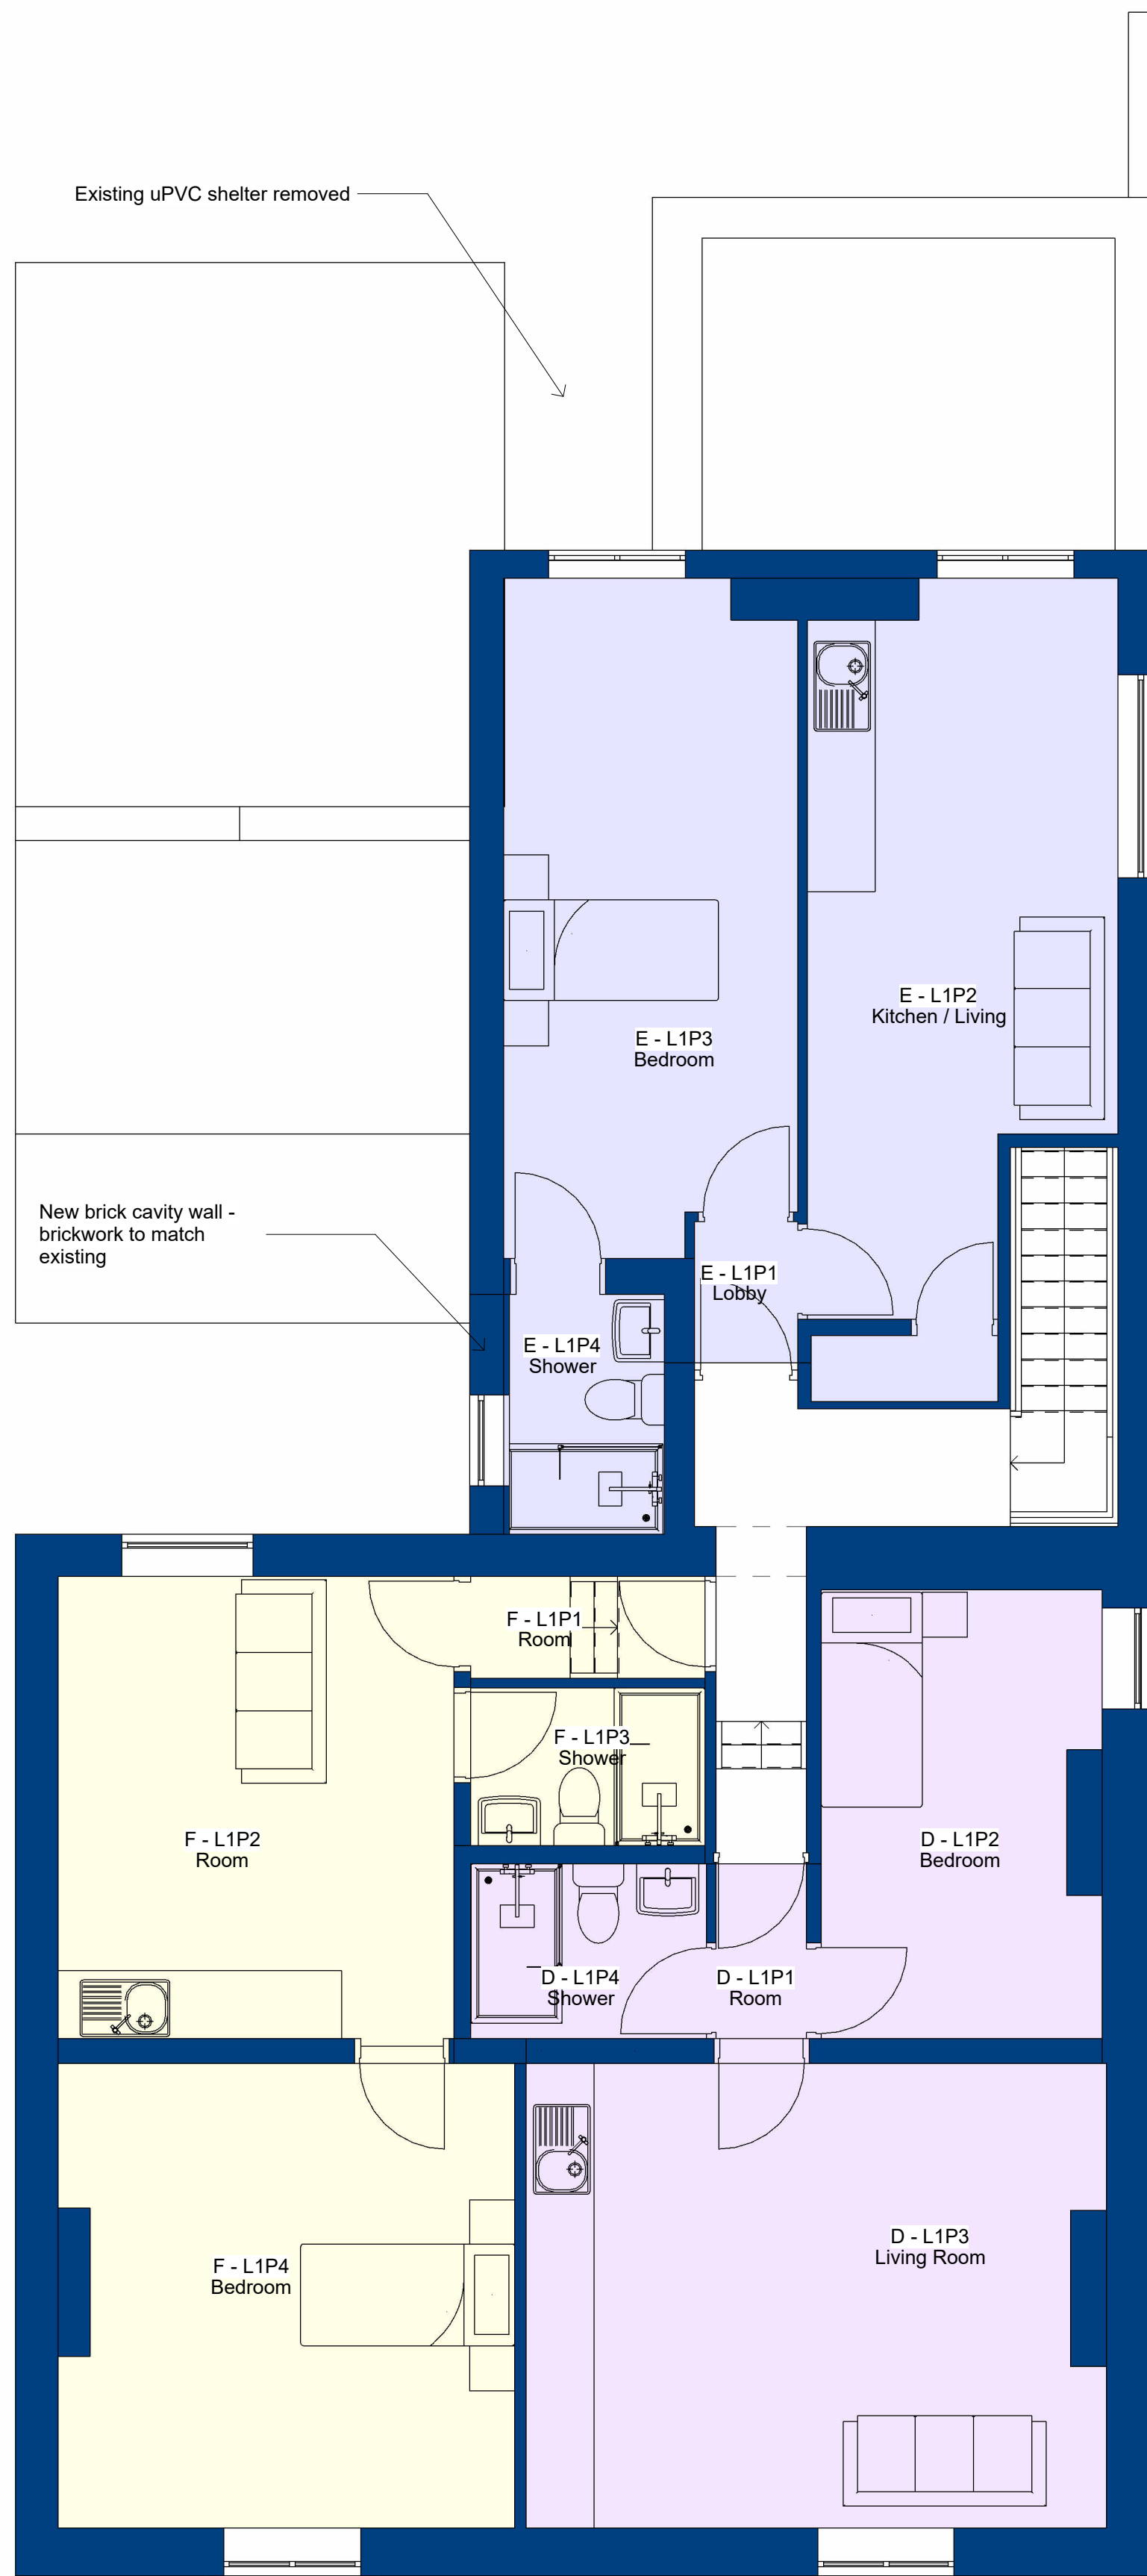

2 Level 1 - Proposed
1 : 50

- Flat A - 37.1m² - 1 Bed, 1 Person
- Flat B - 42.9m² - 1 Bed, 1 Person
- Flat C - 73.3m² - 2 Bed, 4 Person
- Flat D - 37m² - 1 Bed, 1 Person
- Flat E - 38.3m² - 1 Bed, 1 Person
- Flat F - 37m² - 1 Bed, 1 Person

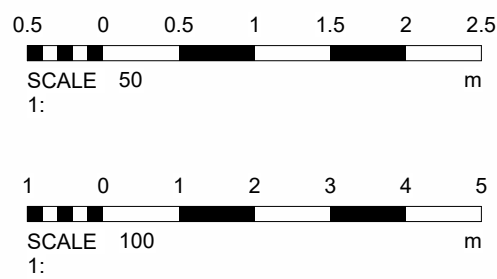

Notes:

© COPYRIGHT : ALL RIGHTS RESERVED.
This drawing and the building works depicted are the copyright of TP and may not be reproduced or amended except by written permission. no liability will be accepted for amendments made by other persons. all dimensions to be checked on site and architect notified of any discrepancies prior to commencement. do not scale.
DRAWING TO BE USED FOR THE STATUS INDICATED ONLY.

5	Planning comments	TP	21/12/2023
4	Planning Comments	TP	15/12/2023
3	Planning Consultant Comments	TP	08/11/2023
2	Planning Consultant Comments	TP	06/11/2023
1	Revised	TP	30/10/2023
REV	DESCRIPTION	BY	DATE
STATUS: DESIGN			

14 Wickentree Holt
Norden
Rochdale
OL127PQ
07718789769
Thomasbpendlebury@gmail.com

CLIENT:	Turner
ARCHITECT:	

SITE:

The Plough

TITLE:

Proposed Plans

SCALE AT A1:	DATE:	DRAWN:	CHECKED:
As indicated	11/10/2023	TP	TP
PROJECT NO:	DRAWING NO:	REVISION:	
TP008	003	5	