



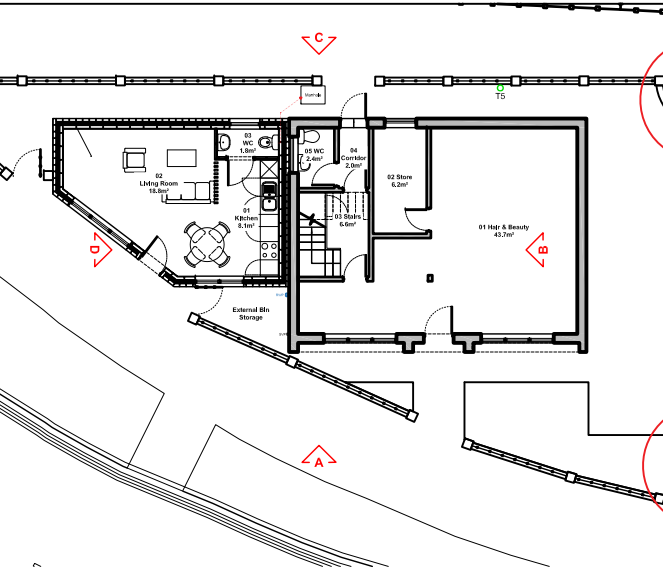


01 PROPOSED EXTERNAL ELEVATION A

Scale 1:50 @ A1

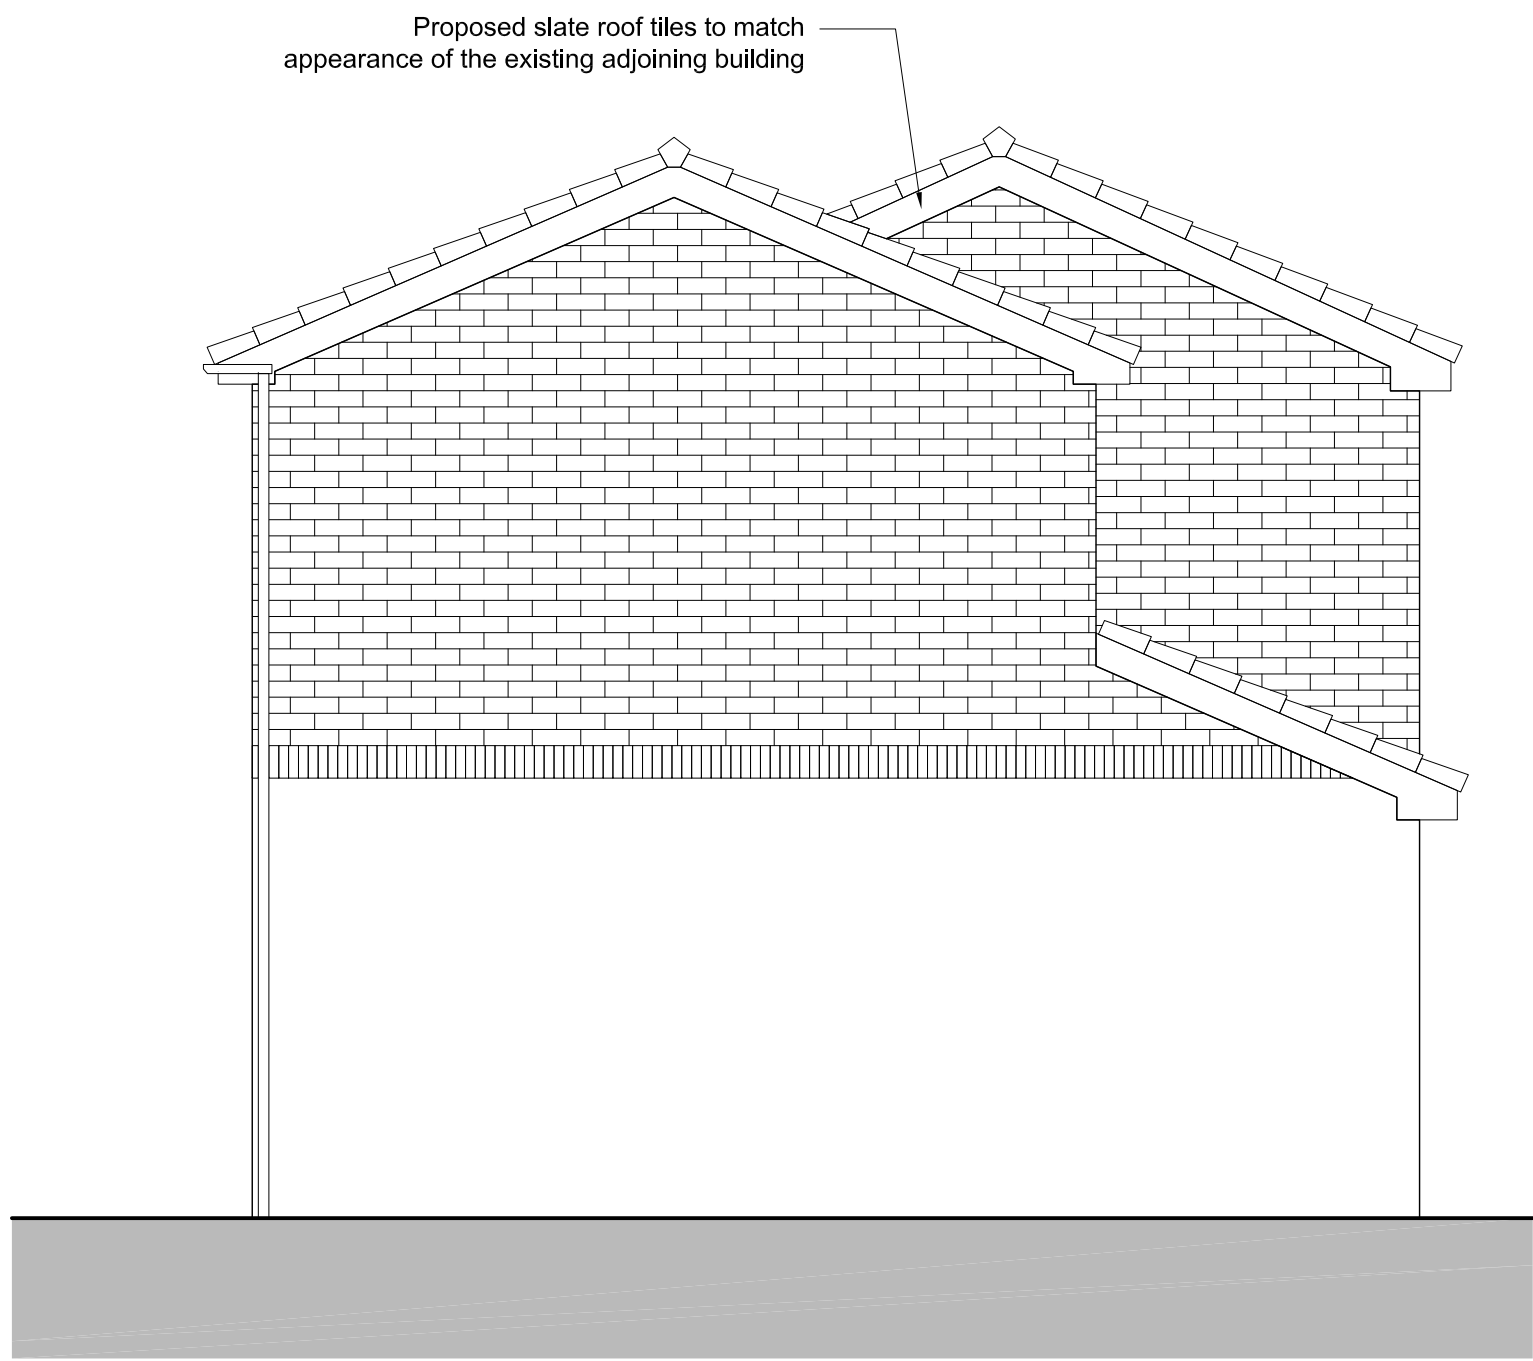

02 PROPOSED EXTERNAL ELEVATION B

Scale 1:50 @ A1

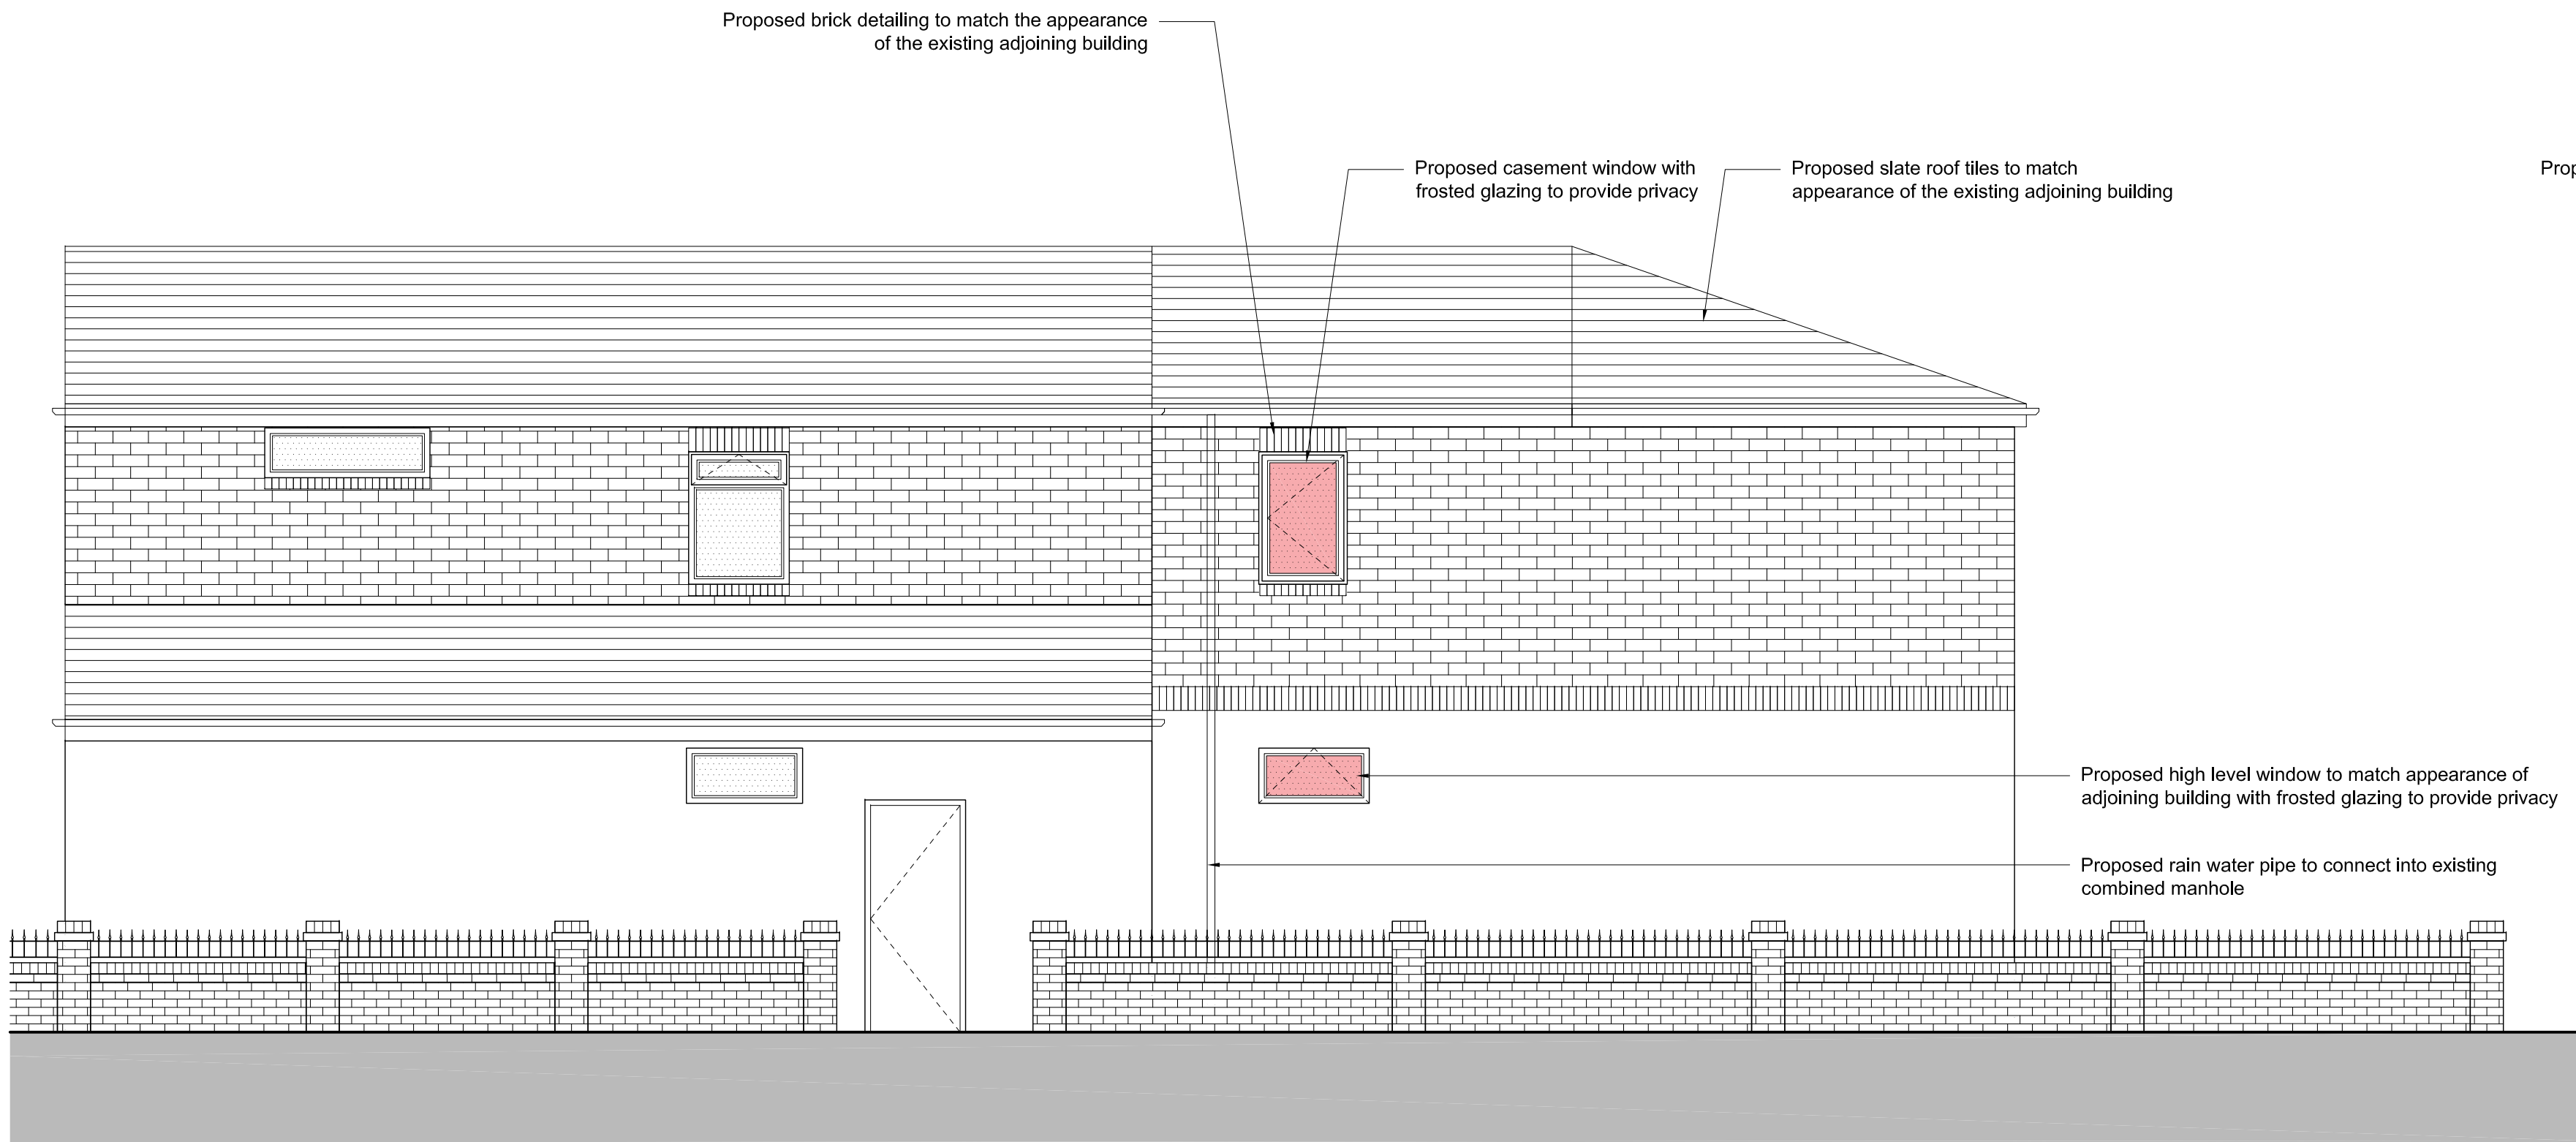


03 PROPOSED EXTERNAL ELEVATION C

Scale 1:50 @ A1



04 PROPOSED EXTERNAL ELEVATION D

Scale 1:50 @ A1

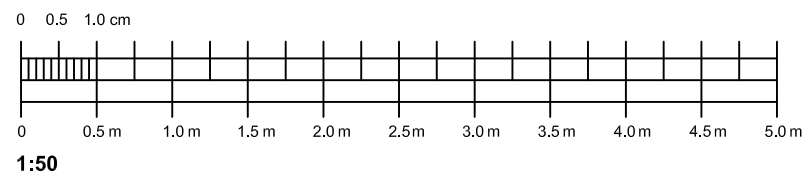

A	21/02/24	FOR PLANNING PERMISSION	MH
/	27/12/24	FOR PLANNING PERMISSION	MH
no.	date	revision details	by
address			
178 HALIFAX ROAD, ROCHDALE, GREATER MANCHESTER. OL16 2NJ			
job title			
178 HALIFAX ROAD NEW BUILD DWELLING			
drawing title			
PROPOSED EXTERNAL ELEVATION			
drawn by		date	
MH		21/02/24	
scale	drawing no.	revision no.	
1:50	104	A	