


proposed detached garage premises at 2 Ajax Street Rochdale OL11 3HN

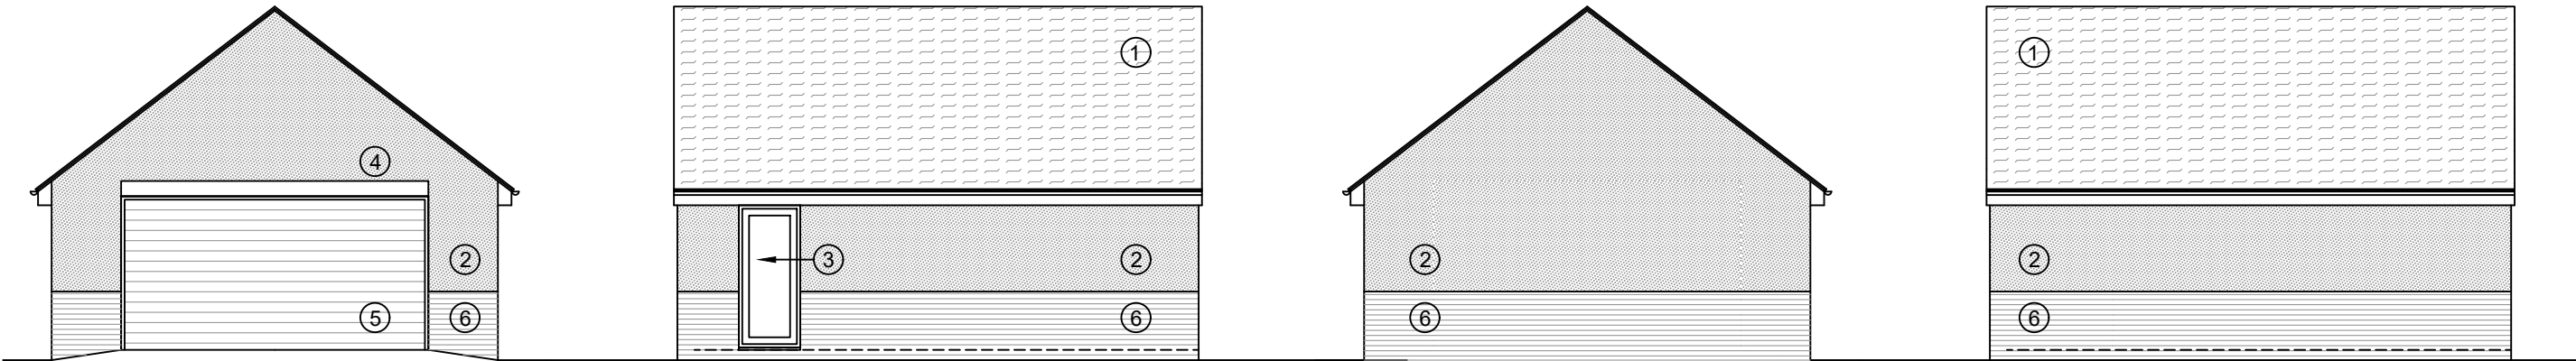


front elevation
scale 1 - 100

side elevation
scale 1 - 100

rear elevation
scale 1 - 100


side elevation
scale 1 - 100

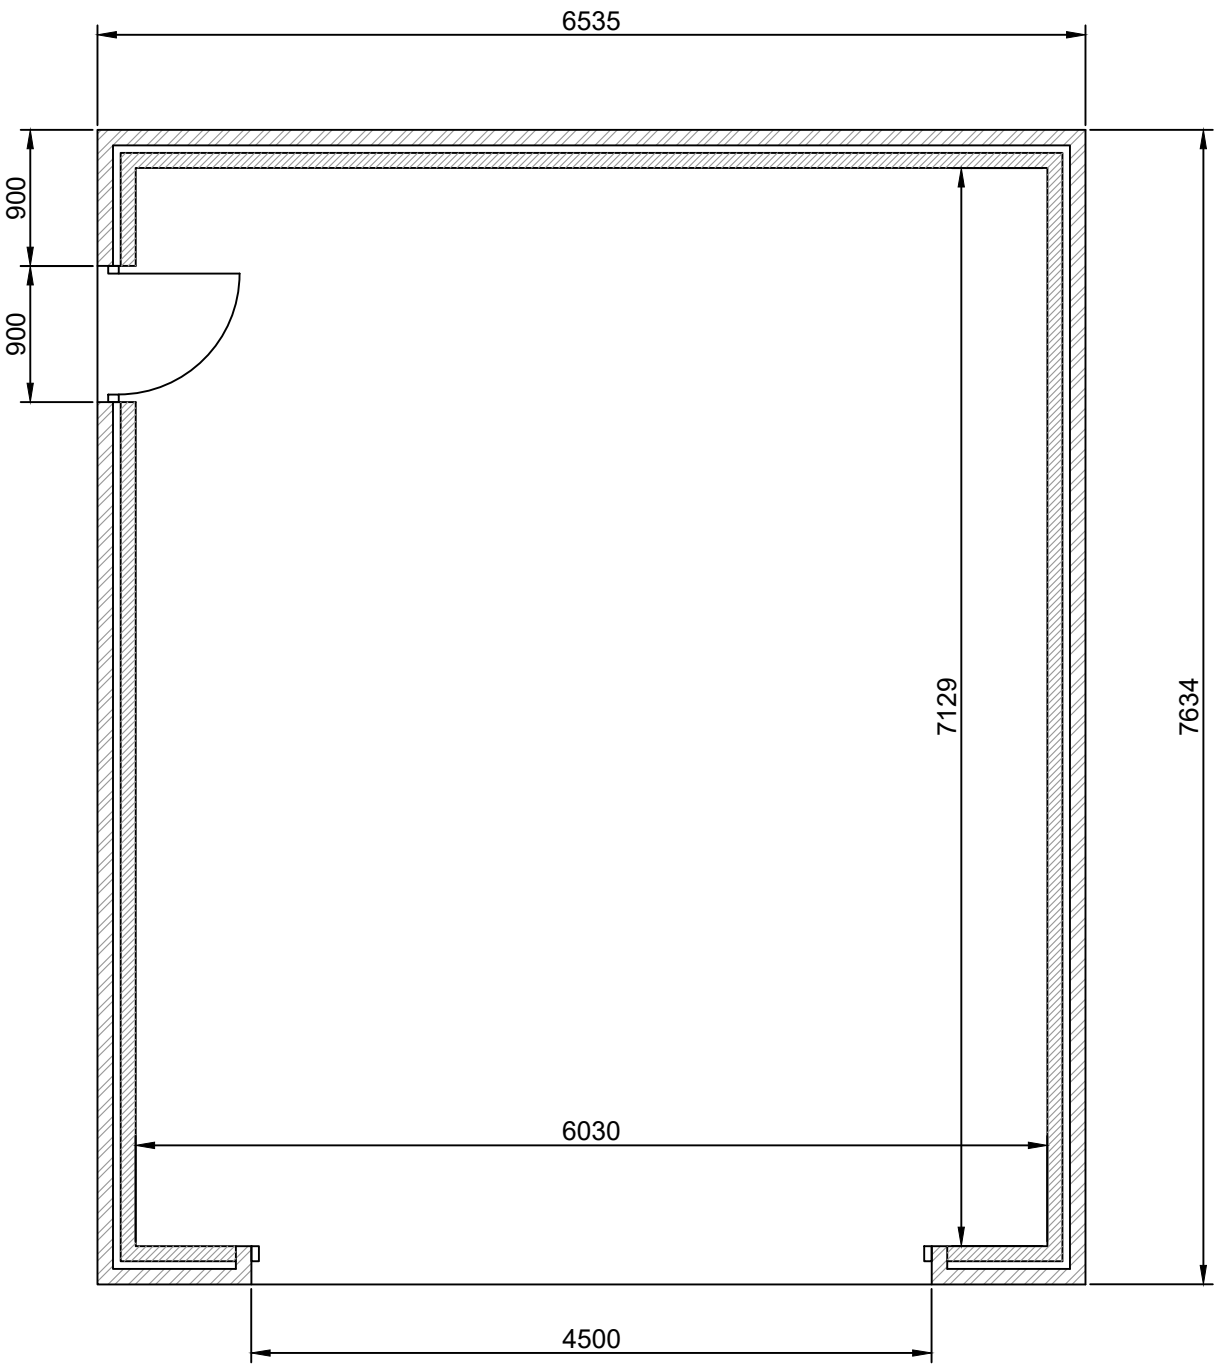

garage floor plan
scale 1 - 50

ref	description
1	plain concrete tiles to match existing
2	rendered blockwork to match existing
3	plastic external door set
4	soldier course detail
5	roller shutter door with PPC finish
6	facing brick to match

materials

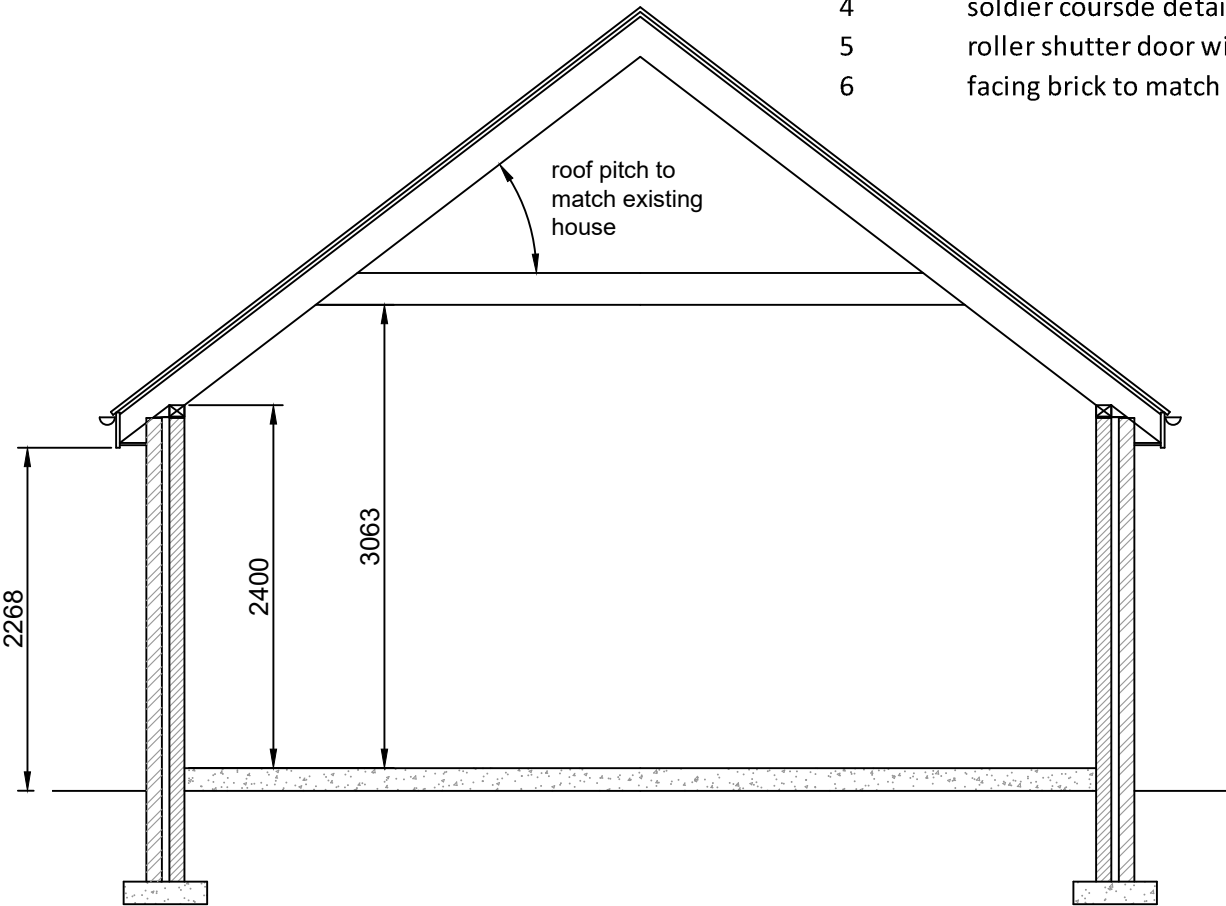

cross section
scale 1 - 50

aj cocker associates
t. 01706 764 880

scale 1-50@A3
date Nov '22
dwg.nr. A314-005