


This drawing is to be read in conjunction with all other relevant technical information, statutory approvals, specifications and 3rd party information. Do not scale from this drawing. Use only dimensions provided. All dimensions and levels to be checked on site and all discrepancies must be reported to the drawings author immediately. Responsibility cannot be accepted for alteration and/or deviation from this design without the prior acknowledgement of the drawings author. Any commercial decisions relating to this information must make due allowance for dimensional and area variation resulting from the design development and construction processes as well as the requirements of statutory authorities. This drawing is to be used only for the purposes indicated. This drawing is copyright and the property of Northmill Associates Ltd (NMA) and must not be reproduced without prior written agreement. Any Intellectual Property Rights (IPR) relating to the design(s) described in this drawing belong to the originating designer and, where it is not NMA's design, no credit for the design or IPR is sought by this drawings author.

PLANNING NOTES:

1. Proposals are subject to statutory consents and their related conditions.
2. Proposals are indicative only and subject to further detailed design.
3. Areas are approximate and are based on existing measured data provided by others.
4. Proposals may be subject to 3rd party agreements such as party wall agreements, rights of light, access easements and other legal covenants.
5. Proposals are subject to legal agreements and amendments to existing leases agreements where applicable.

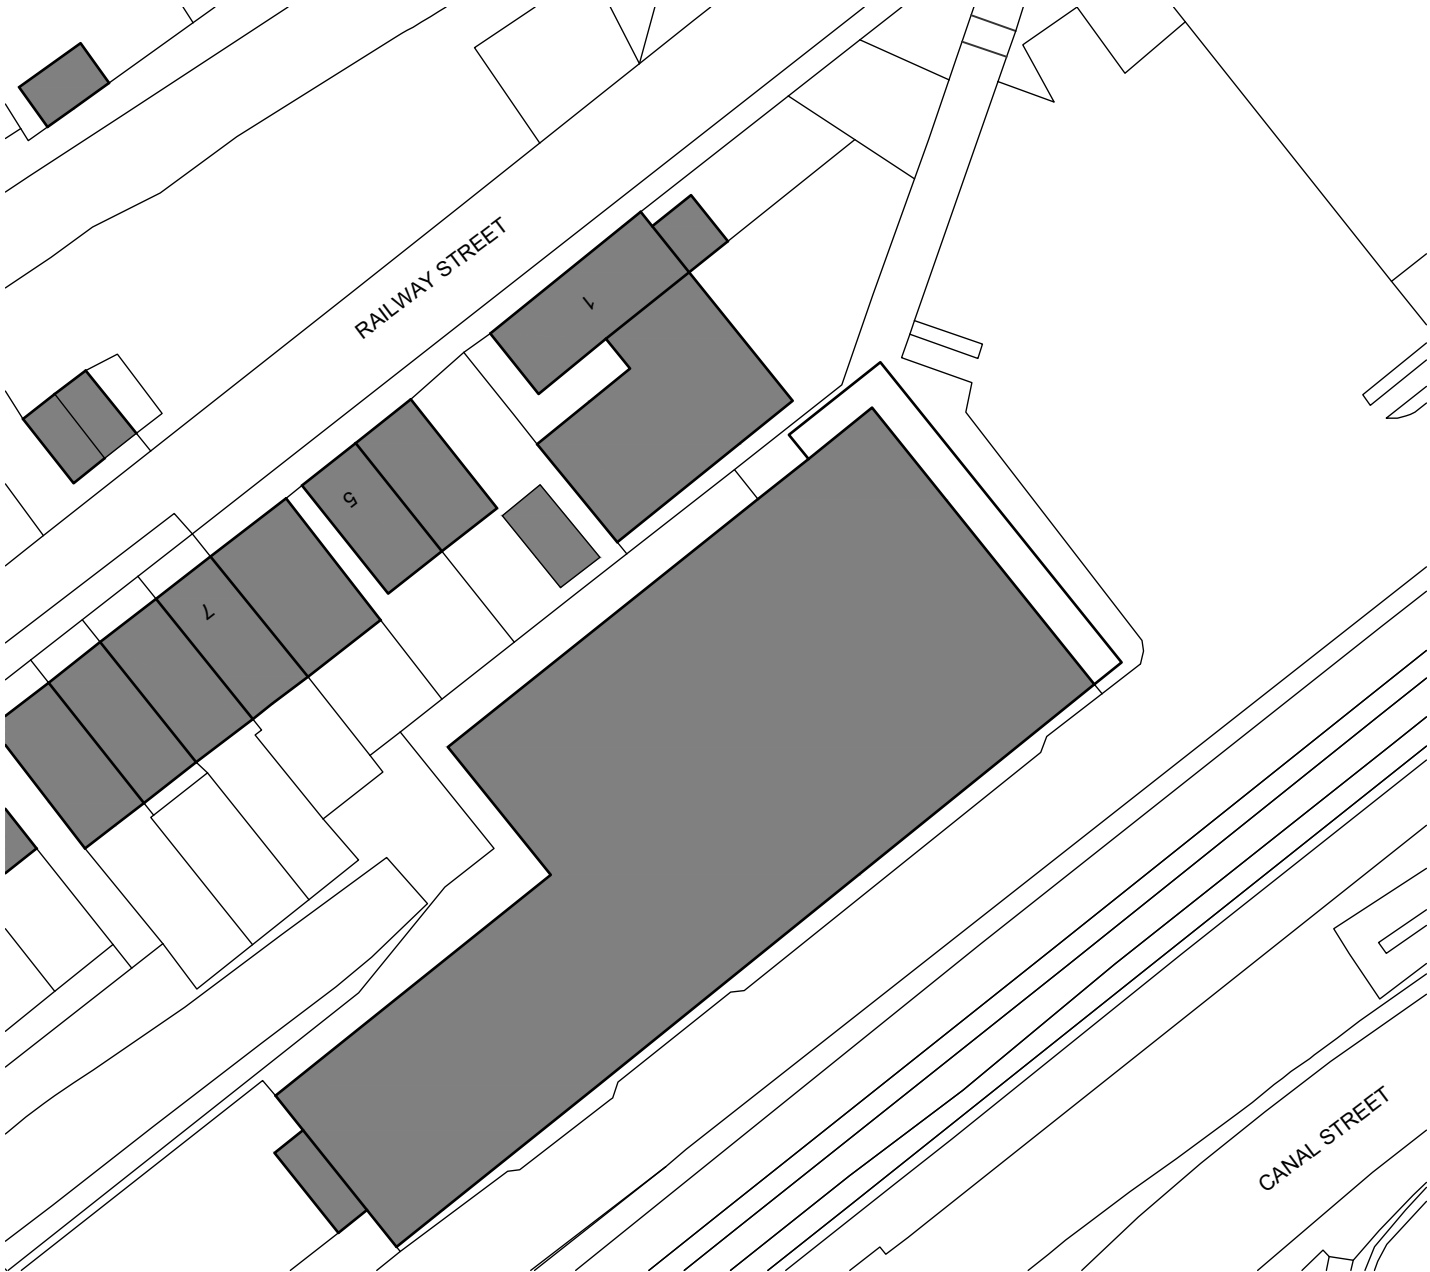

EXISTING BLOCK PLAN
SCALE 1:500

Key:
 Application Site Boundary



Scale - 1:500

P1	Planning issue	JB	HD	11/01/2023
Rev	Description	By	Chk	Date



Suite 3, 6th Floor, 55 King Street, Manchester, M2 4LQ
0161 839 4411
mcr@northmillassociates.com

Project
Co-op Littleborough

Client
NL Jones Planning

Drawing
Block Plan

Project No: 2815 Scale @ A4 1:500 Date: 11/01/2023

Drawn: JB Checked: HD Status: PLANNING

Drawing No:
L(00)002

Revision:
P1