


Rear Garden - Pershore

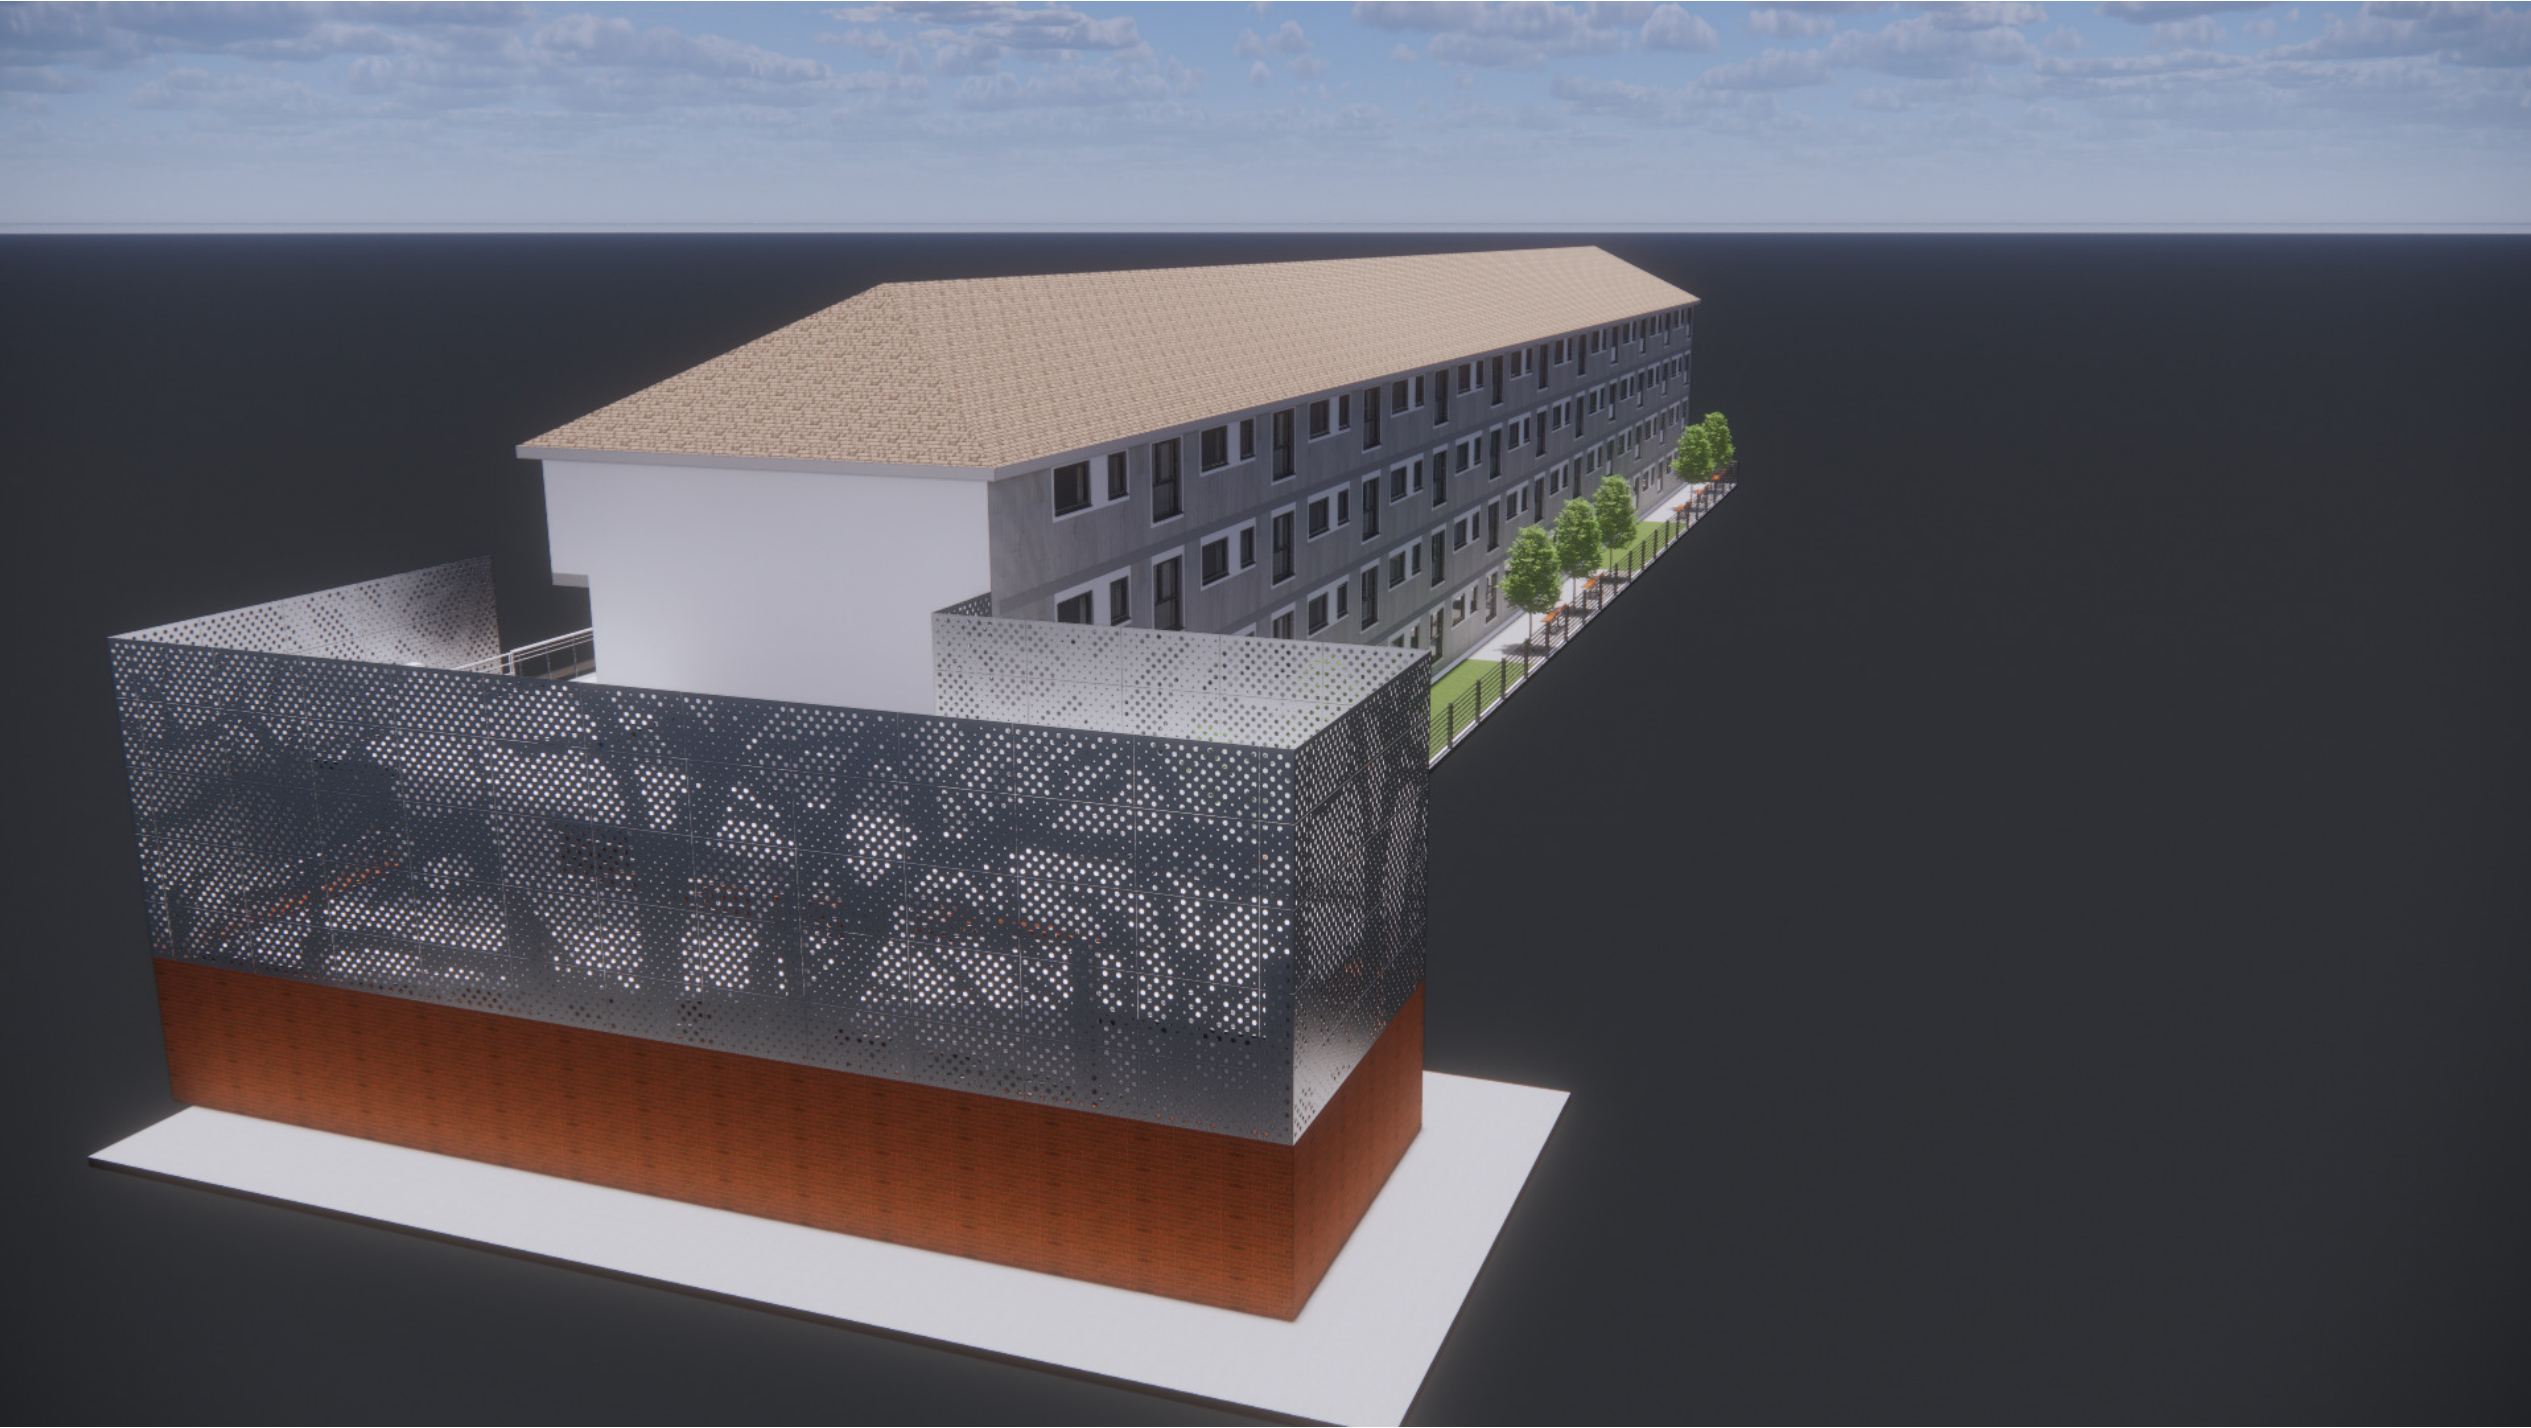

This drawing is copyright Bernard Taylor Partnership Ltd and must not be copied or disclosed by or to any unauthorised persons without the prior written consent of Bernard Taylor Partnership Ltd

Do not scale from this drawing. Do not take measurements from the CAD base. Any discrepancies are to be reported to the architect for clarification.

All dimensions are to be checked on site prior to construction, manufacture of any components and ordering of materials and equipment.

All materials and workmanship to be in accordance with the current British Standards and codes of practice.

Rev	Date	Int	Description
btp ARCHITECTS RIBA Chartered Practice			
CLIENT: Rochdale Borough Housing			
PROJECT: LOWER FALINGE			
DESCRIPTION: Rear Garden - Pershore - 3D Visuals Ph4			
PURPOSE OF ISSUE: Planning			
DRAWN BY: AP		CHECKED: VS	DATE: 30/06/23
JOB NO: 3749		STATUS CODE: S2	DRAWING NO: 112
FILE IDENTIFIER: LF-BTP-00-3D-DR-A-3749_112			
Elizabeth House 486 Didsbury Road Heaton Mersey Stockport SK4 3BS 0161 443 1221 info@bernardtaylor.co.uk www.btparchitects.co.uk			