




1. EXTERNAL VISUAL 1 - ARTISTS IMPRESSION




2. EXTERNAL VISUAL 2 - ARTISTS IMPRESSION



3. EXTERNAL VISUAL 3 - ARTISTS IMPRESSION

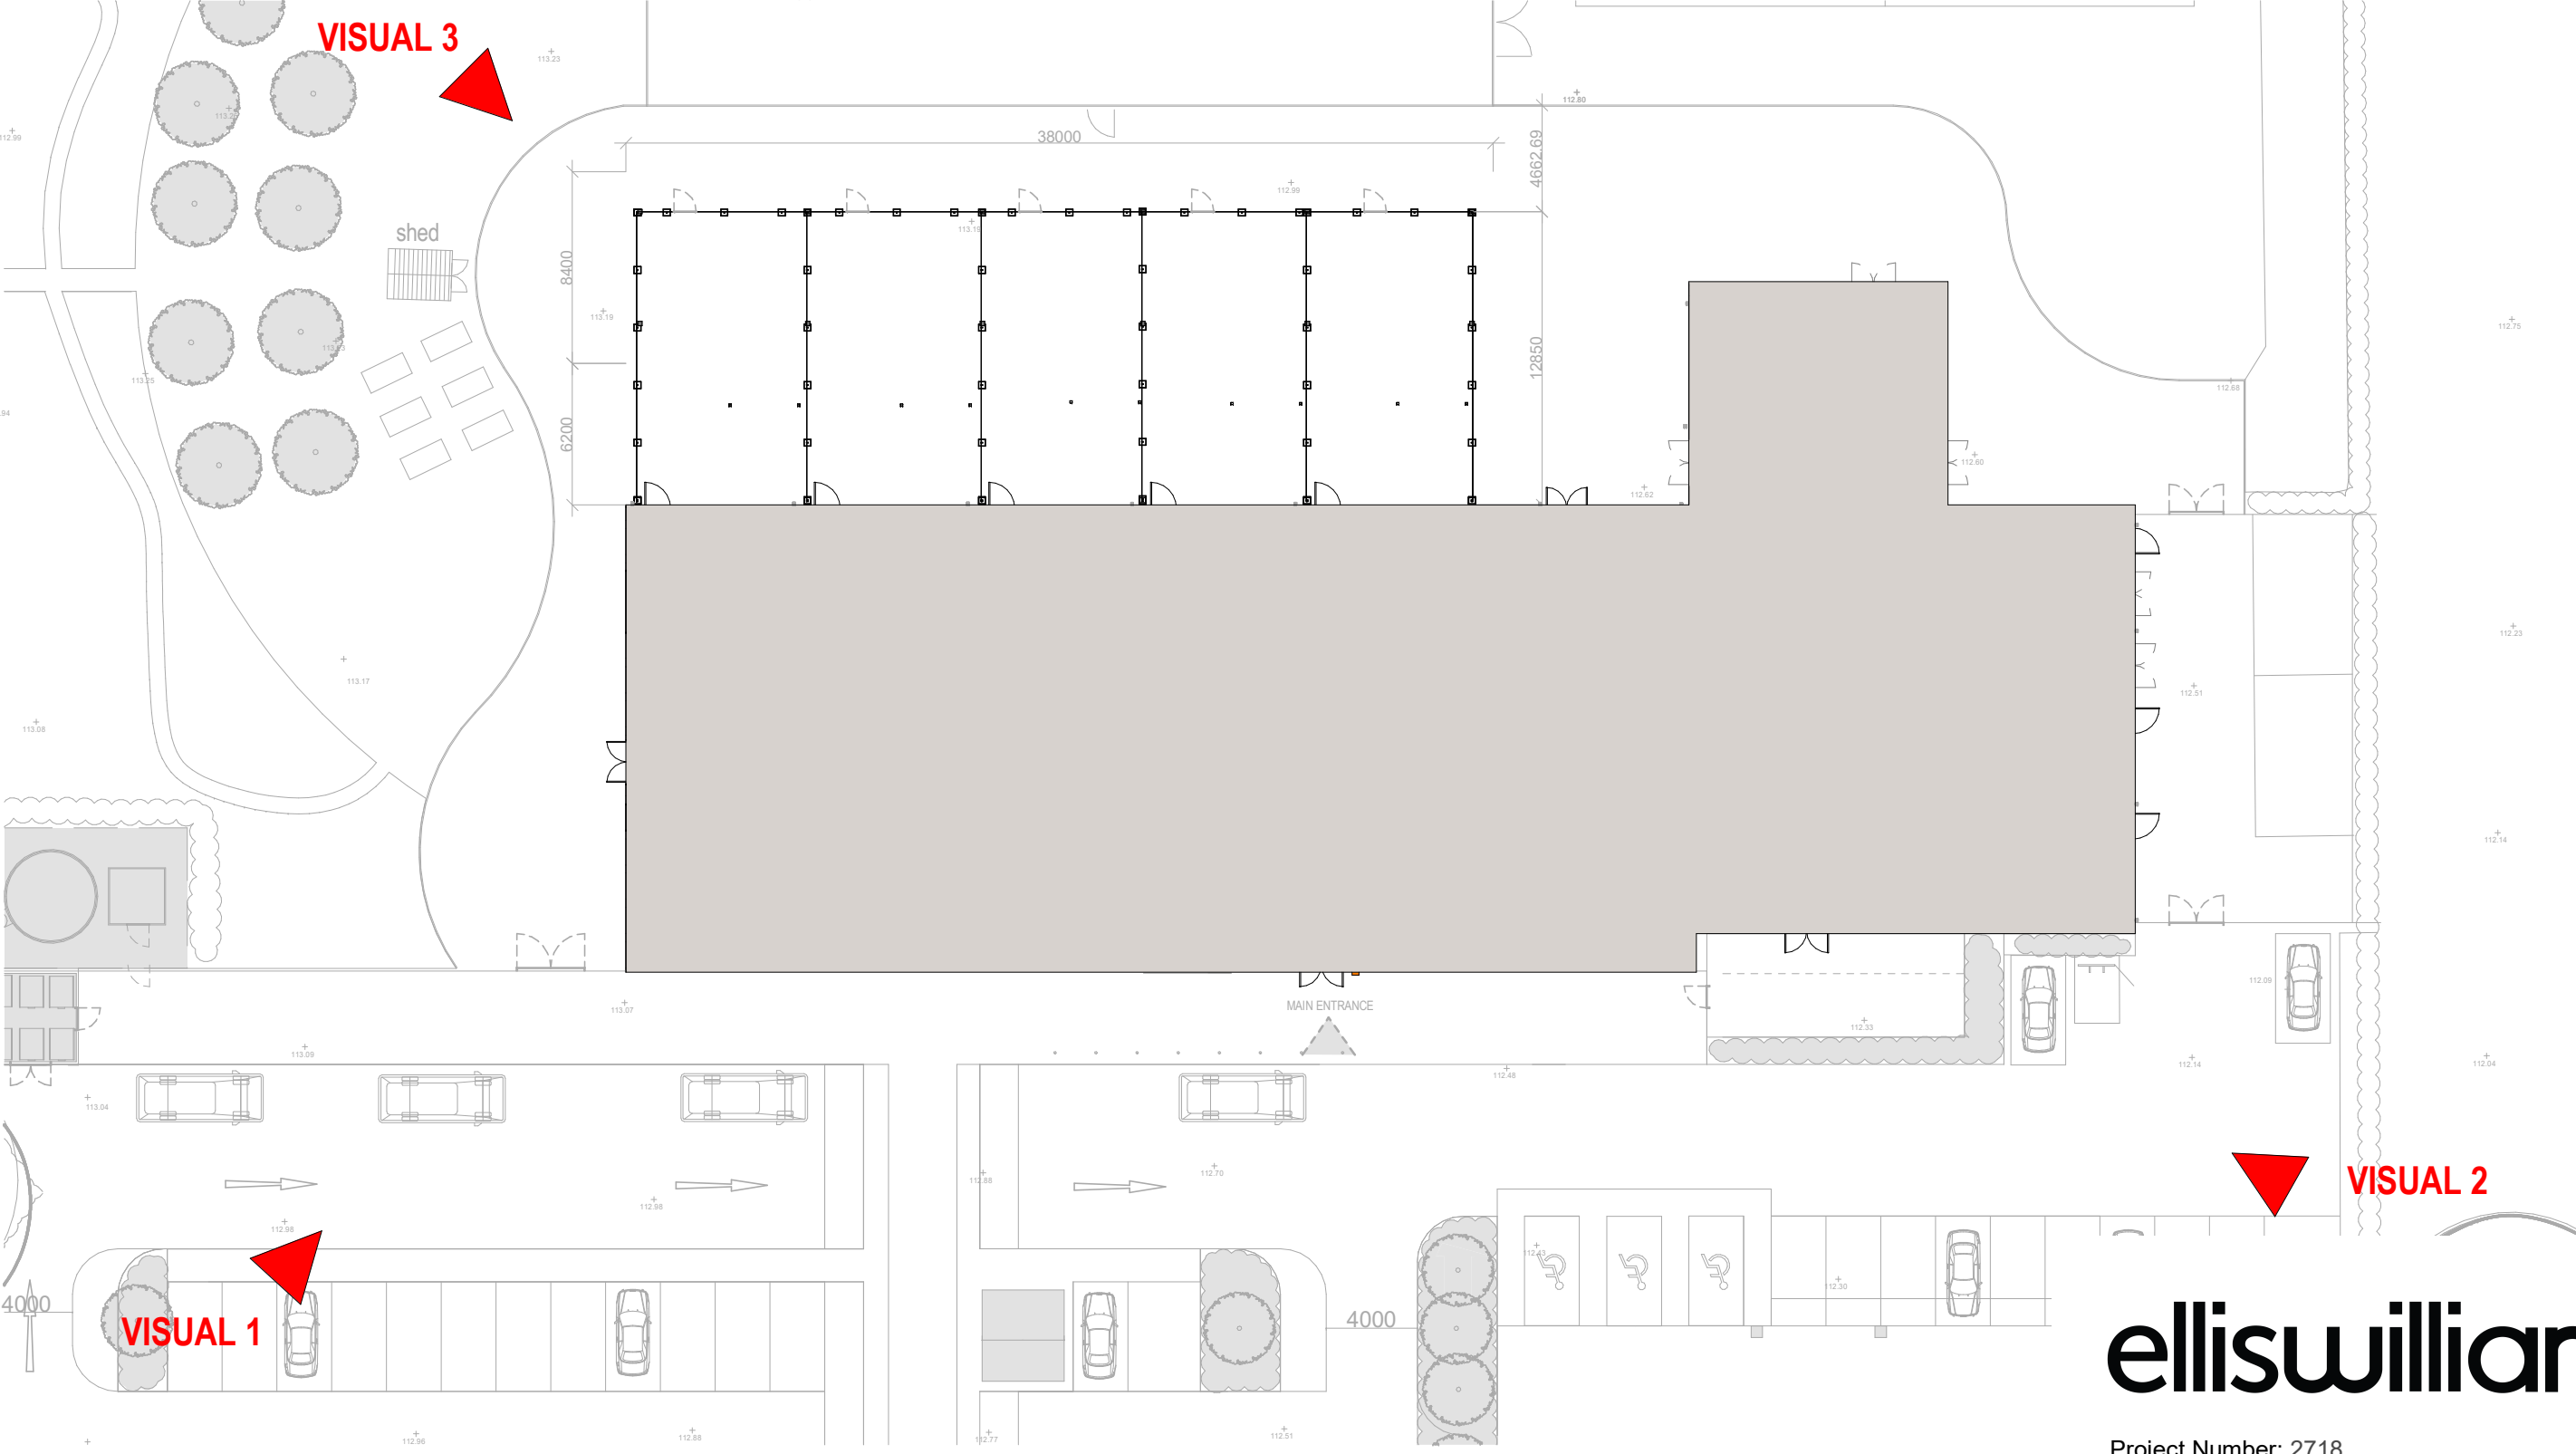

4. EXTERNAL VISUALS - LOCATION PLAN

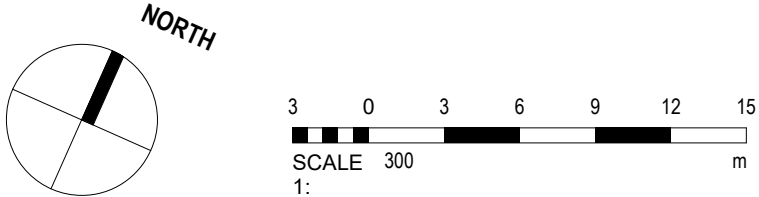

elliswilliams

Project Number: 2718
Project Name: FS0911 Rochdale SEND

Drawing Status: Stage 3
Drawing Number: **FS0911- EWA- ZZ- ZZ- I- A- 0010**
Drawing Name: Proposed External Visuals
Date: 11/15/21
Scale: 1 : 300
@A1

Wellfield Chester Road Preston Brook WA7 3BA
T: 01928 752200 E: info@ewa.co.uk W: ewa.co.uk