


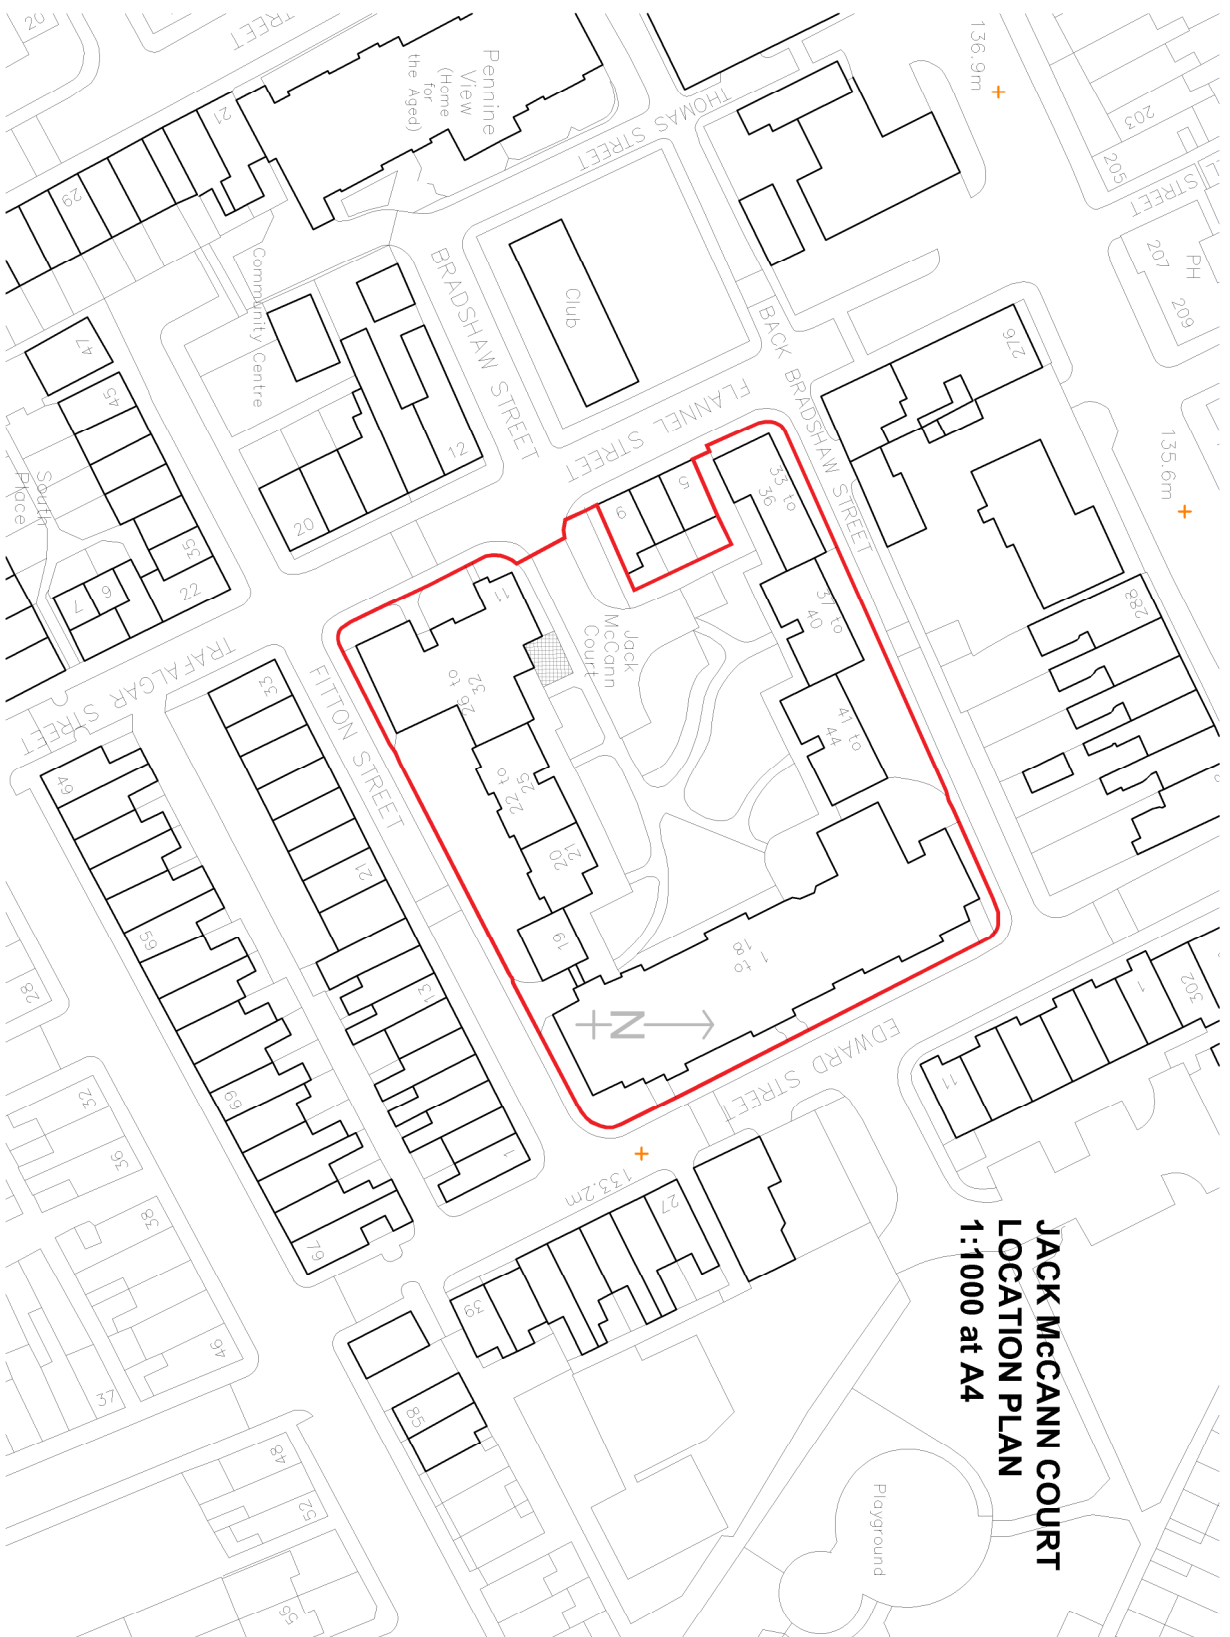

JACK MCCANN COURT
LOCATION PLAN
1:1000 at A4