

GENERAL NOTES

The existing building measured survey has been undertaken by Salford Archaeology and all reference to this information is referenced directly from the associated drawings.

KEY: Hatches

Coloured areas of hatch on interior elevations indicate proposed fixtures, fittings or built fabric, proposed to be inserted, as below:


- (Light Blue) - Proposed to be added, viewed in elevation.
- (Dark Blue) - Proposed to be added cut through by plane of view.
- (Gray) - Existing structure cut through by plane of view

KEY: Annotation

- 60 minute fire rated compartment enclosure

- Porte Cochere balcony**
- Refer to drawings 2053, 3300 & 3301.
 - New asphalt flat roof covering.
 - New aluminum decking.
 - New secondary glazed balustrade to central bay.
 - Lighting design TBC

Porte Cochere Balcony Section Proposed
3300

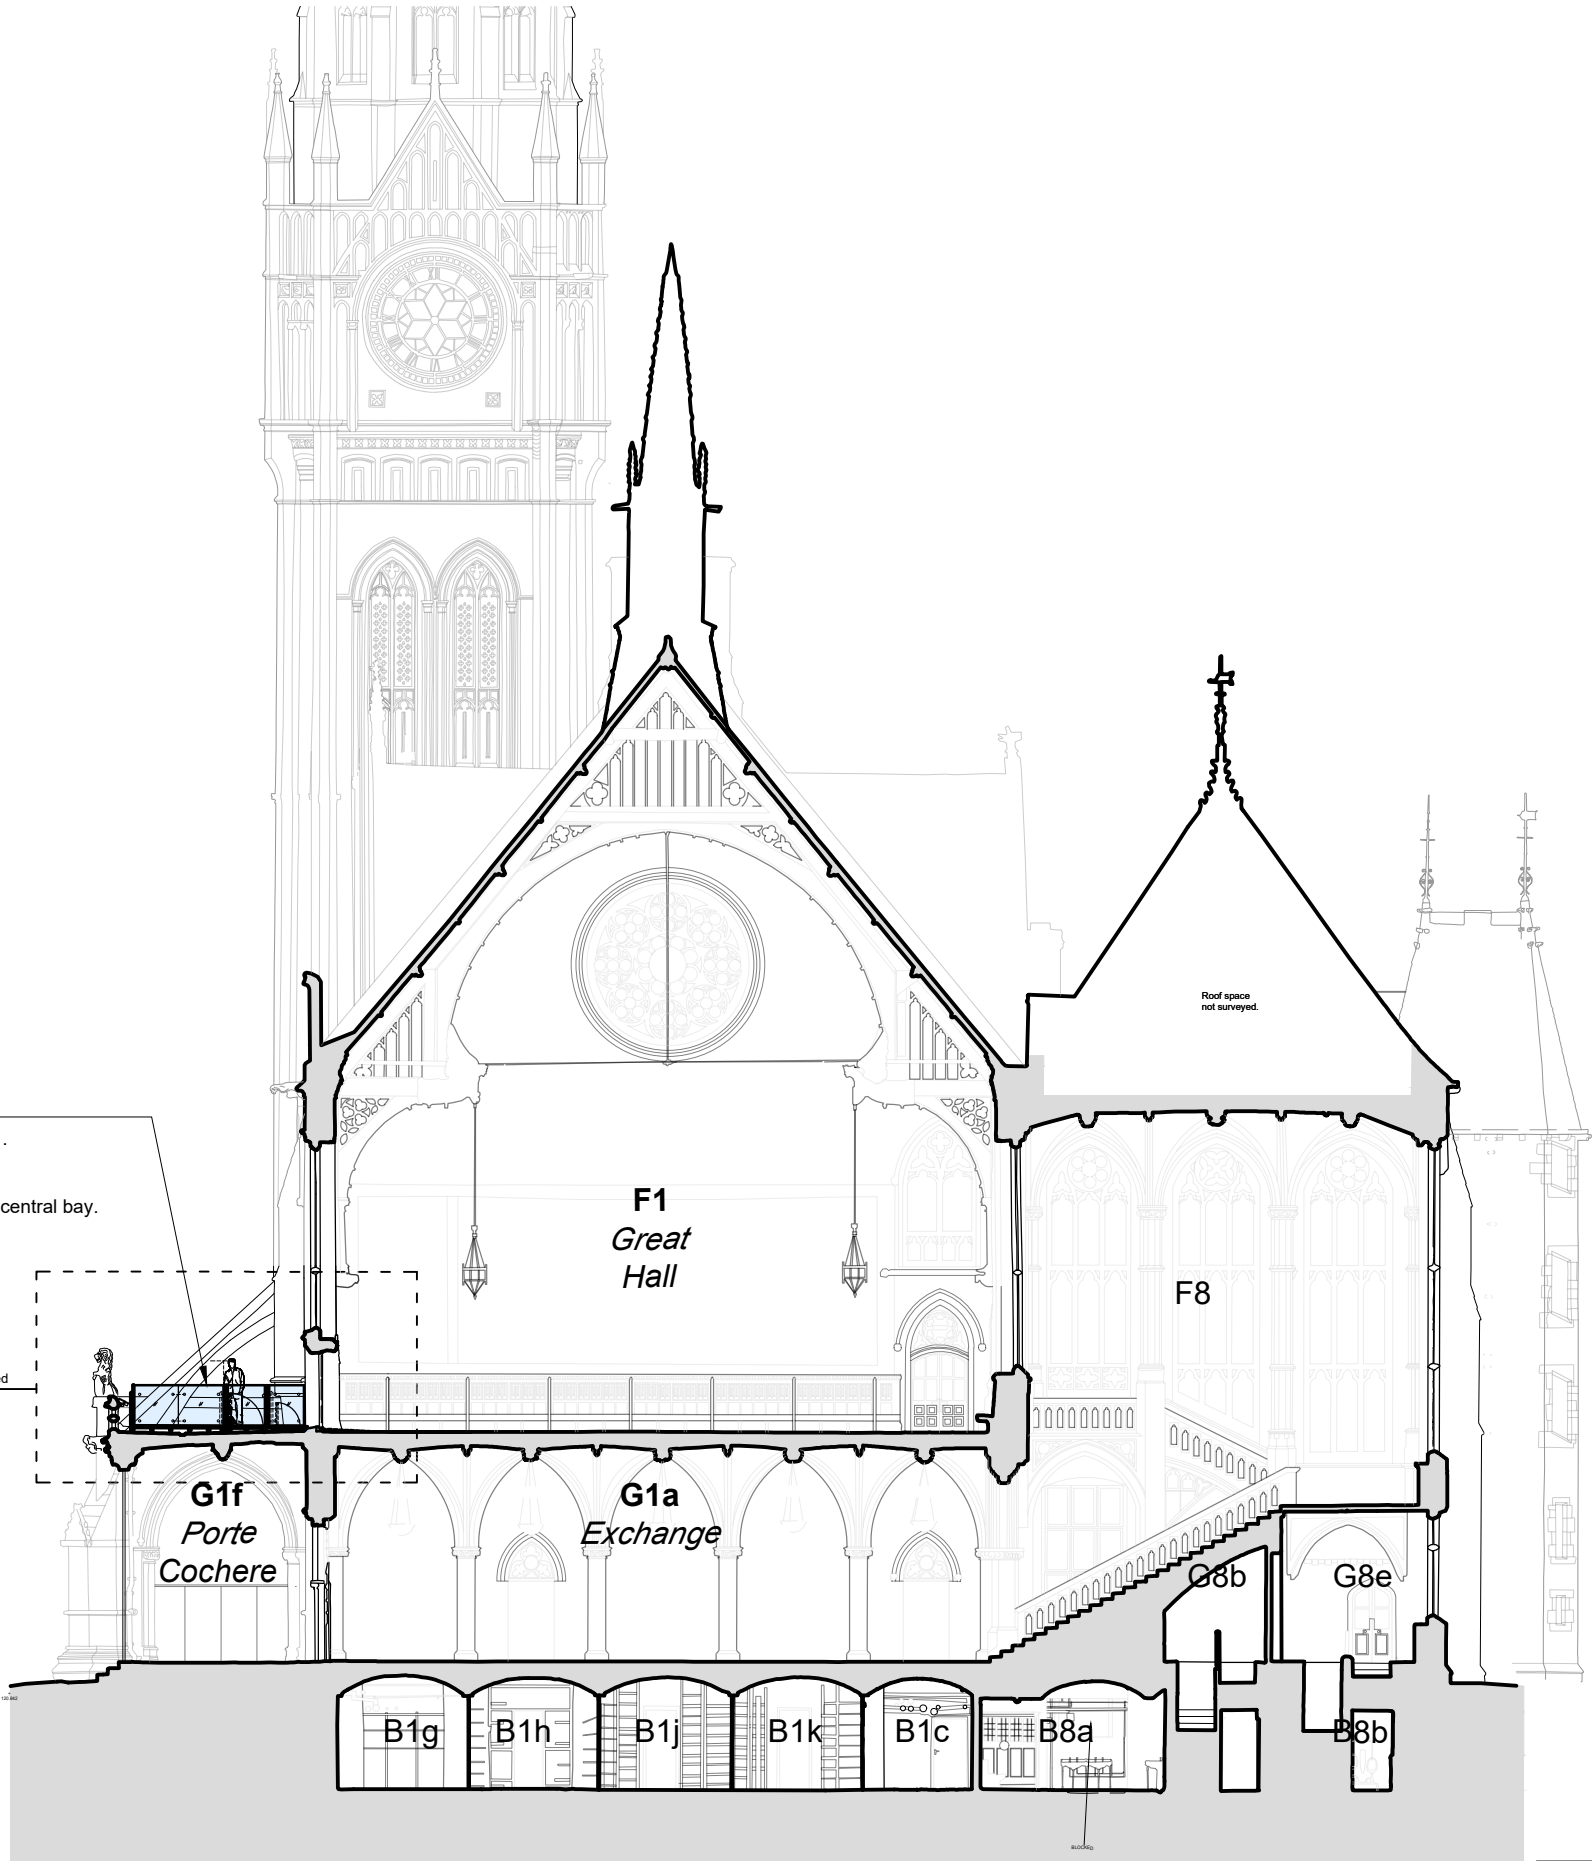

0 2 4 10
Scale 1:200 m

Notes 1. Any dwg format drawing is to be read in conjunction with and at the scale of the accompanying pdf. 2. Where colours other than black or grey are used, the drawing must be plotted in colour. 3. For status 'C' (Construction) drawings all dimensions are to be checked on site by the contractor, scaling is for Local Authority purposes only. 4. Unless otherwise indicated, all dimensions are in millimeters. 5. All information on this drawing is to be read in conjunction with the relevant Donald Insall Associates specification and trade contractors' drawings and information by specialists. 6. In the event of any discrepancy, please contact us immediately. 7. This drawing may contain survey information by others and is to be used solely for the purposes for which it was issued. 8. These are uncontrolled documents issued for information purposes only. If you have any queries regarding the drawings, please contact DIA immediately. 9. Please note DIA cannot be held responsible for any errors arising from changes made to an uncontrolled dwg file.		Status codes S0 Work in Progress S1 Suitable for Co-ordination S2 Suitable for Information S3 Suitable for Review & Comment S4 Suitable for Stage Approval D1 Suitable for Costing D2 Suitable for Tender D3 Suitable for Contractor Design D4 Suitable for Manufacture/Procurement											
A1,A2,A3, An etc. Approved and accepted as stage complete B1,B2,B3, Bn etc. Partially signed off: with minor comments from the Client		P02 16-05-23 CZS ARF For Planning & LBC											
CR Construction Record		P01 06-02-23 CZS ARF Initial issue											
		Rev Date Dwn Auth Revision		Rev		Date		Dwn		Auth		Revision	