



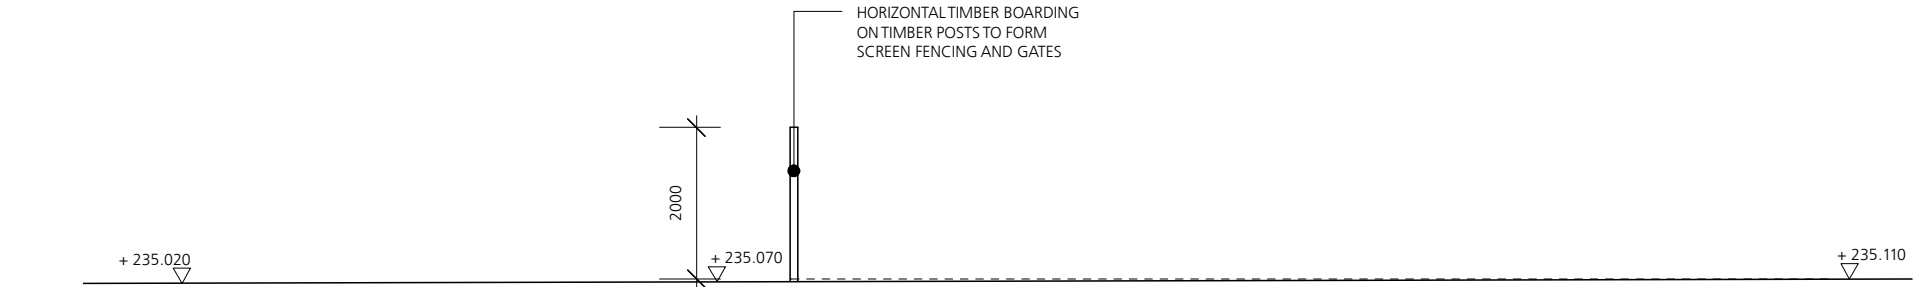

SECTION 1-1

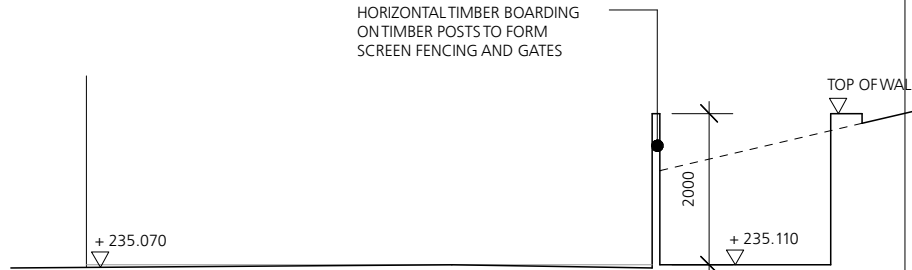


SECTION 2-2




SECTION 3-3




SECTION 4-4

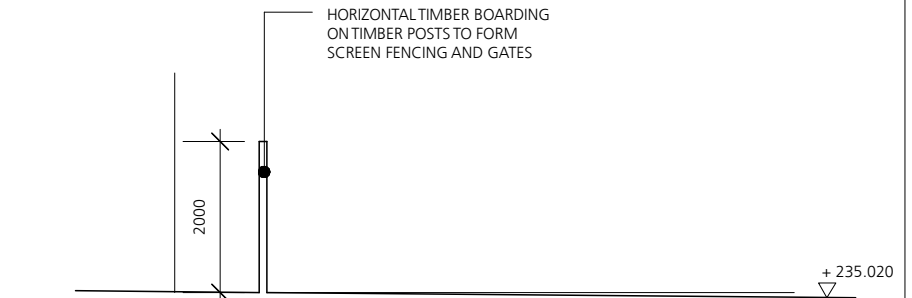

SECTION 5-5

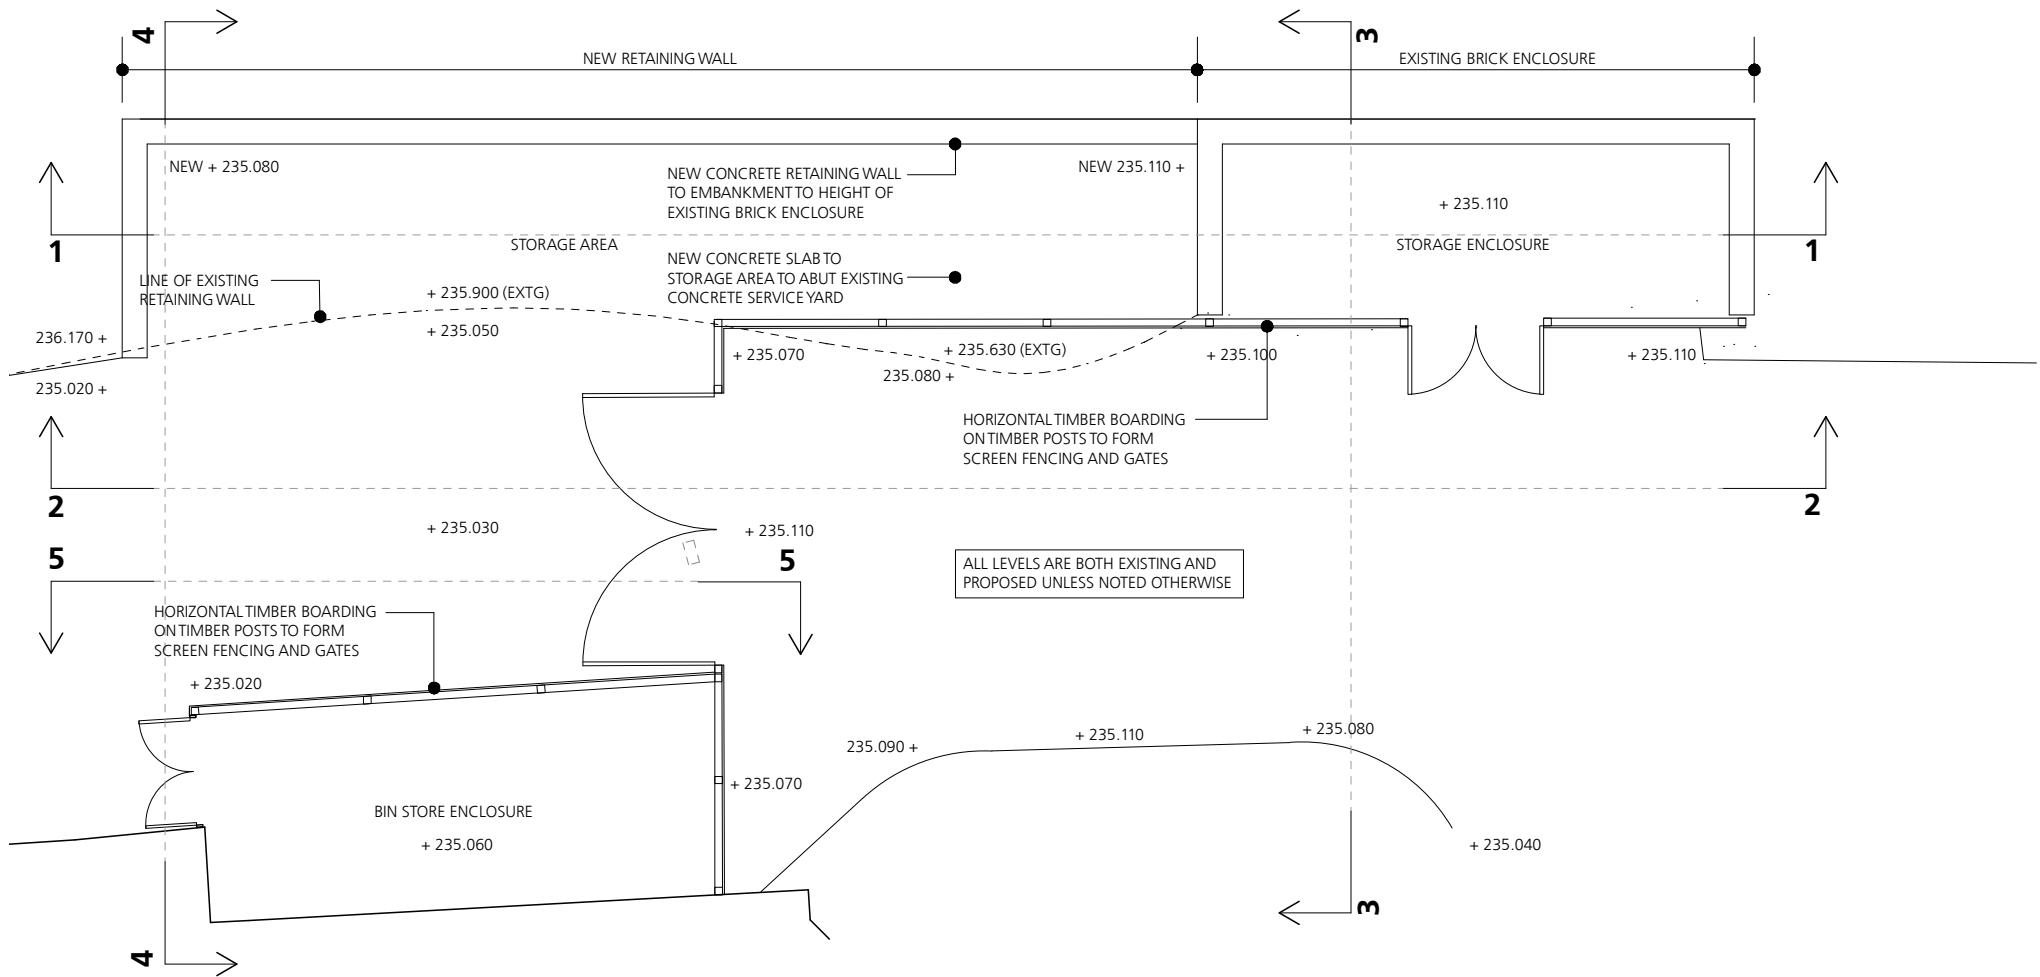

PLAN

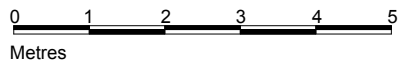

Jonathan Davidson Architects

Architecture & Industrial Design
47 Hilton Street
MANCHESTER
M1 2EF
t: 0161 711 0835
e: inbox@jddavidsonarchitects.com
w: www.jddavidsonarchitects.com

Client Elle R Leisure
Project **Proposed Albert's Restaurant
Edenfield Rd, Norden**
Scale 1:50 @ A1 / 1:100 @ A3
Date July 2023

Document **Planning Drawing
Proposed Storage Area Sections**
Status For information

Doc Ref	366	PD	2015	A1
---------	-----	----	------	----