



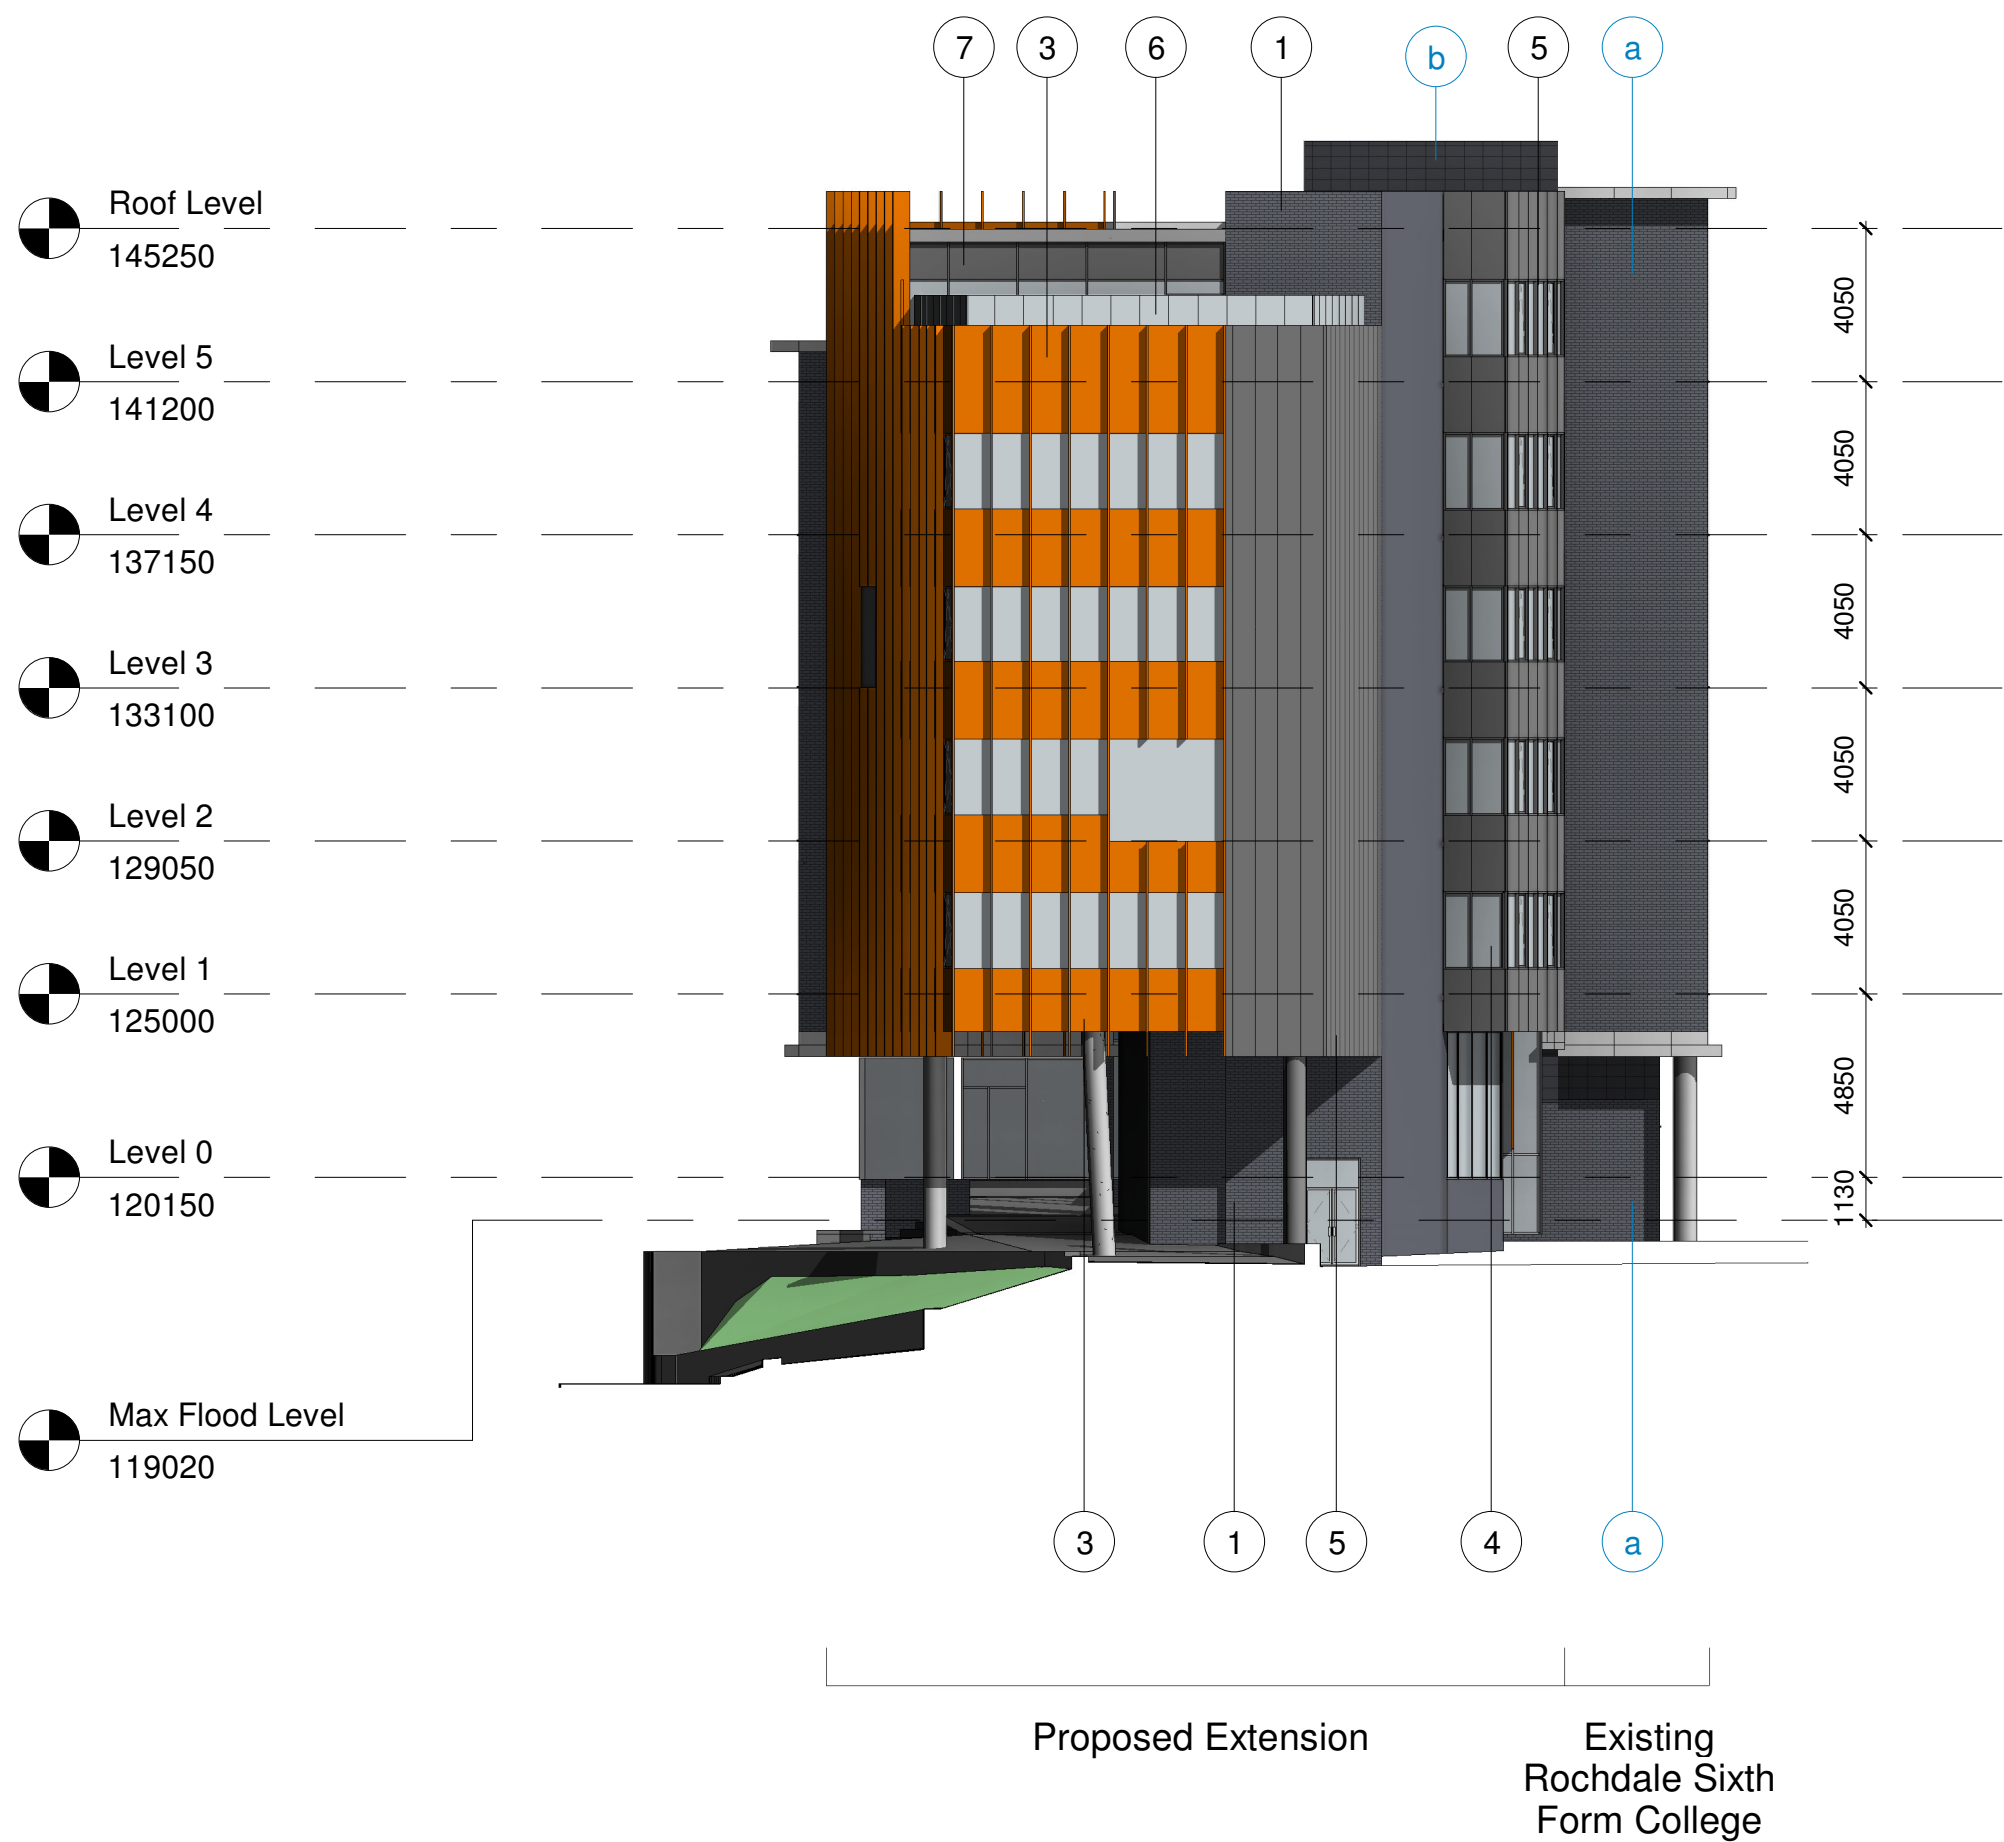

GA Elevation - South West
1 : 200



GA Elevation - North
1 : 200

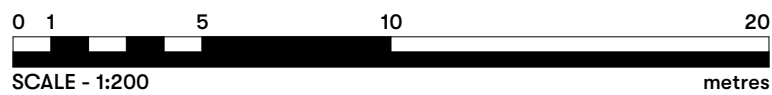

NOTE:
1. ANY DISCREPANCIES TO BE REPORTED IMMEDIATELY TO THE ARCHITECT.
2. ALL DIMENSIONS TO BE SITE CHECKED & VERIFIED BY THE CONTRACTOR PRIOR TO THE MANUFACTURE OR ORDER OF ANY MATERIALS OR GOODS.

MATERIALS KEY:


Proposed Materials

- 1 Blue/grey brick laid in stretcher bond
- 2 Curtain wall system with clear glazing
- 3 Orange coloured metal rainscreen cladding with clear glazing and PPC aluminium fins
- 4 Grey coloured metal rainscreen cladding with clear glazing
- 5 Grey coloured metal rainscreen cladding
- 6 Glazed Balustrade
- 7 Curtain walling system with clear glazing and blanking panels

Existing Materials

- a Blue/grey brick laid in stretcher bond
- b Grey terracotta rainscreen cladding, stack bonded
- c PPC aluminium framed window and curtain walling systems
- d Orange coloured transparent window film
- e SSG transoms
- f PPC aluminium coloured aerofoil fins - 300mm projection fixed to curtain walling mullions
- g Doubled glazed insulated spandrel panels
- h PPC aluminium louvre panels
- i High quality finish concrete encased steel columns
- k Roof lights

Proposed Elevation Key
1 : 2000

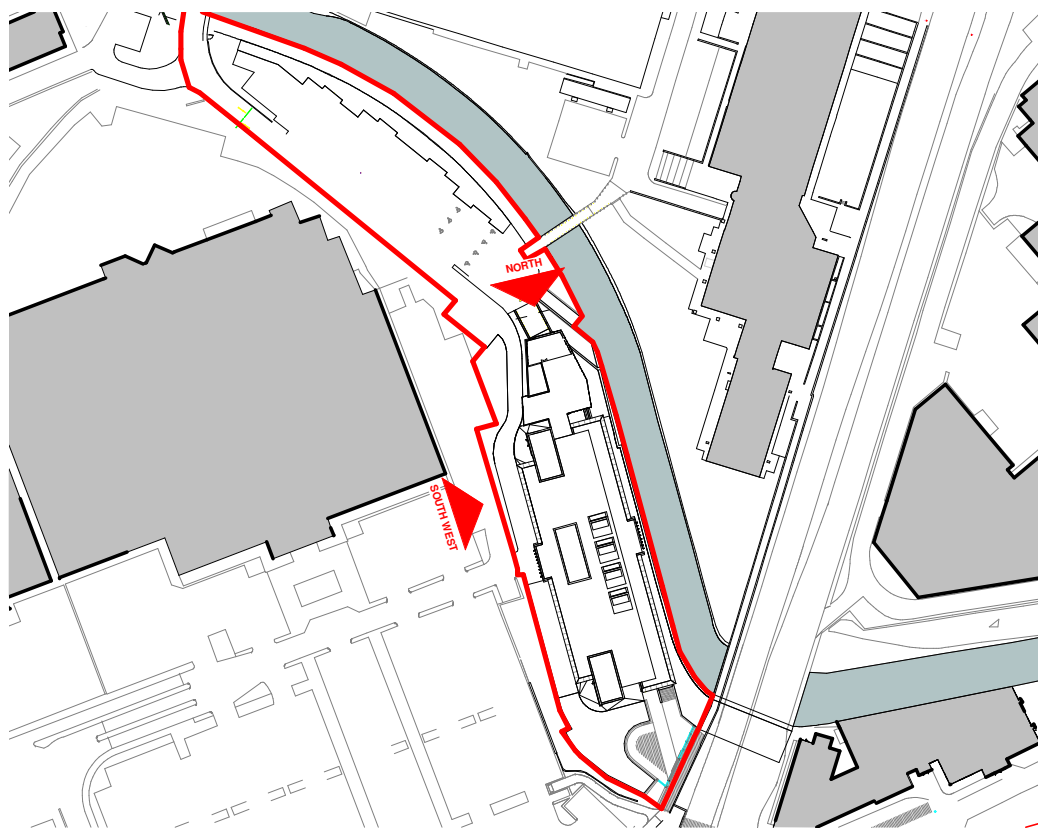

P2	Planning Permission Submission	02.11.22
P1	Issued for comment	28.10.22
Rev	Description	Date
PLANNING		
Rochdale Sixth Form College College Road, Rochdale, OL12 6HY		
Proposed GA Elevation 2 of 2		
DRAWING NUMBER		
3940-A-2801P		
DATE	REVISION	STATUS
10/25/22		
SCALE	P2	PURPOSE OF ISSUE
As indicated		
ABW architects Ltd. architecture.building.workshop		A1 © 02/11/2022 16:06:06