

S C A L E 1 : 1 0 0

Copyright of this drawing is owned by Whittaker Design



NOTES

All dimensions to be checked on site and any discrepancies notified prior to commencement of work.



Do not scale from this drawing - If in any doubt, ask.

REVISIONS

Date	Ref.	By
------	------	----

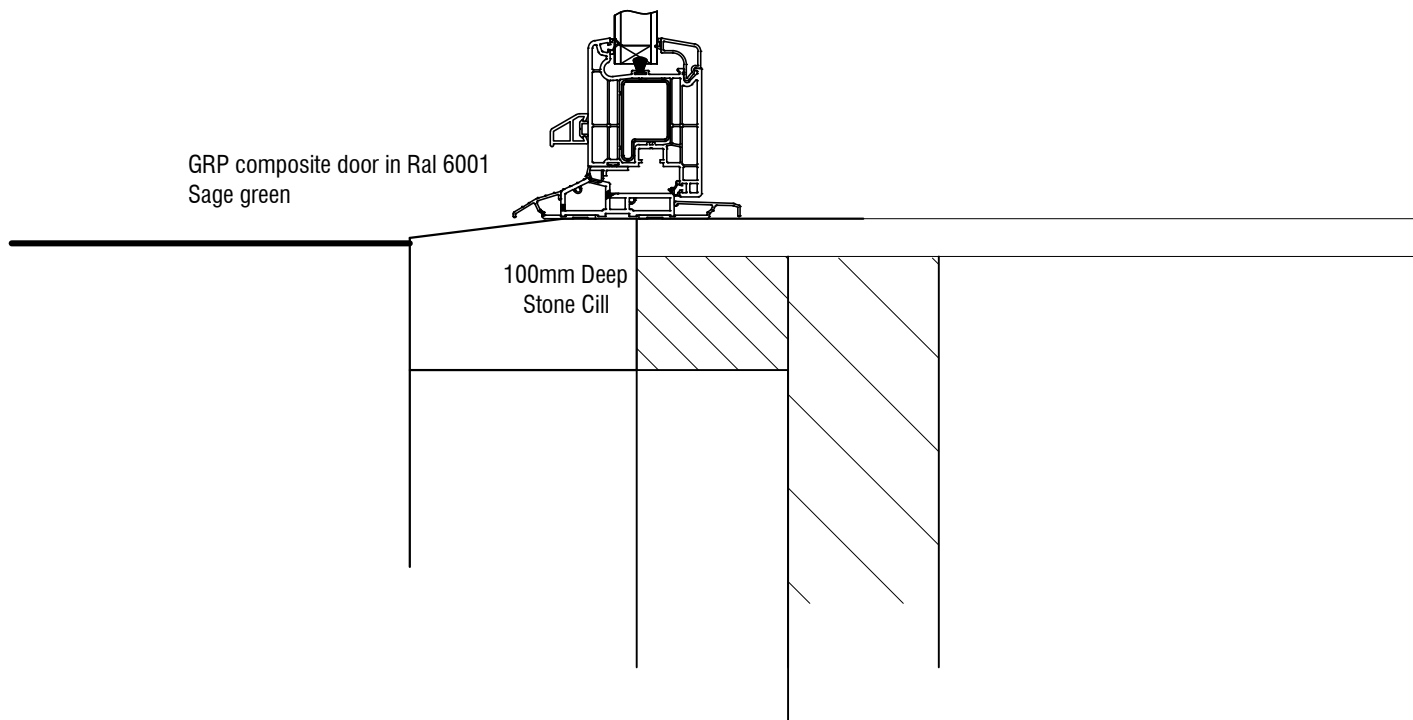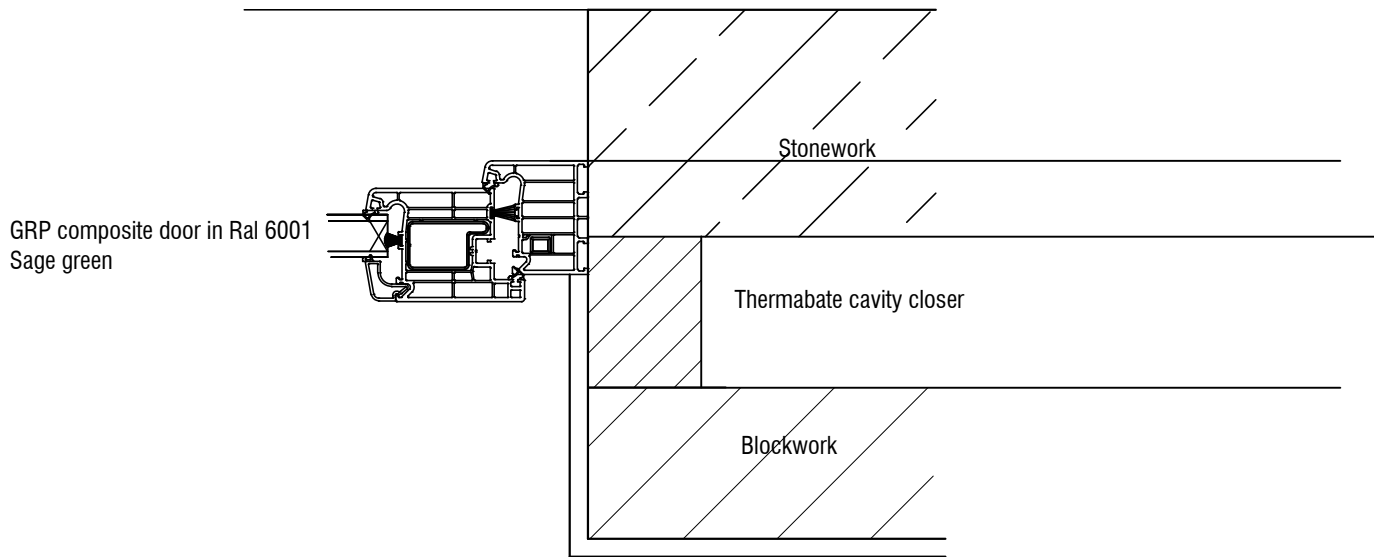

Door detail scale 1/5

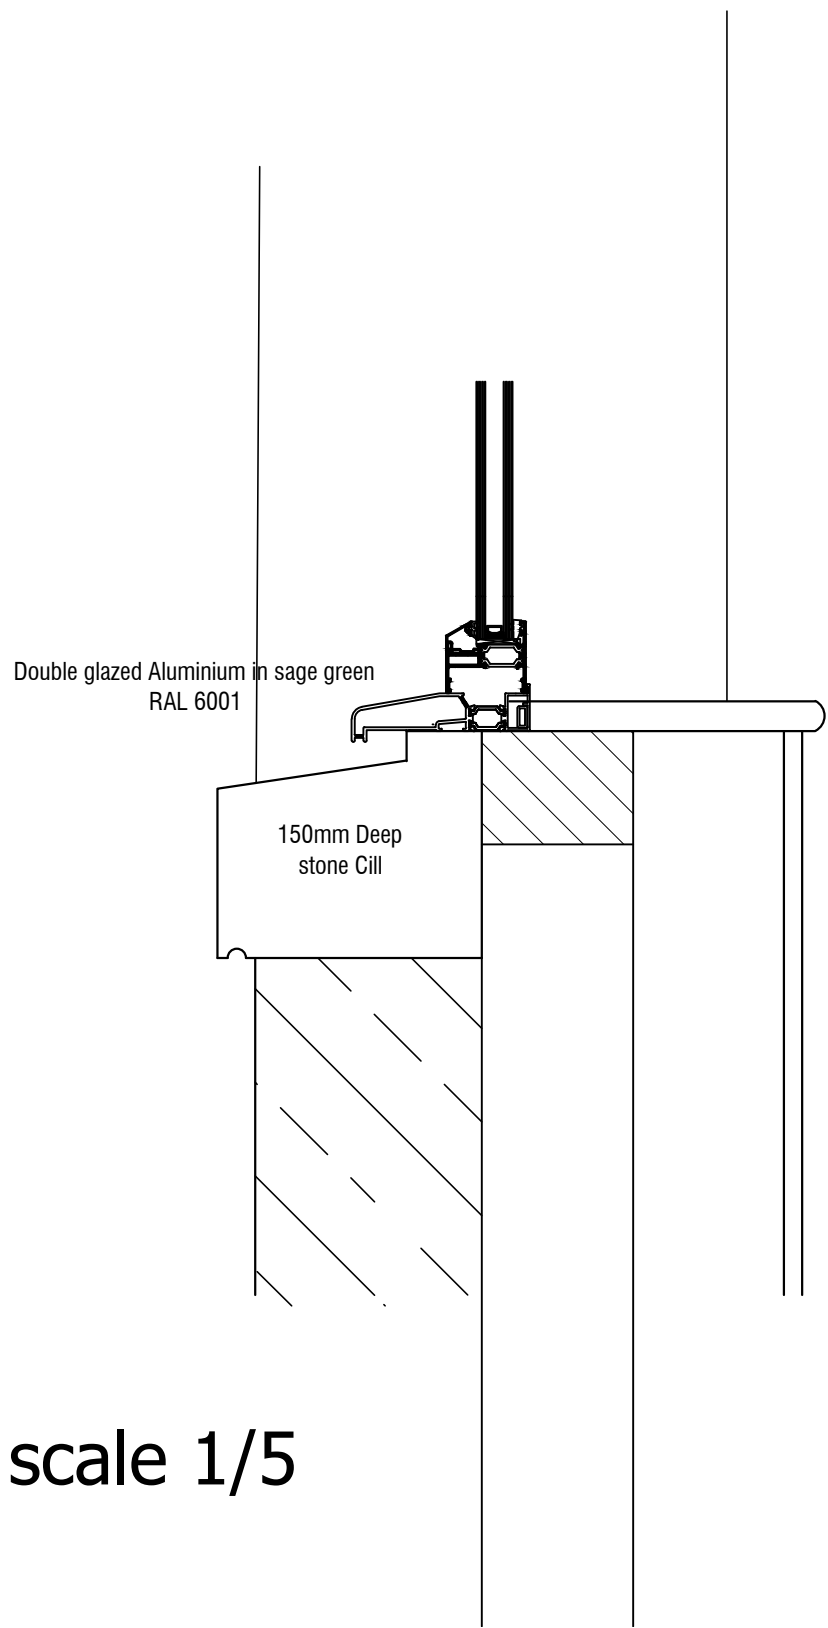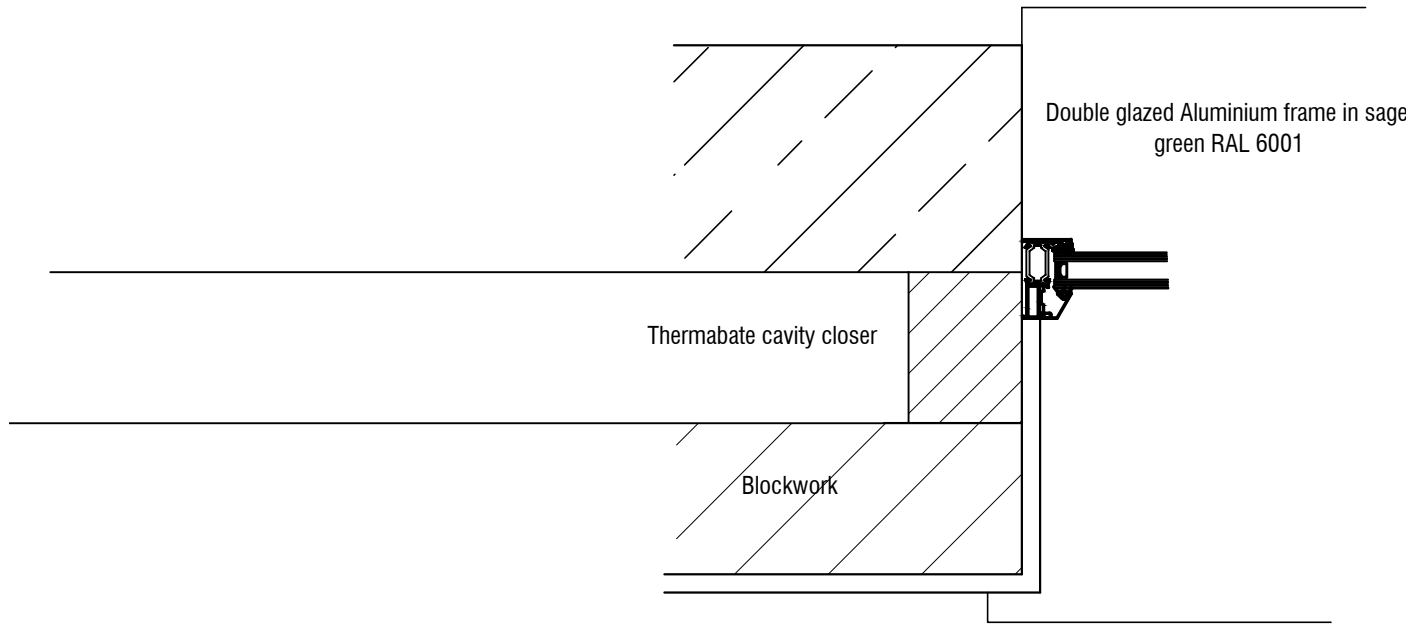

Window detail scale 1/5

PROJECT Mr P Morris	
Moorgate East Farm	
Rochdale OL4 4QL	
DRAWING TITLE Door and Window	
SCALE 1:5 @ A1	DATE Jan 23
DRAWN A Doherty	CHECKED
NUMBER 104.6	REVISION