



CHURCH STILE

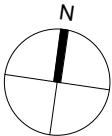

SCALE 1:100

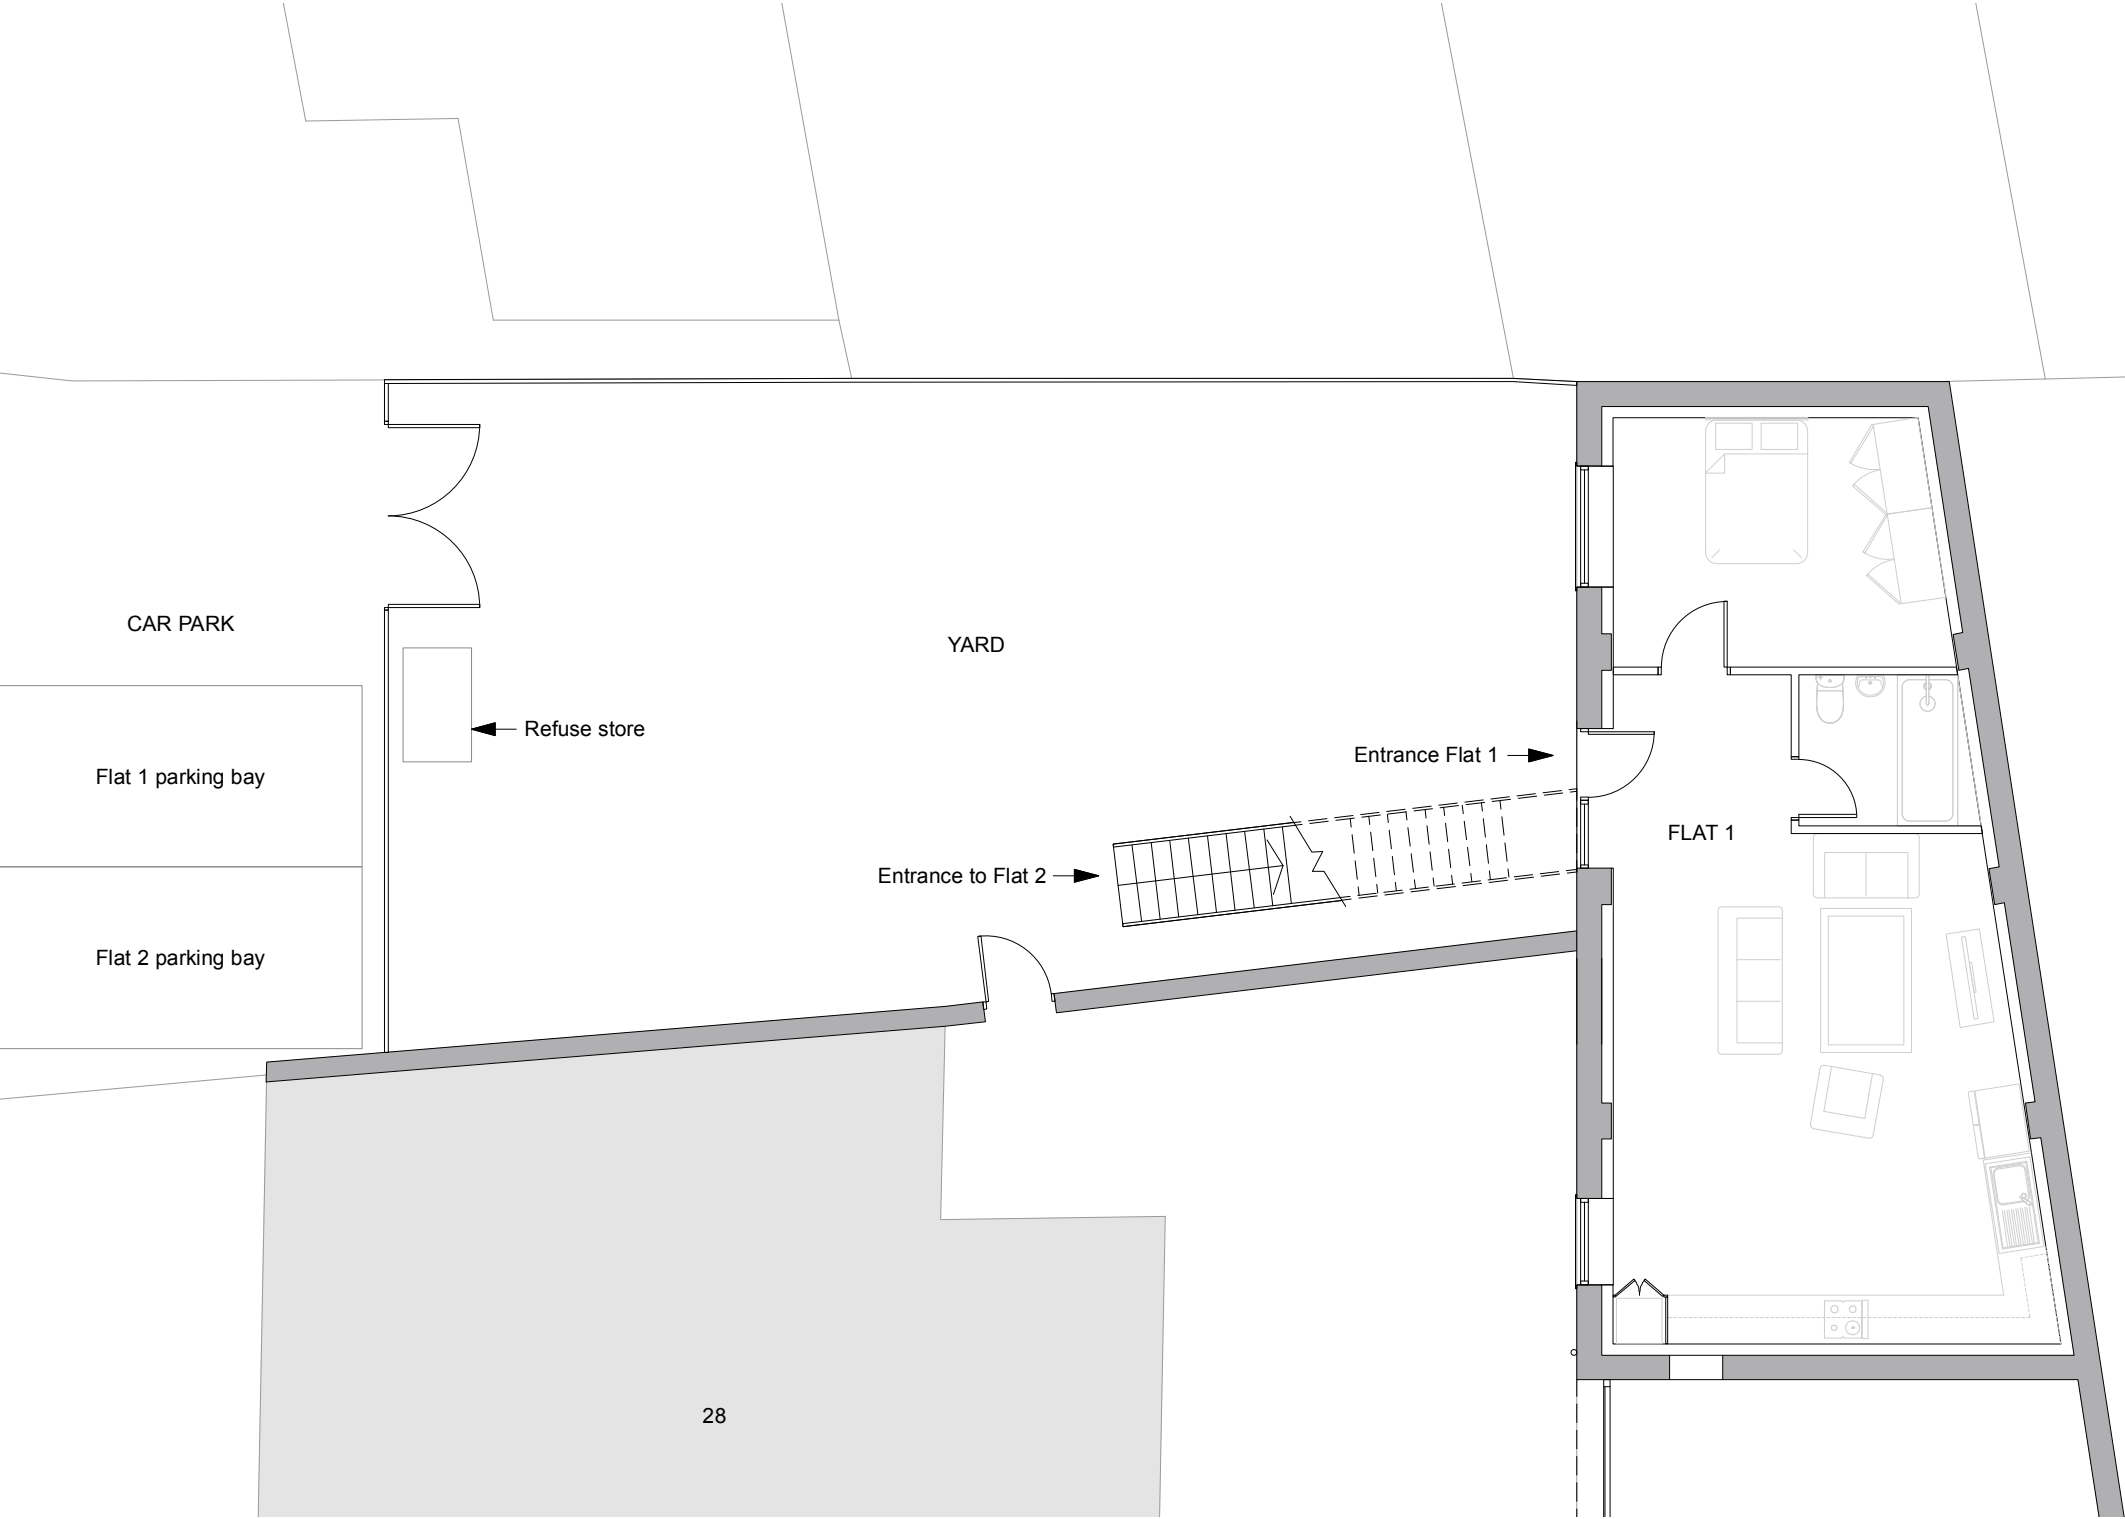

NO DIMENSIONS ARE TO BESCALED FROM THIS DRAWING. ALL DIMENSIONS AND SIZES TO BE CHECKED ON SITE. NORTH POINTS SHOWN ARE INDICATIVE

SITE SPECIFIC HAZARDS

IN ACCORDANCE WITH THE REQUIREMENTS OF THE CDM REGULATIONS 2015 THE FOLLOWING SIGNIFICANT RESIDUAL HAZARDS HAVE NOT BEEN DESIGNED OUT OF THIS PROJECT AND MUST BE TAKEN INTO CONSIDERATION BY CONTRACTORS PLANNING TO UNDERTAKE THEWORKS SHOWN ON THIS DRAWING

Note:  
Drawing based on site measurements and subject to detail building survey by surveyor

Key:

- Existing walls
- Retrofit/Internal walls and roof

|        |          |   |       |
|--------|----------|---|-------|
| REV. A | 30.07.16 | Updated plan to show proposed parking layout and refuse store location following Planner's comments |       |
| REV.   | DATE     | NOTES                                                                                               | INIT. |

CLIENT/PROJECT  
SAMIRA ALI ANSARI  
28 CHURCH STILE, ROCHDALE

DRAWING TITLE  
PARKING & REFUSE PLAN

|                    |               |                     |  |
|--------------------|---------------|---------------------|--|
| STATUS<br>PLANNING |               |                     |  |
| DATE<br>JULY '23   | DRAWN BY<br>- | SCALE @ A3<br>1:100 |  |
| PROJECT NUMBER     | TYPE & NUMBER | REVISION LETTER     |  |
| DRAWING NO.<br>115 | 205           | A                   |  |

PARKING PLAN