




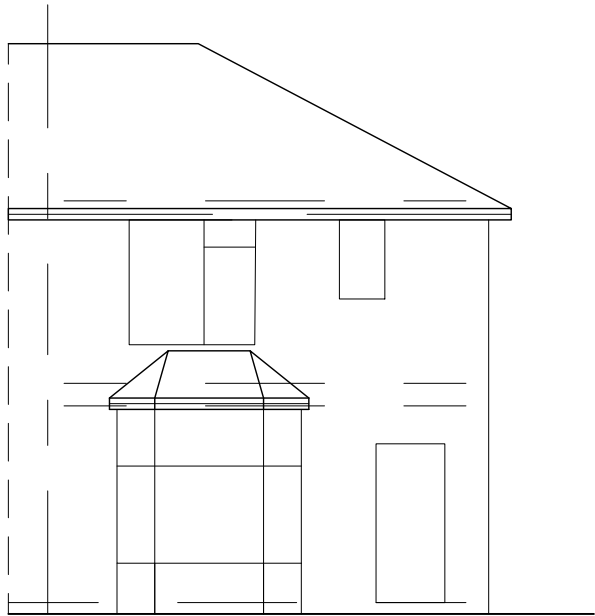


**FRONT ELEVATION**  
(EXISTING)

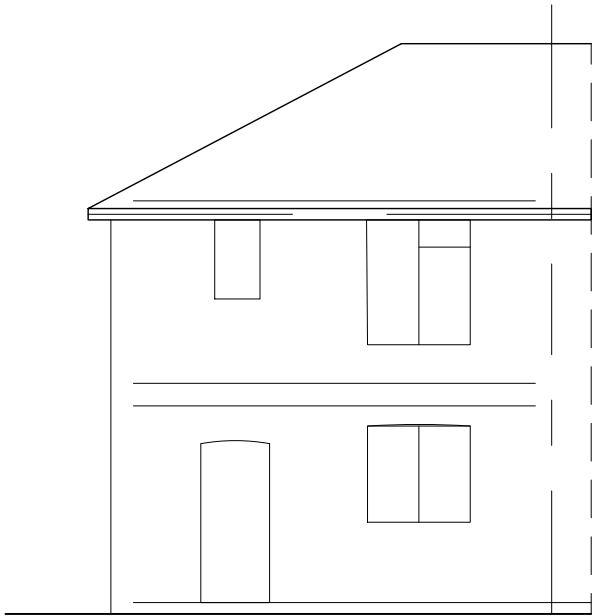


**REAR ELEVATION**  
(EXISTING)

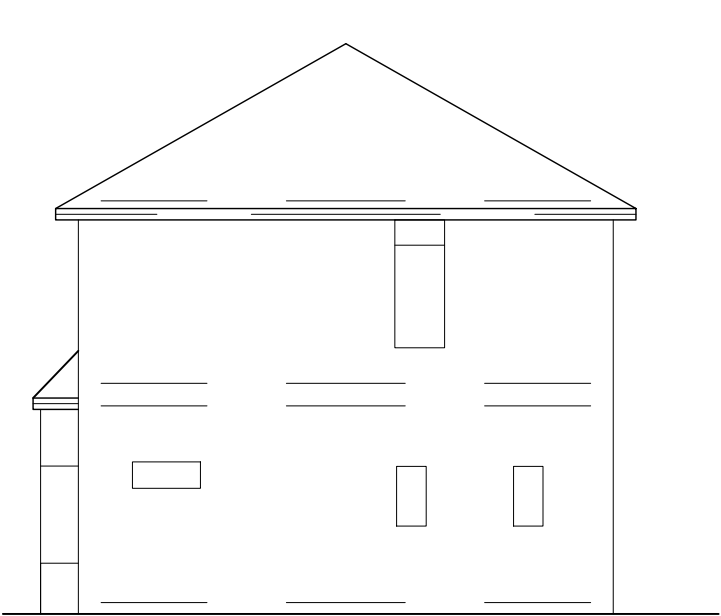


**SIDE ELEVATION**  
(EXISTING)

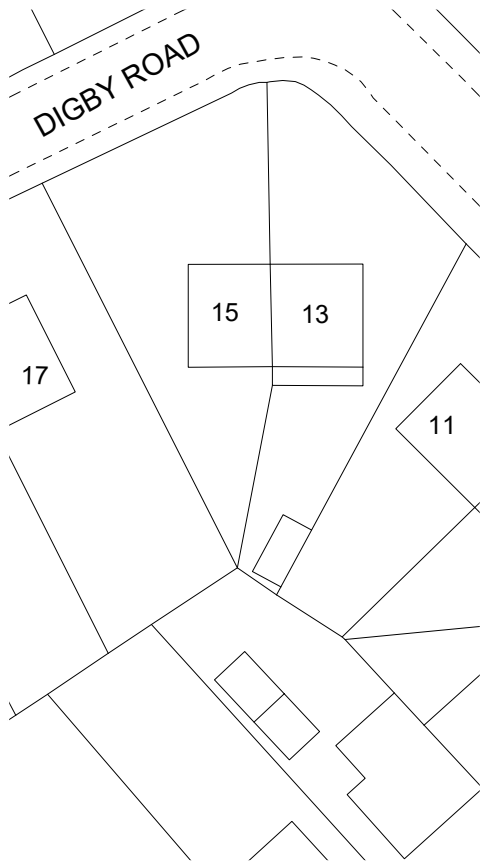



**SITE PLAN**  
(EXISTING)

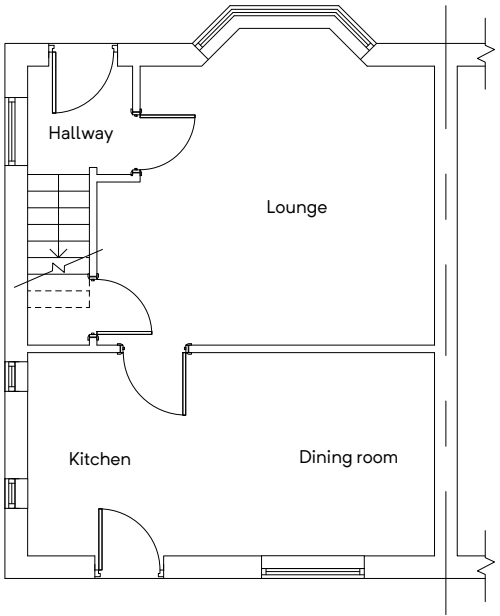

**GROUND FLOOR PLAN**  
(EXISTING)

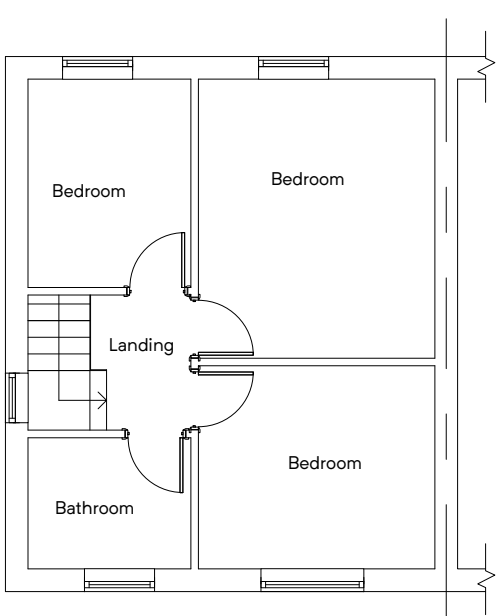

**FIRST FLOOR PLAN**  
(EXISTING)

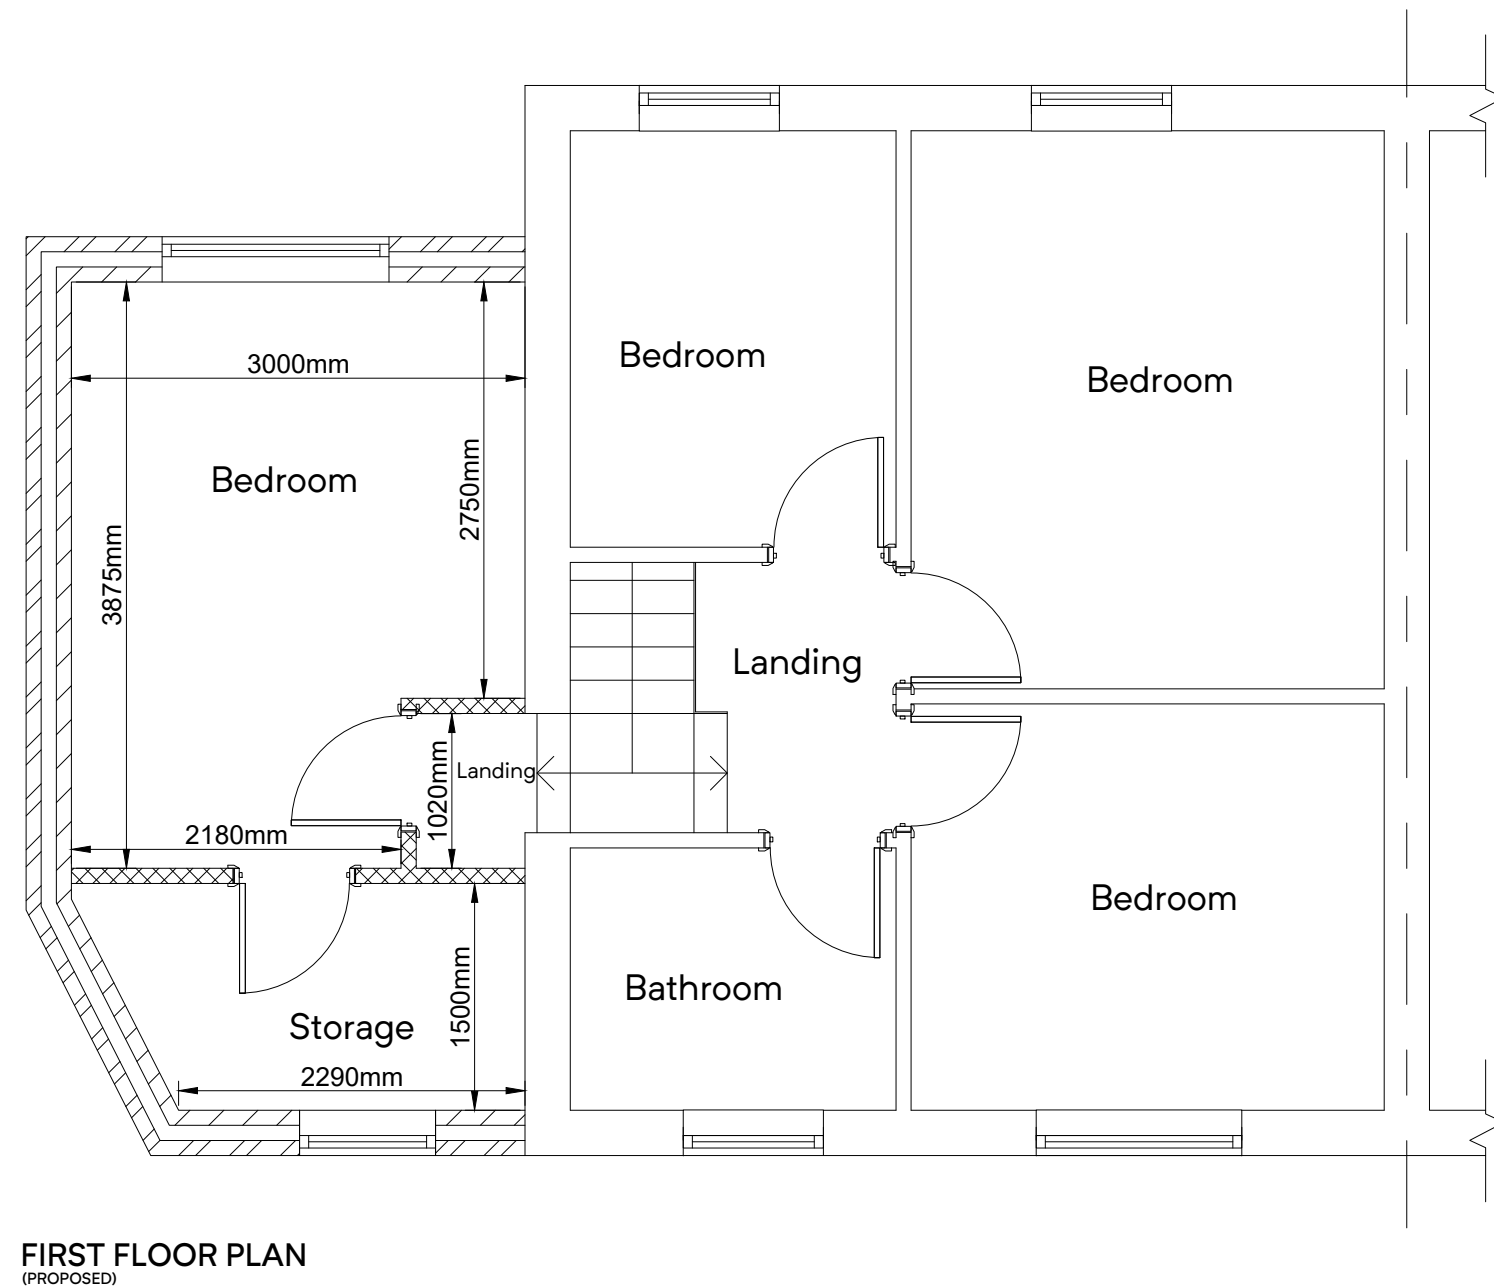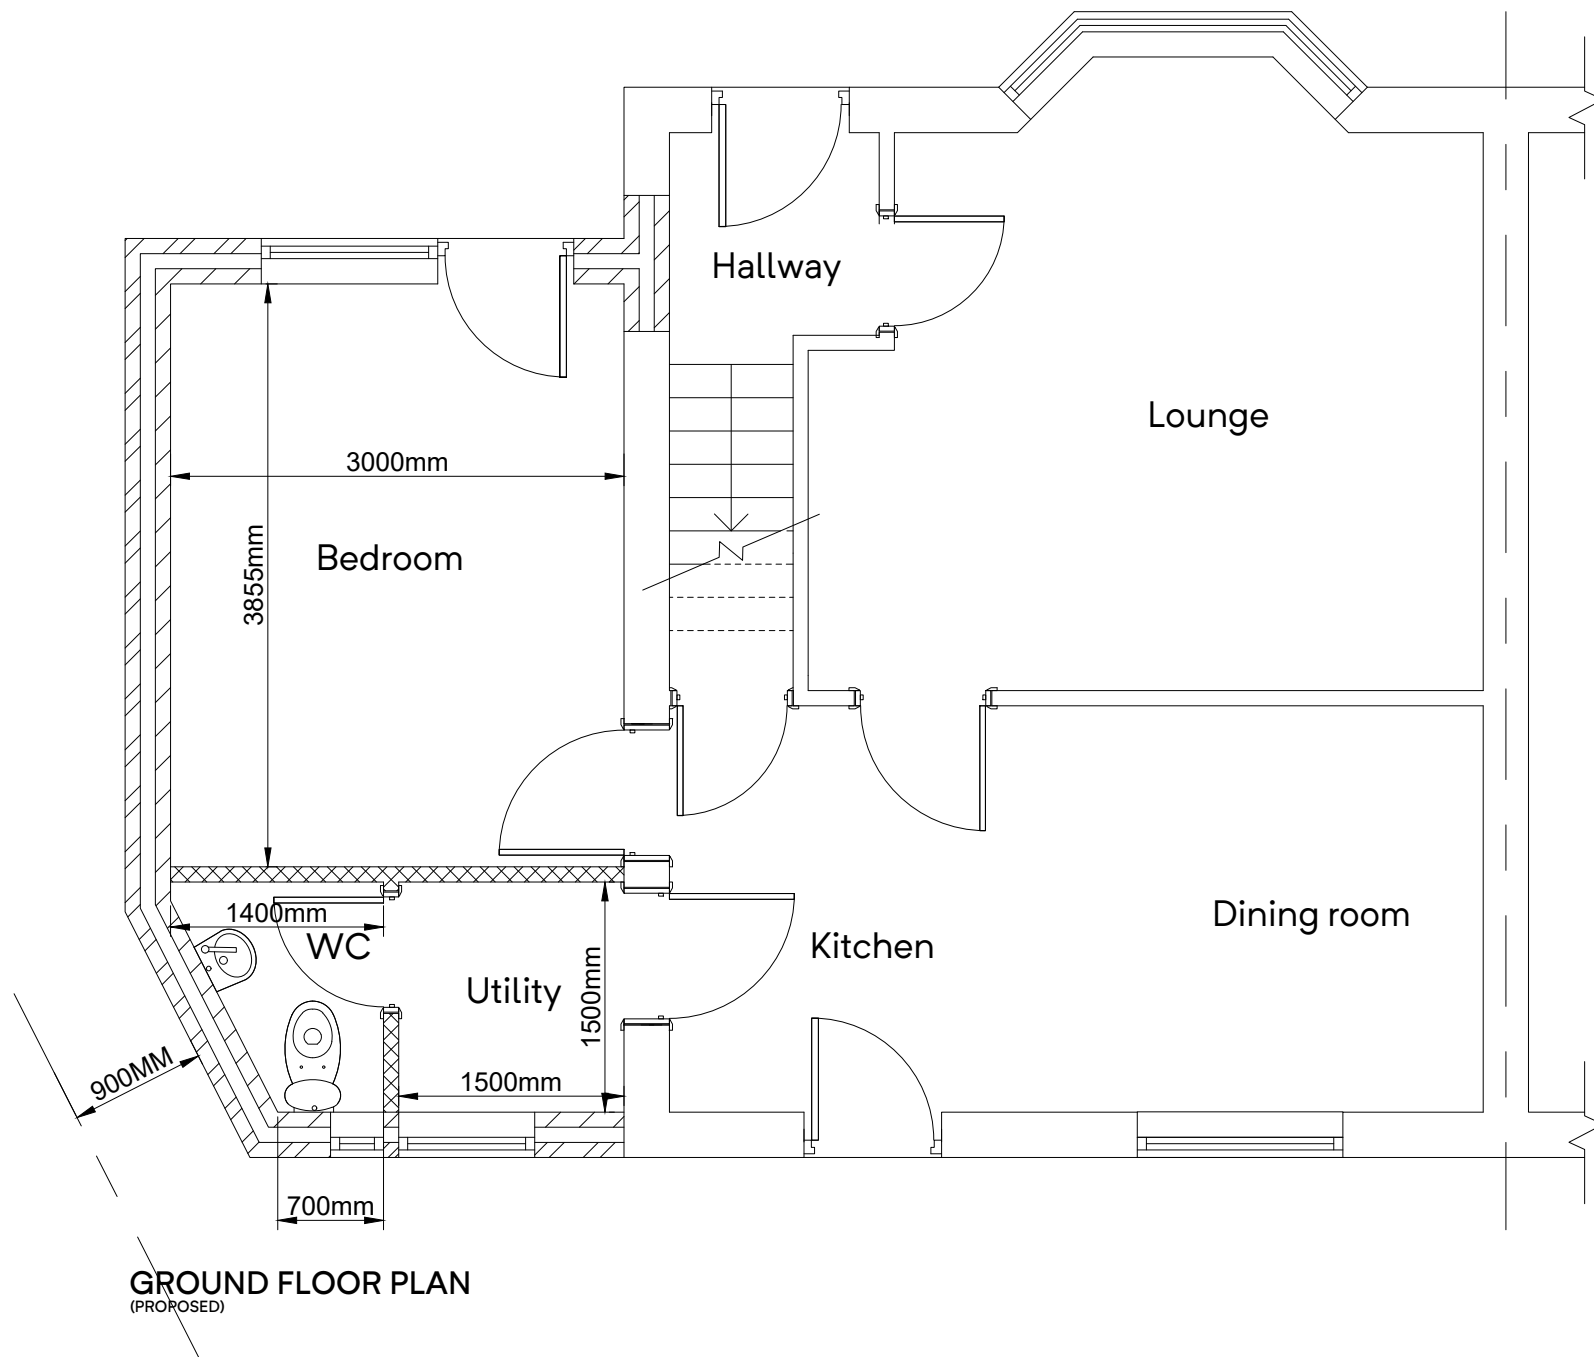

**Building Design Services**

For:

M.FAROOQ  
418 Bury Road  
Rochdale  
OL11 5EU  
01706 712231  
0796 7605 763

MR ARHAM RAFIQ

PROPOSED DOUBLE  
STOREY SIDE EXTENSION

**bds**


15 Digby Road  
Rochdale  
OL11 1TR

Scale:


(Plan)  
1:50 @ A3  
(Elevation)

Job No. & Sheet


2252/2

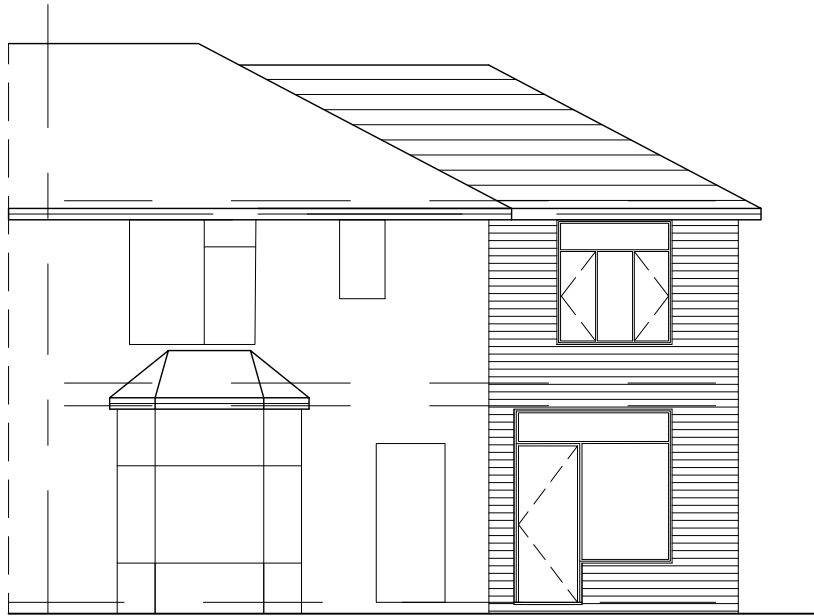


**FRONT ELEVATION**  
(PROPOSED)

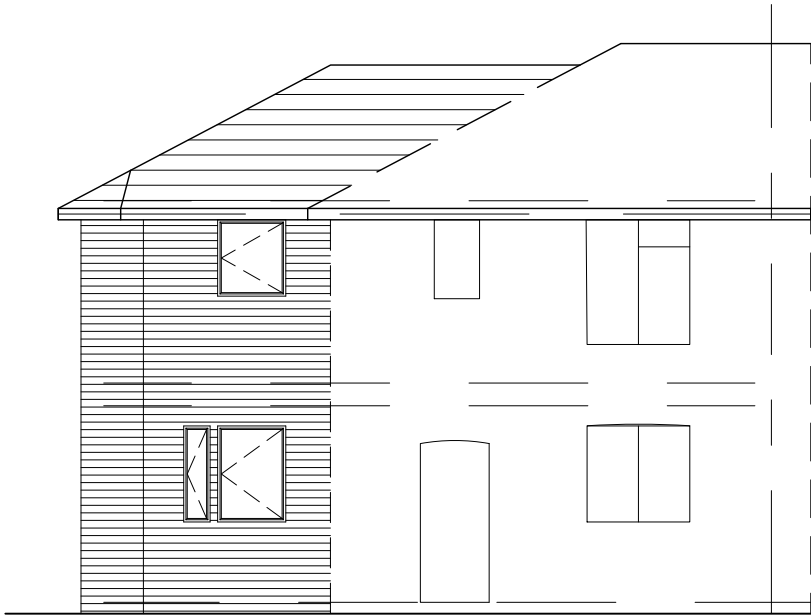

**REAR ELEVATION**  
(PROPOSED)

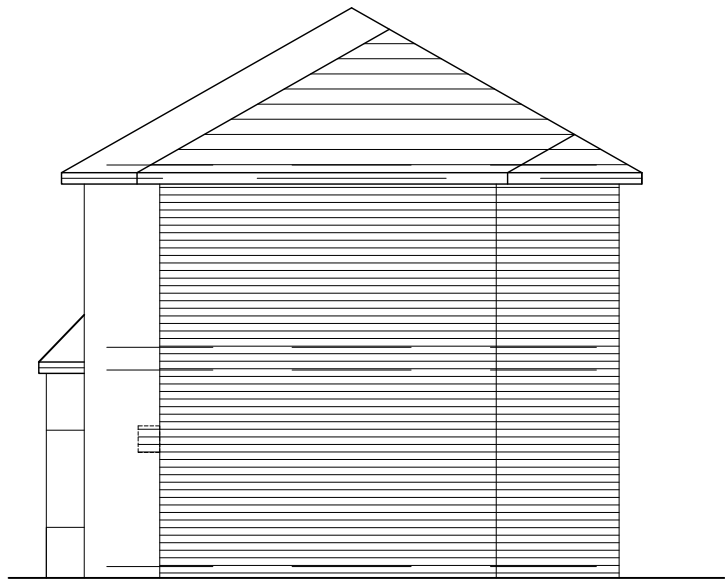

**SIDE ELEVATION**  
(PROPOSED)

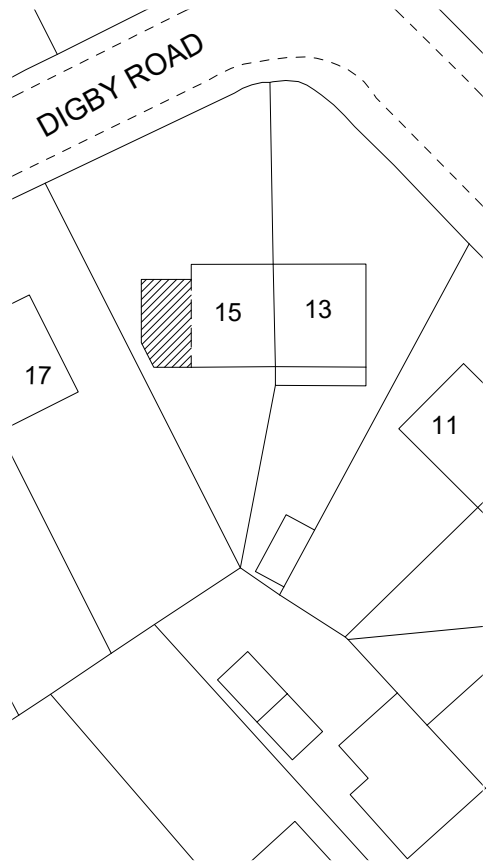

**SITE PLAN**  
(PROPOSED)