
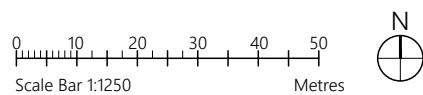


Ownership boundaries and title overlay drawings are produced using all reasonable endeavour and AGBCAD Services cannot be held responsible for any discrepancy of accuracy or scale of drawings supplied to them

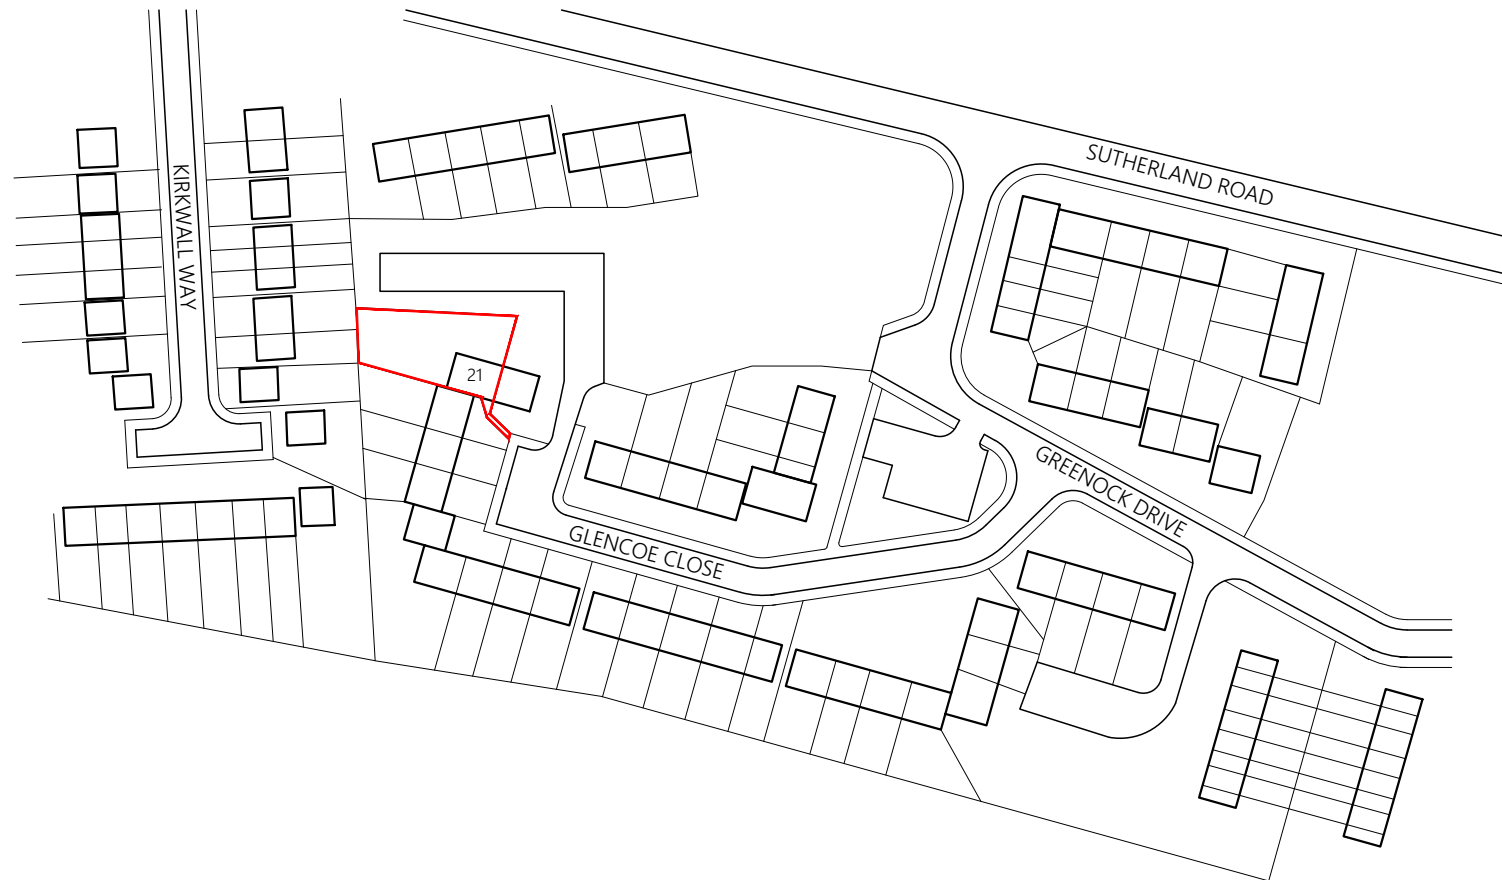

DRAWING	21 Glencoe Close, OL10 3PS Location Plan		
DWG No.	2236-001	REV	
SCALE	1:1250@A4	DATE	Dec '22
		website: www.agbcad.co.uk email: info@agbcad.co.uk telephone: 07912 090 125 DO NOT SCALE FROM THIS DRAWING	