


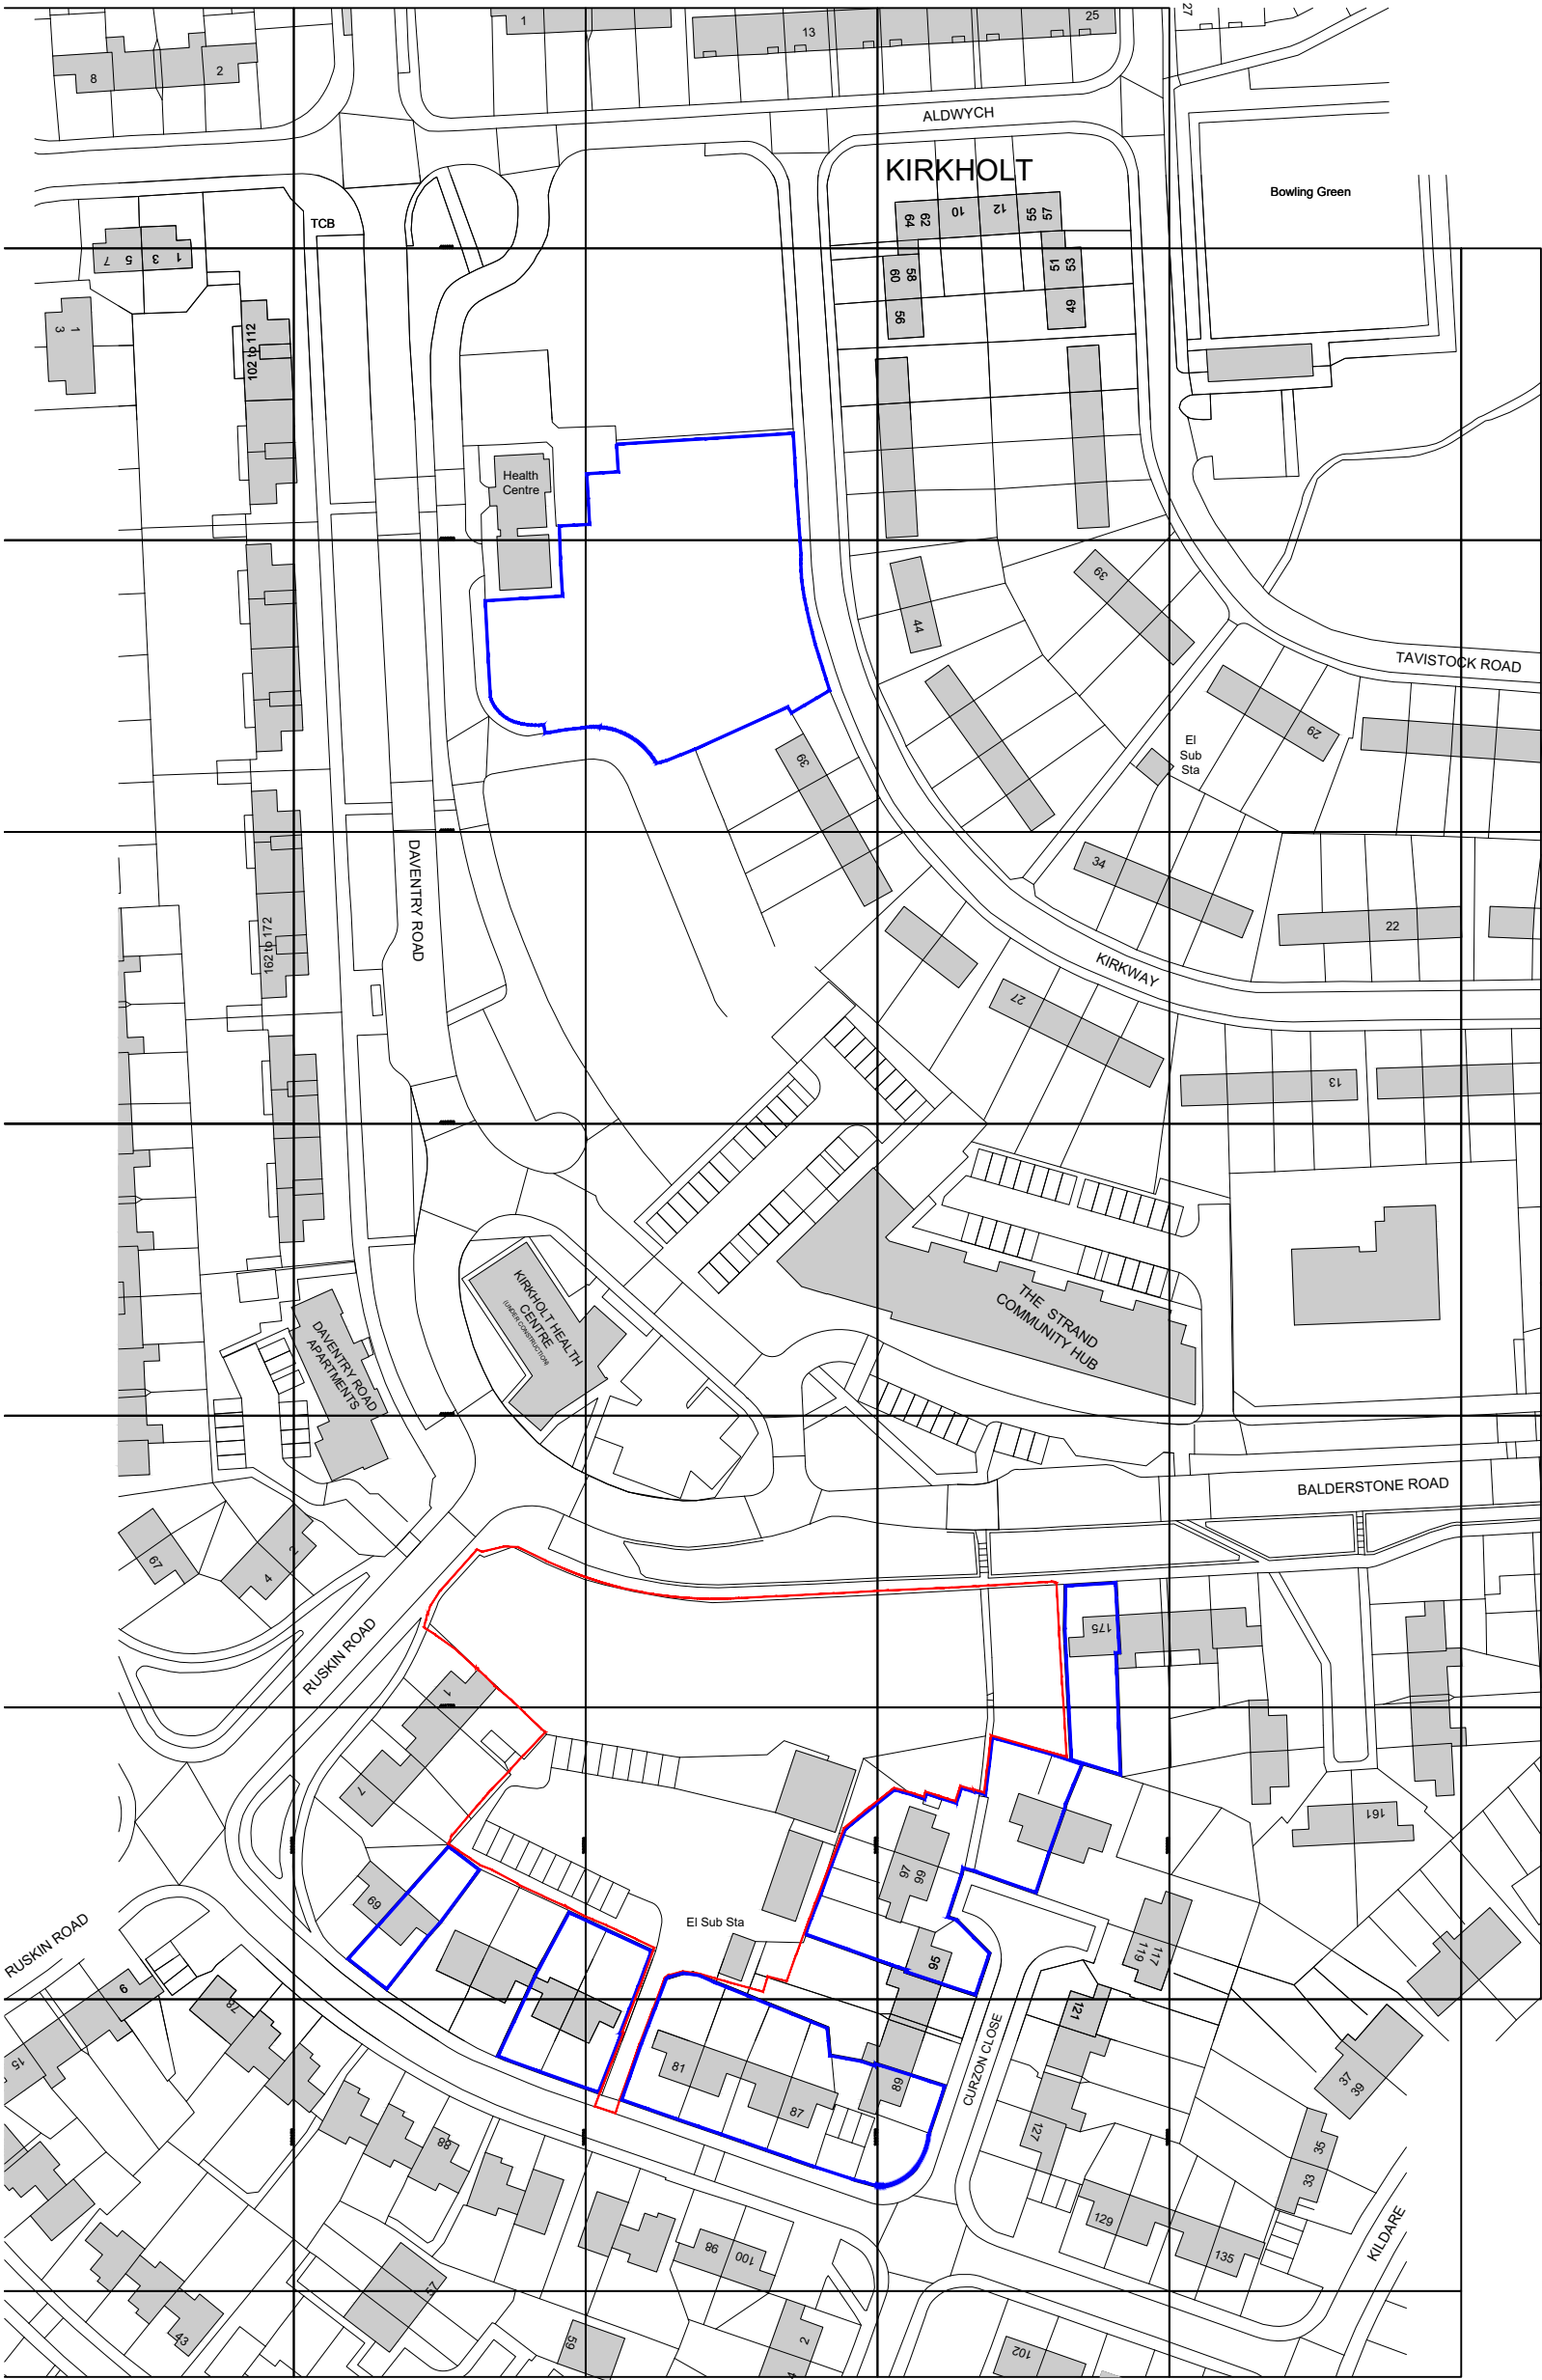

- Site Boundary
0.51 Hectares
- Land owned by
the applicant



scale 1:1250

0

50m

Rev.	Date	By	Remarks	TRIANGLE ARCHITECTS Tel: 0161 272 3500 E-mail: studio@trianglearchitects.co.uk Web: www.trianglearchitects.co.uk Twitter: @TriangleArch ©TRIANGLE ARCHITECTS LIMITED Raven House, 65-67 Wilfield Street, Manchester, M12 6EL	Client:		Rochdale Boroughwide Housing													
A	10.08.20	AJD	Blue line indicating land owned by the Applicant updated		Project:		Balderstone Road, Rochdale													
					Drawing Name:		Location Plan													
					Project Number:		Drawing Number:		Drawing Purpose:		Revision:									
					JULY 2020		18-011		101		PLANNING		A							
					Drawn:		Checked:		Status:		Project Originator:		Vol / Sys / Level		Type		Role		Number	
					AJD		AJD													