


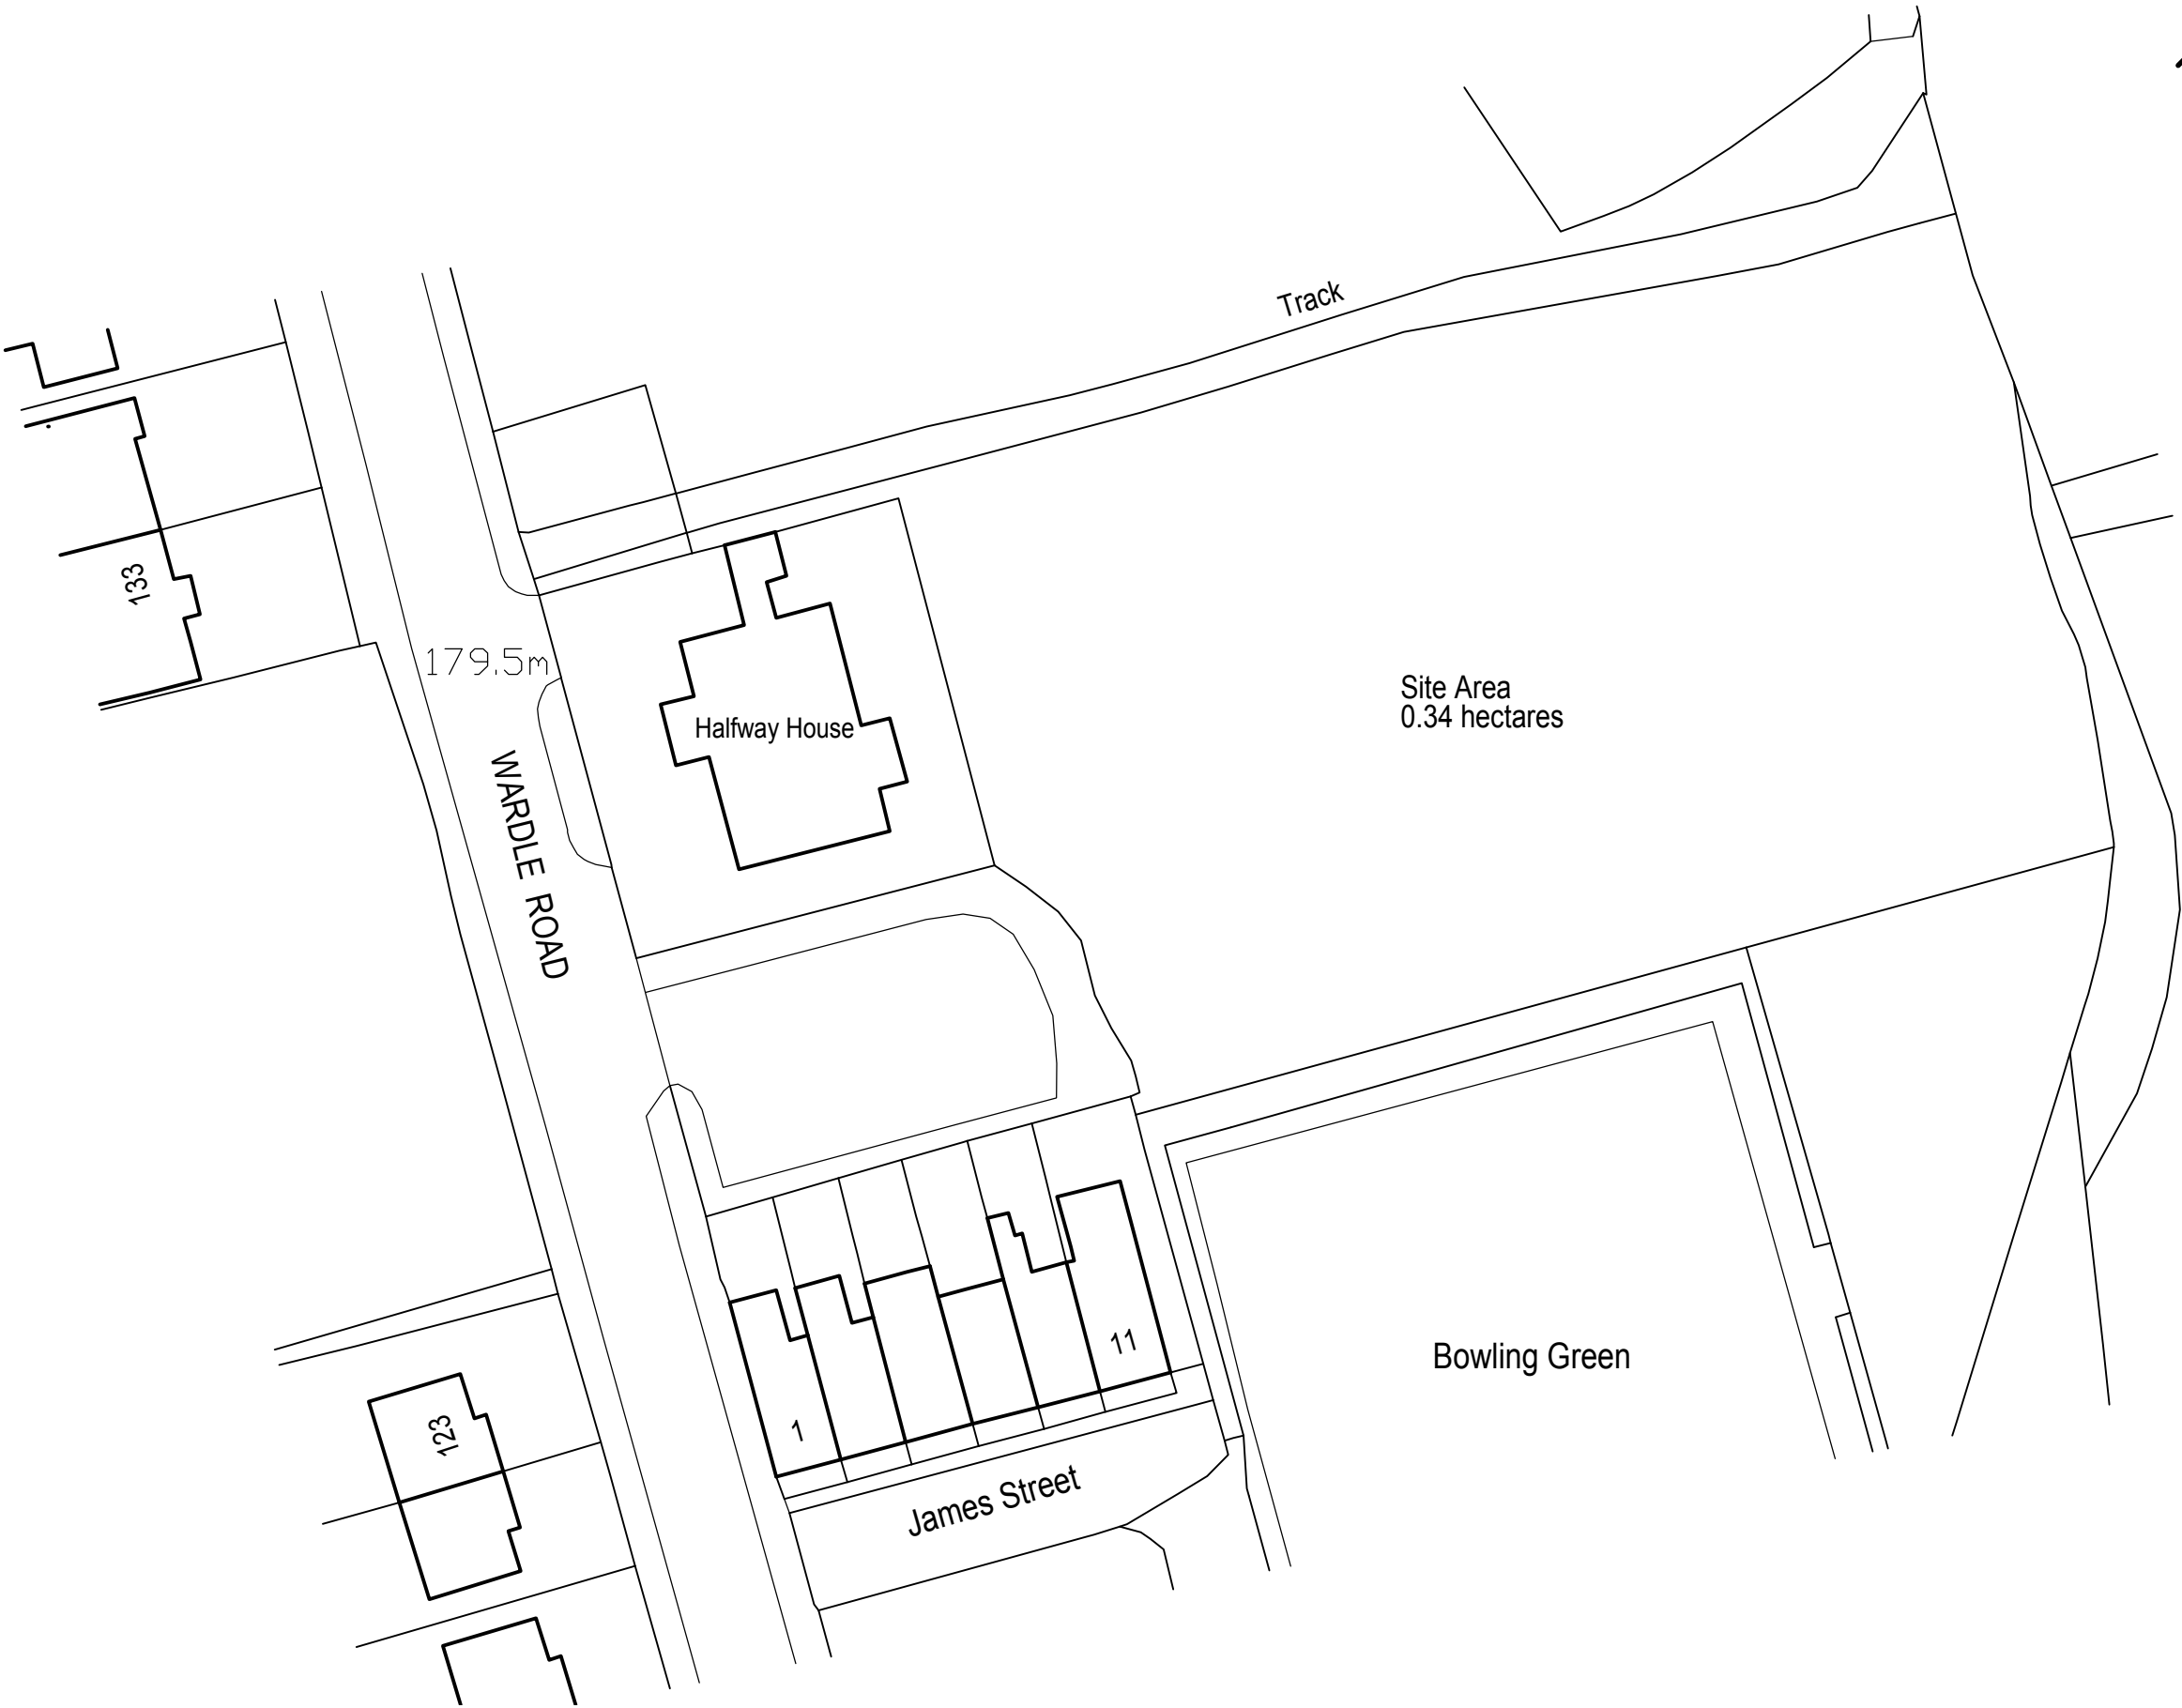

- C** Red boundary line removed as requested by Planning Dept. 03.11.23
- B** Proposed building removed. 19.07.23
- A** As requested by Planning Dept. 16.05.23

CLIENT
Mr Sajid Hussain

PROJECT
SHEEP SHED ON AGRICULTURAL LAND

Location
**Halfway House
Wardle Road
Rochdale
OL12 9ER**

Drawing Title
**EXISTING
Block Plan**

Scale@A3	Status	
1:500	PI	
Project Ref.	Dwg No.	Revision
2210	02	C