


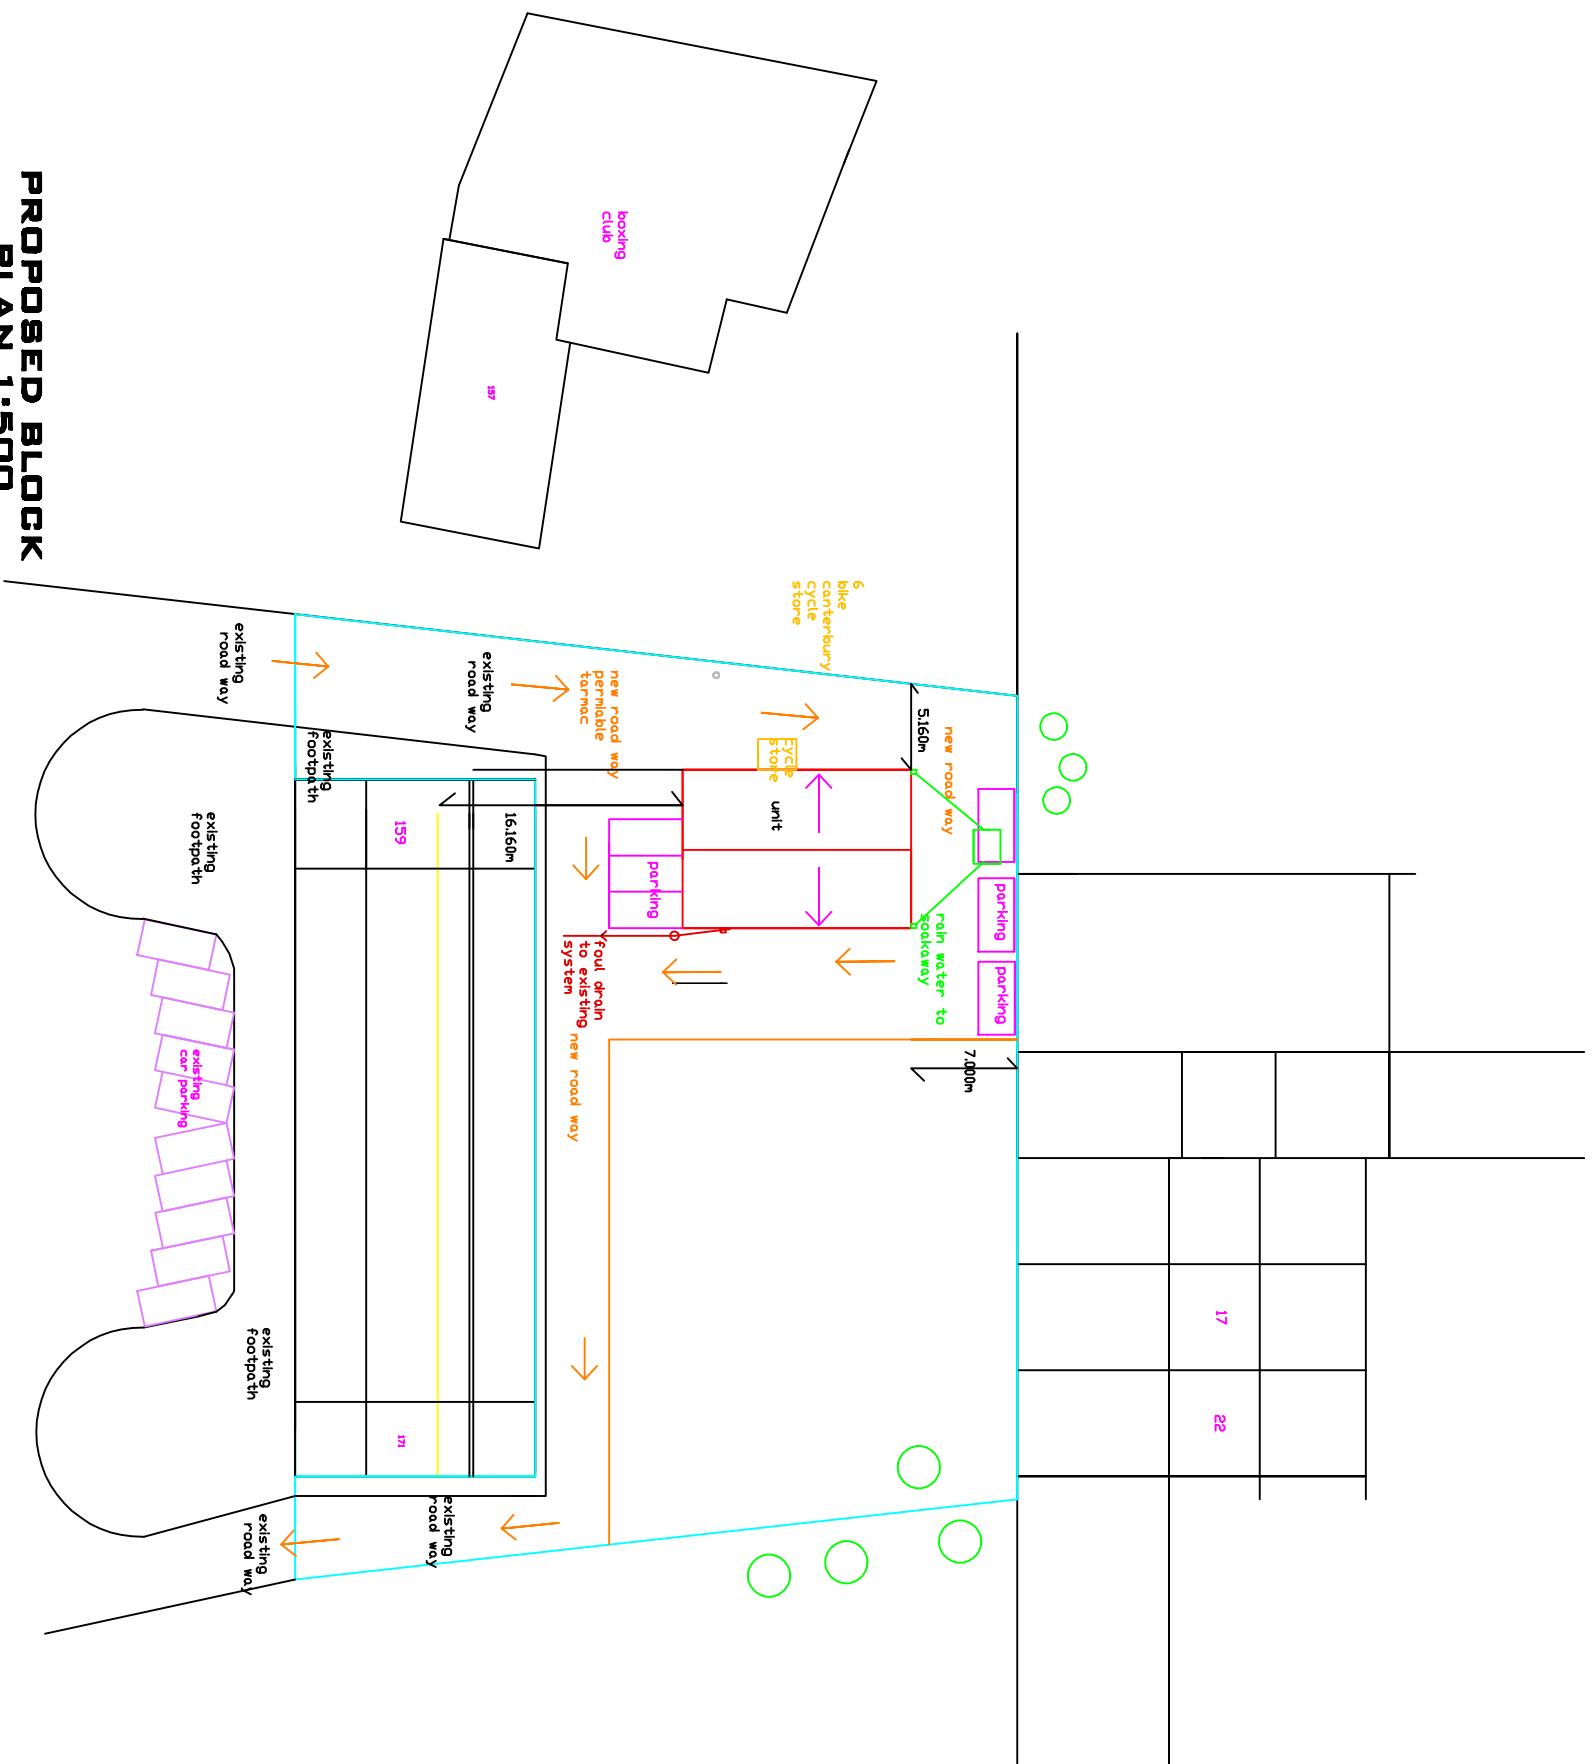

**PROPOSED BLOCK
PLAN 1:500**

DO NOT SCALE OF THIS DRAWING TAKE ALL DIMENSIONS ON SITE (builders Note) Do not start any works untill all the approvals have been obtained. Any discrepancy to be reported to Plans Drawn as soon as possible.		
drawn:	DRW	
client:	HOME&4YOU MANCHESTER LTD LAND BEHIND 159-171, WINDERMERE ROAD, MIDDLETON, M24 5NQ TEL:07948567512	
drawing title:	NEW INDUSTRIAL UNITS WITH OFF STREET PARKING	
project:	ROUGHDALE MET. BOROUGH COUNCIL PLANNING & BUILDING CONTROL APPLICATION	
PLANS DRAWN		
tel no	07952934281 07856609593	
email	Ba.winterbottom @aol.com	
www.Plansforproperty.com www.plansdrawn.org		
date:	APRIL, 2024	
project no.	drwg. no.	A3 paper
WR 159	309	