

S C A L E 1 : 100



Moorgate East Farm

Copyright of this drawing is owned by Whittaker Design

NOTES


All dimensions to be checked on site and any discrepancies notified prior to commencement of work.

Do not scale from this drawing - If in any doubt, ask.

REVISIONS


Date	Ref.	By
------	------	----

Dry Stone wall with vertical header

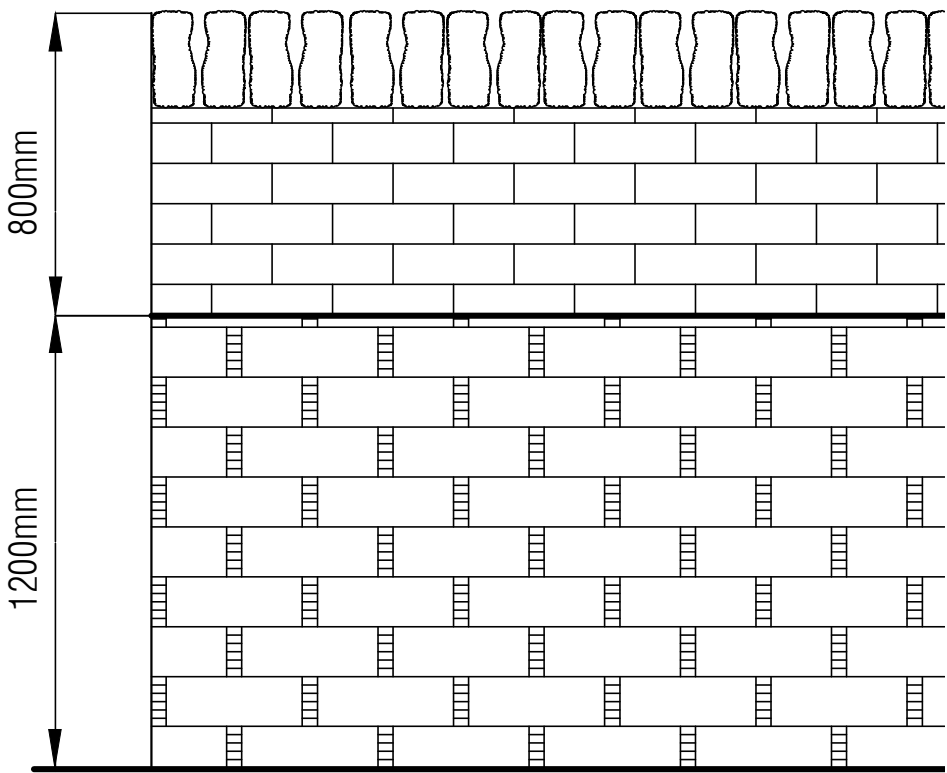

Boundary Elevation To Field scale 1/20

Pedestrian and vehicular gates
Close timber boarded with shaped timber frame set on steel posts set in concrete

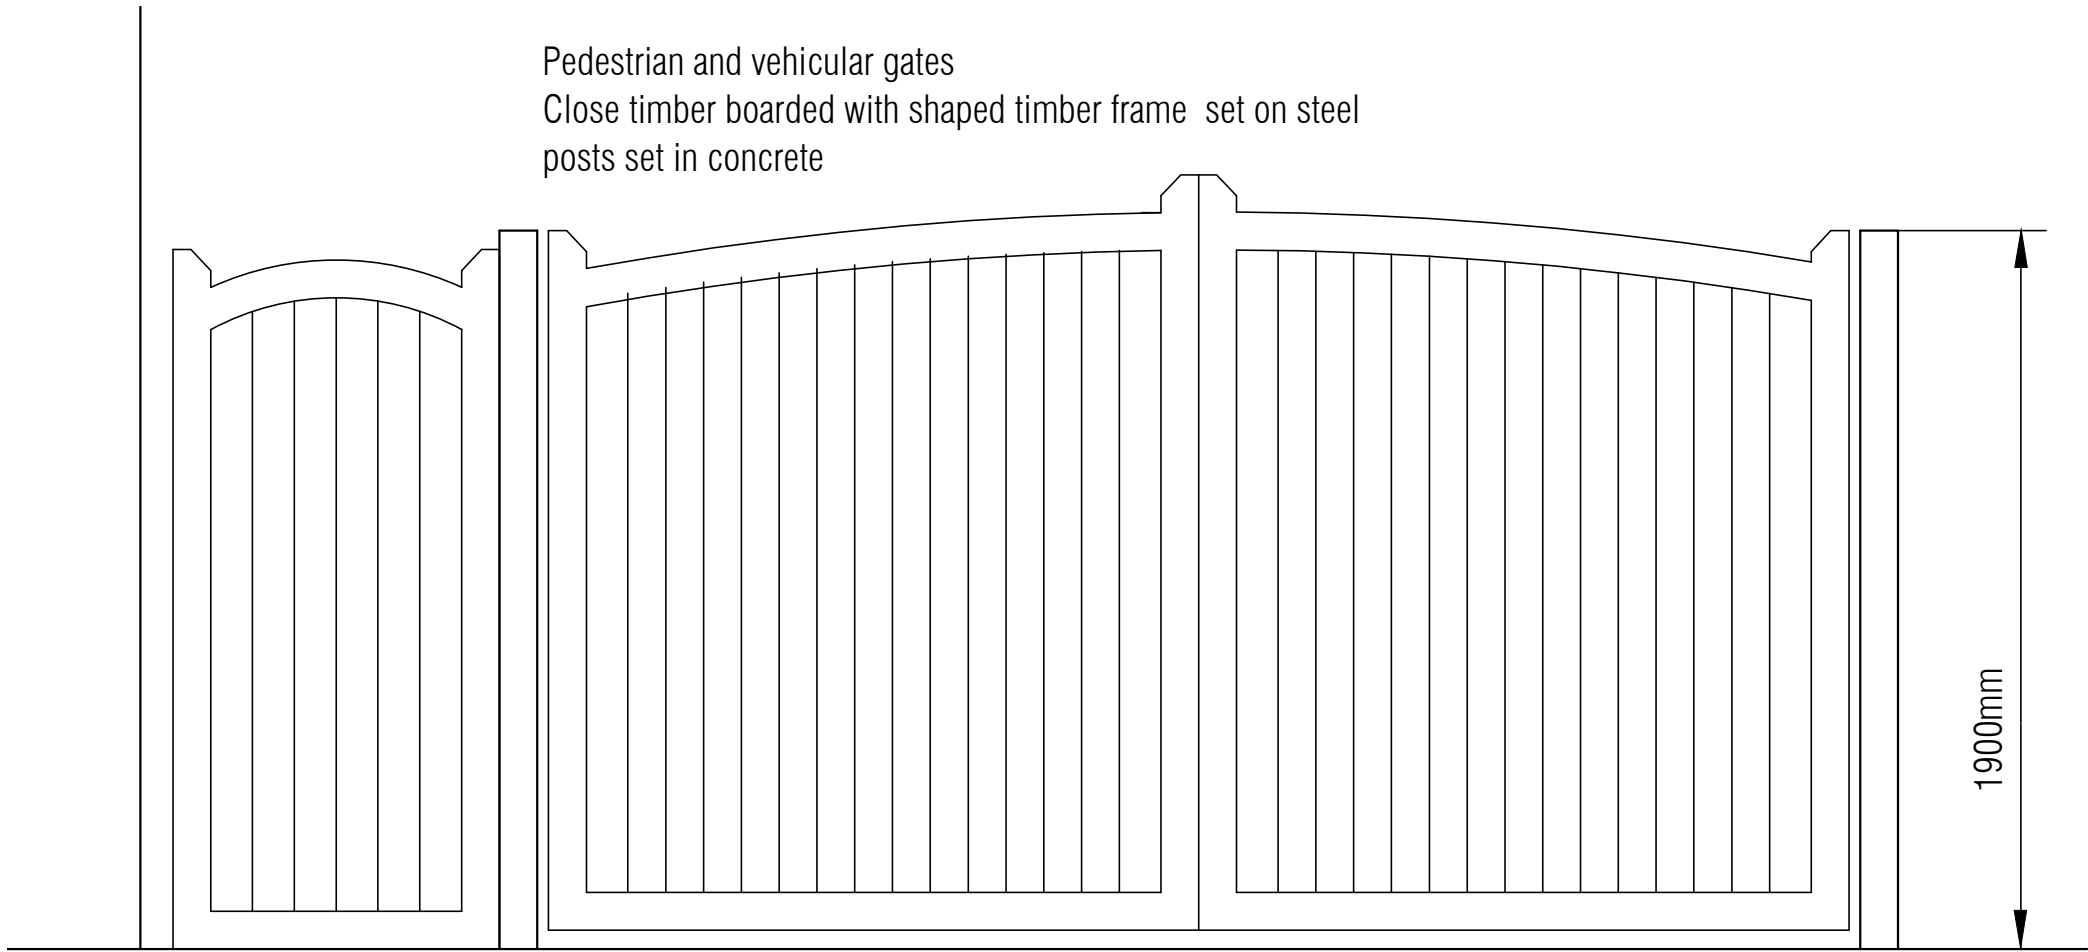

Gate Elevation scale 1/20



900mm high Timber Picket Fence

PROJECT
Mr P Morris

Moorgate East Farm

Rochdale
OL4 4QL

DRAWING TITLE

Boundary Treatment

SCALE 1:100 @ A1

DATE Dec 22

DRAWN A Doherty

CHECKED

NUMBER
104.3

REVISION