




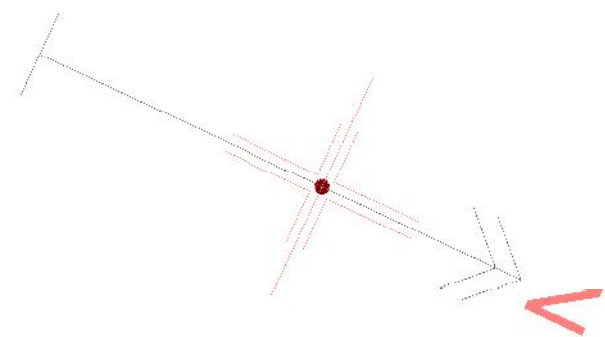

Notes:

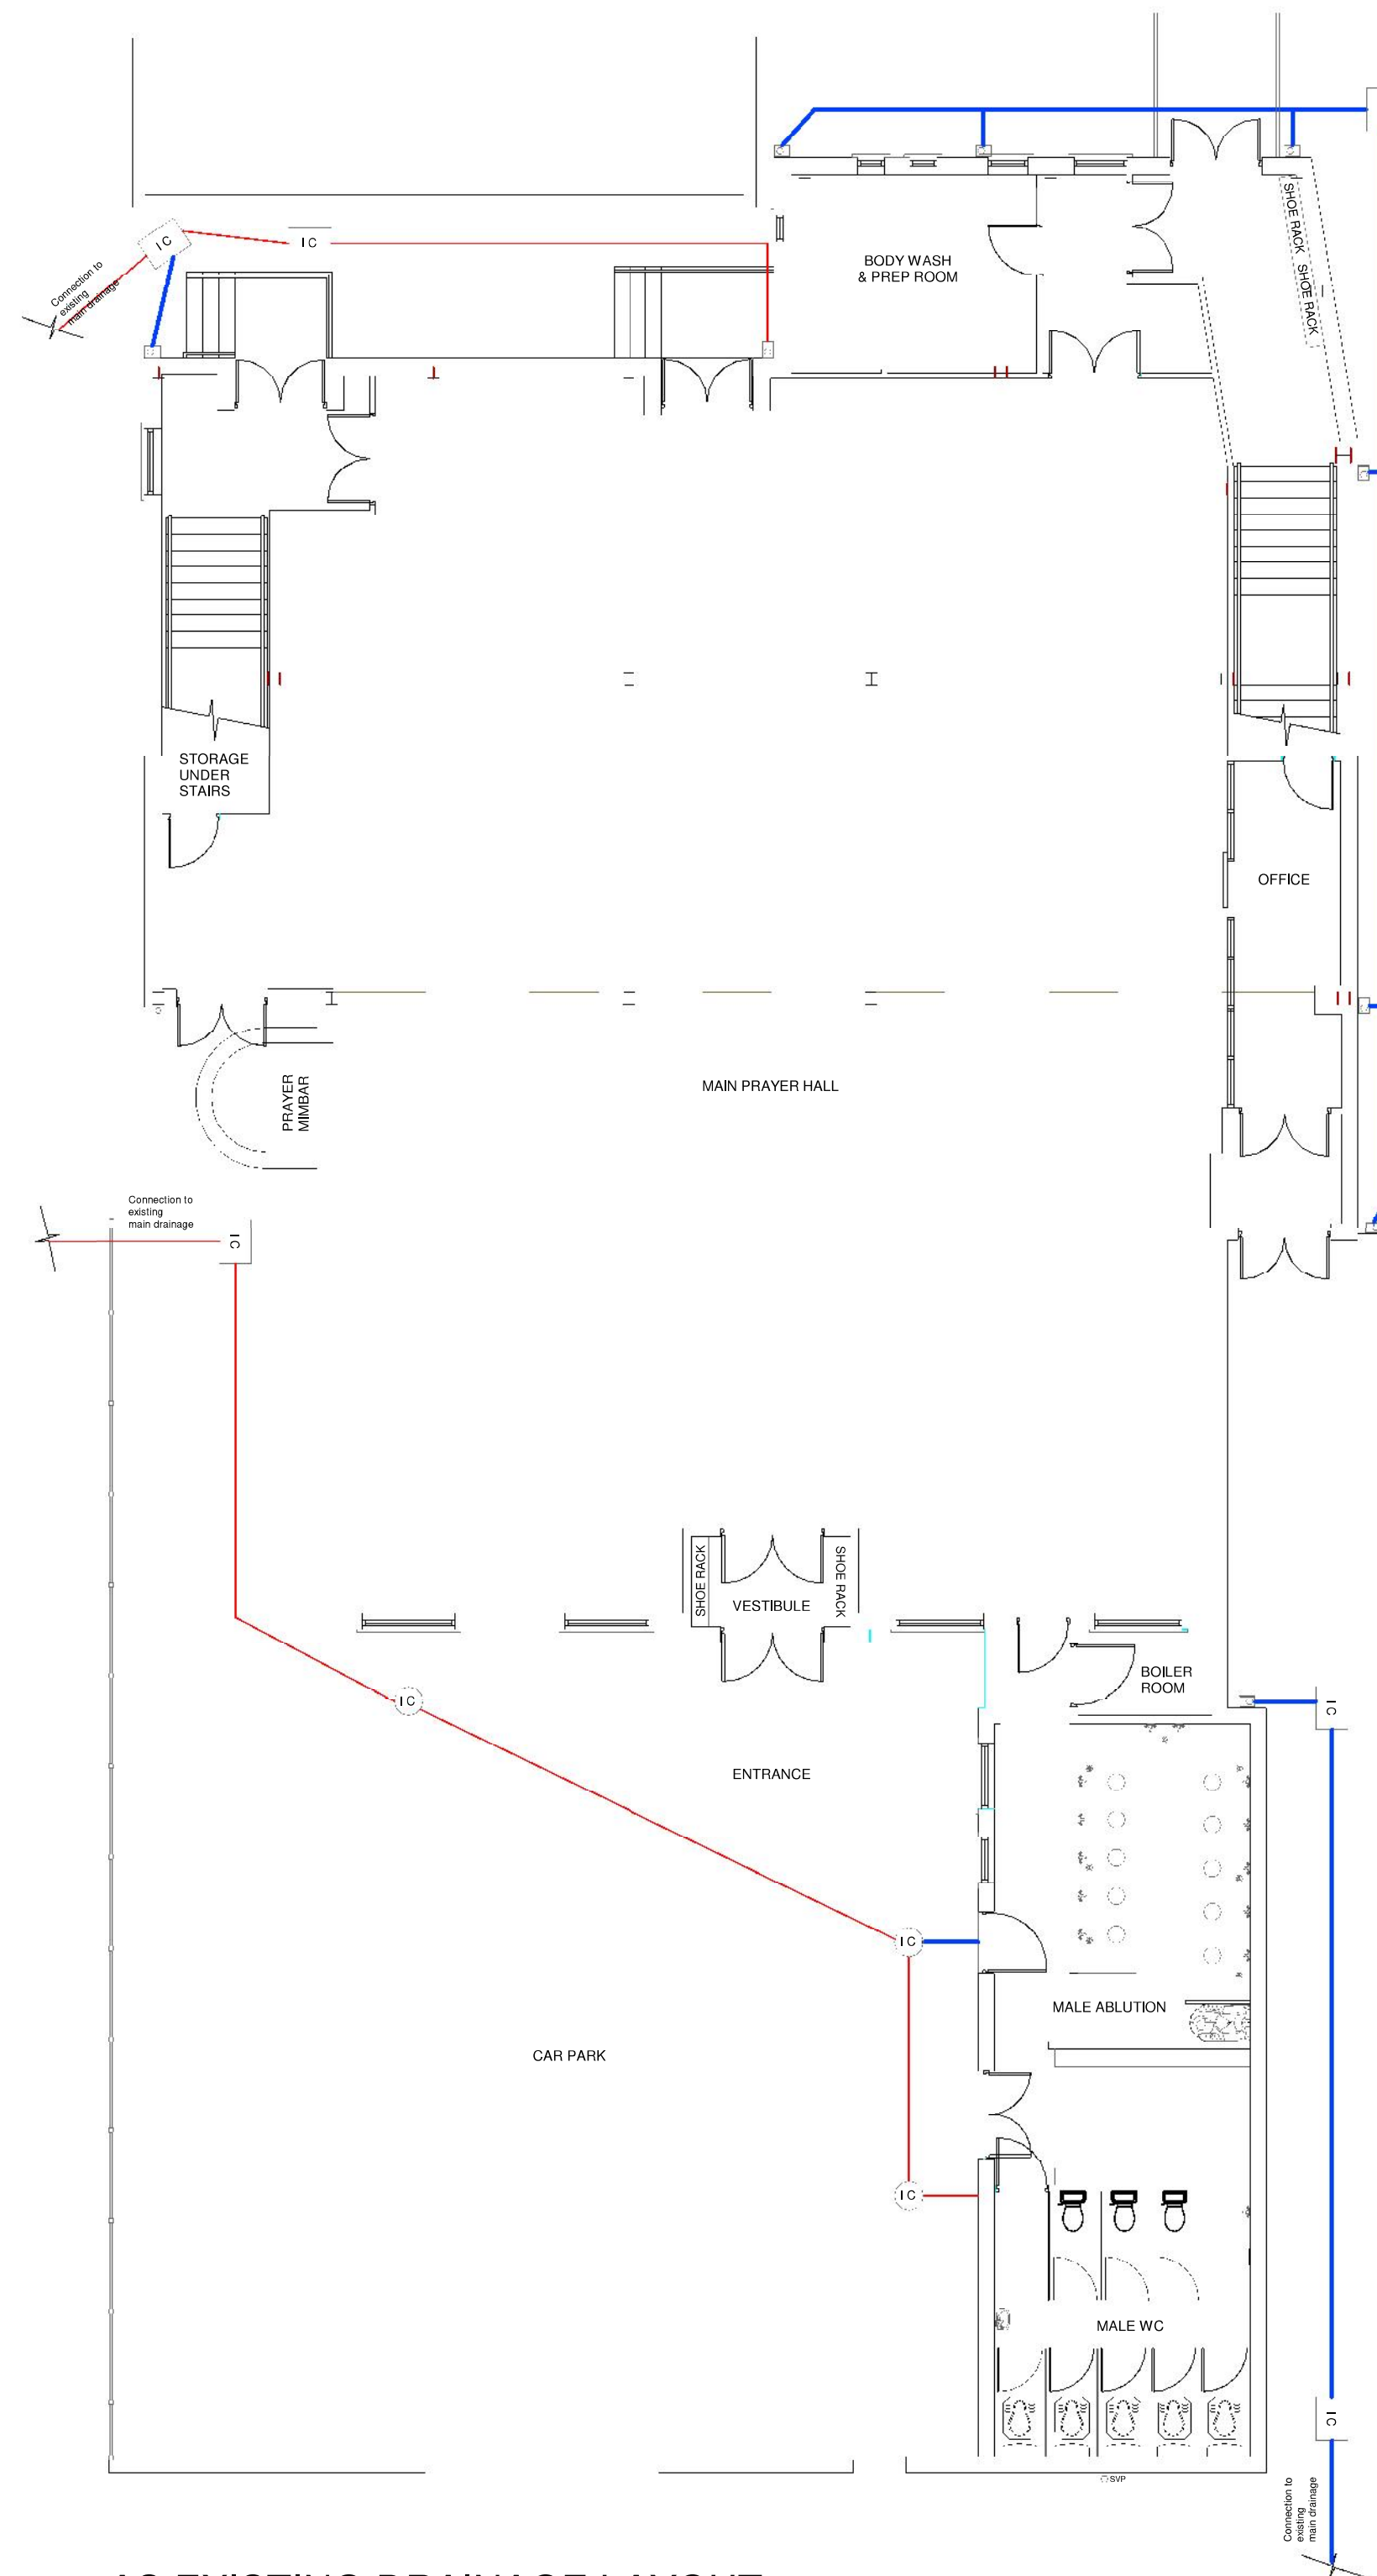

AS EXISTING DRAINAGE LAYOUT

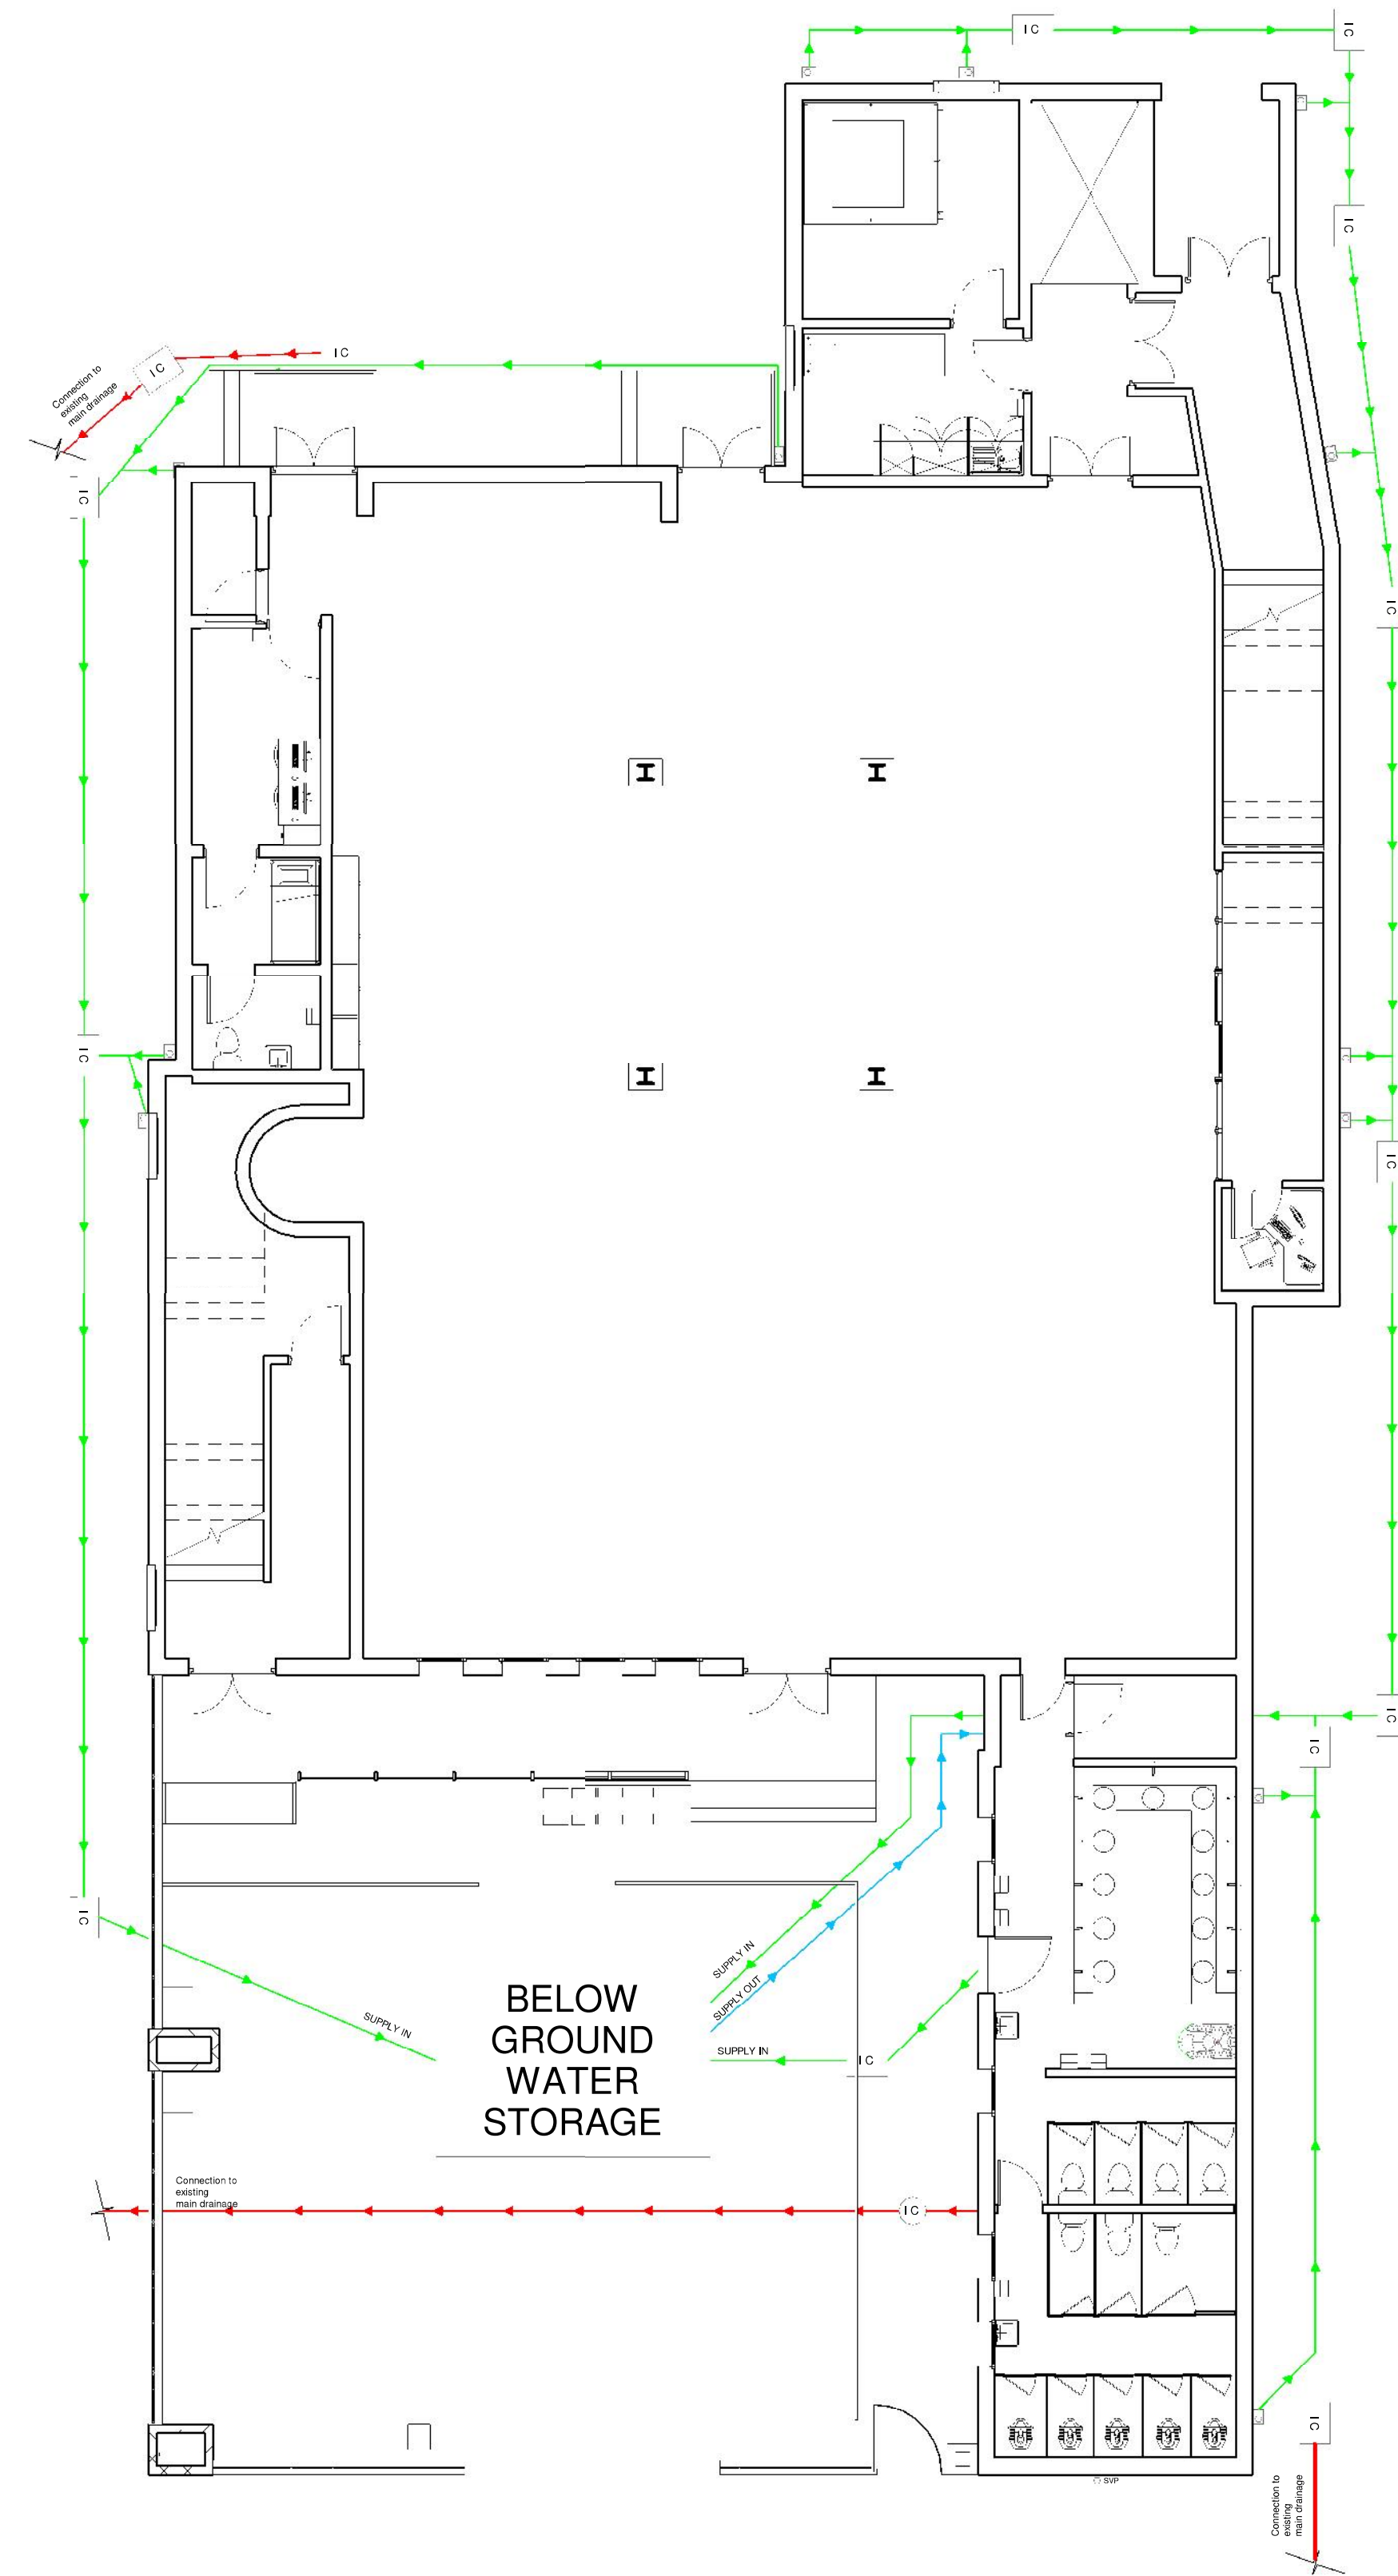

AS PROPOSED DRAINAGE LAYOUT

KEY:

- ffl - Finished floor level.
- IC - Inspection Chamber.
- Existing foul drainage.
- Existing surface water drainage.
- Proposed surface water collection.
- Proposed supply to filtration plant room.
- SVP.
- Trapped gulley.
- Direction of Flow.

AS EXISTING DRAINAGE & AS PROPOSED DRAINAGE LAYOUT