

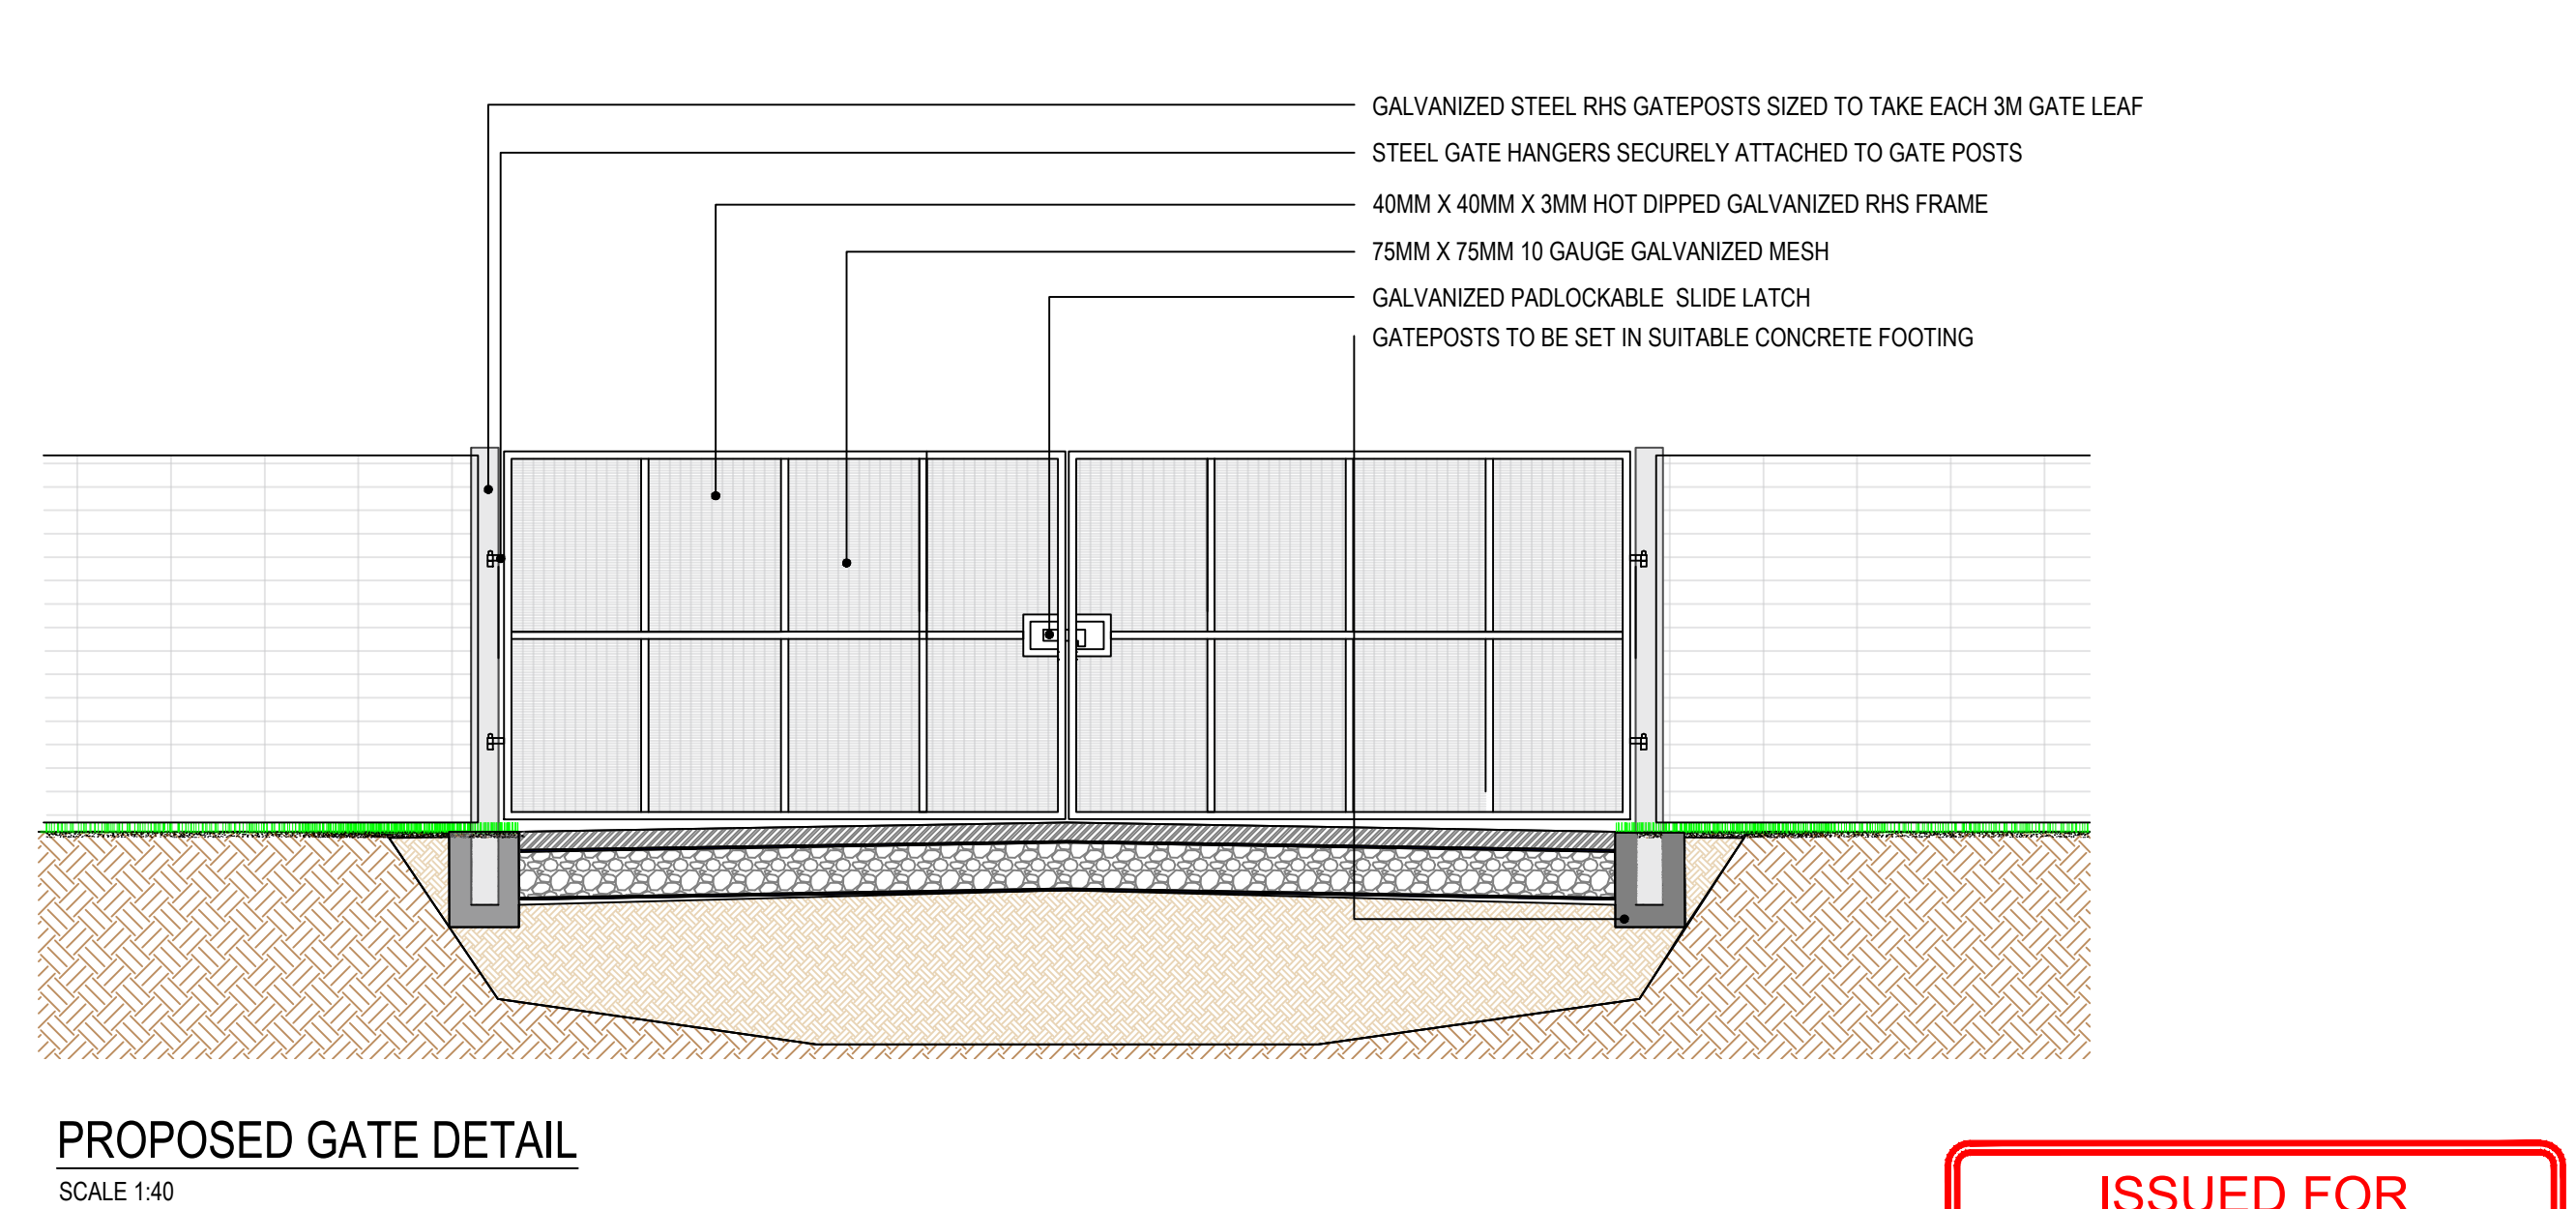
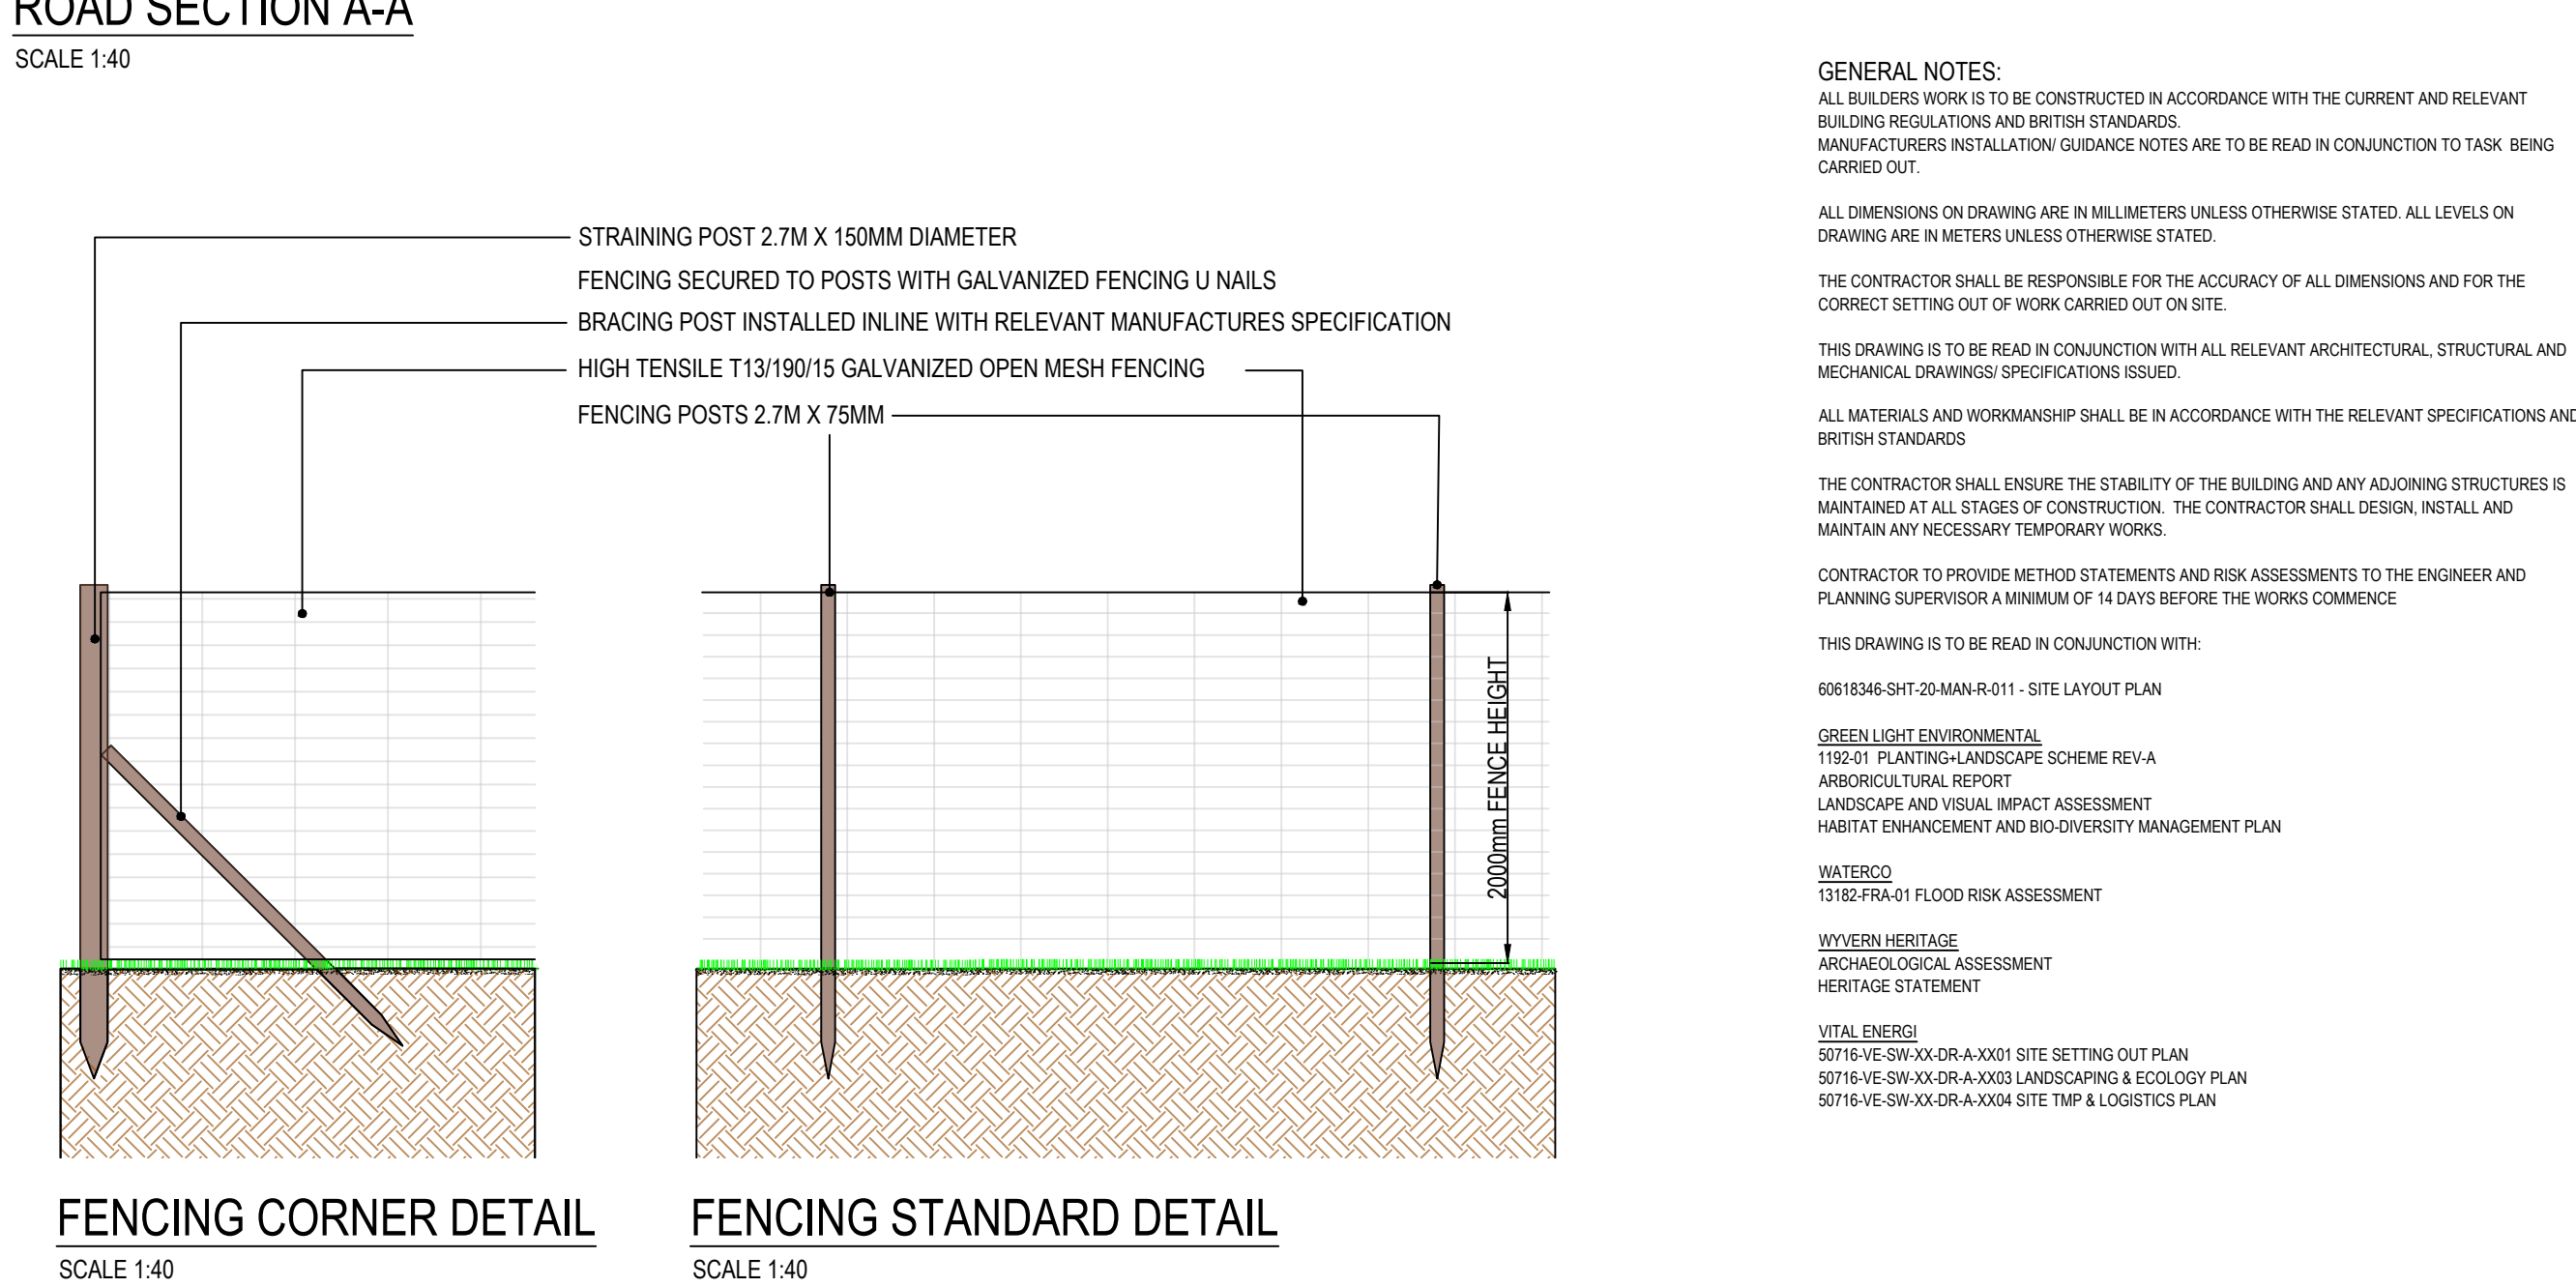
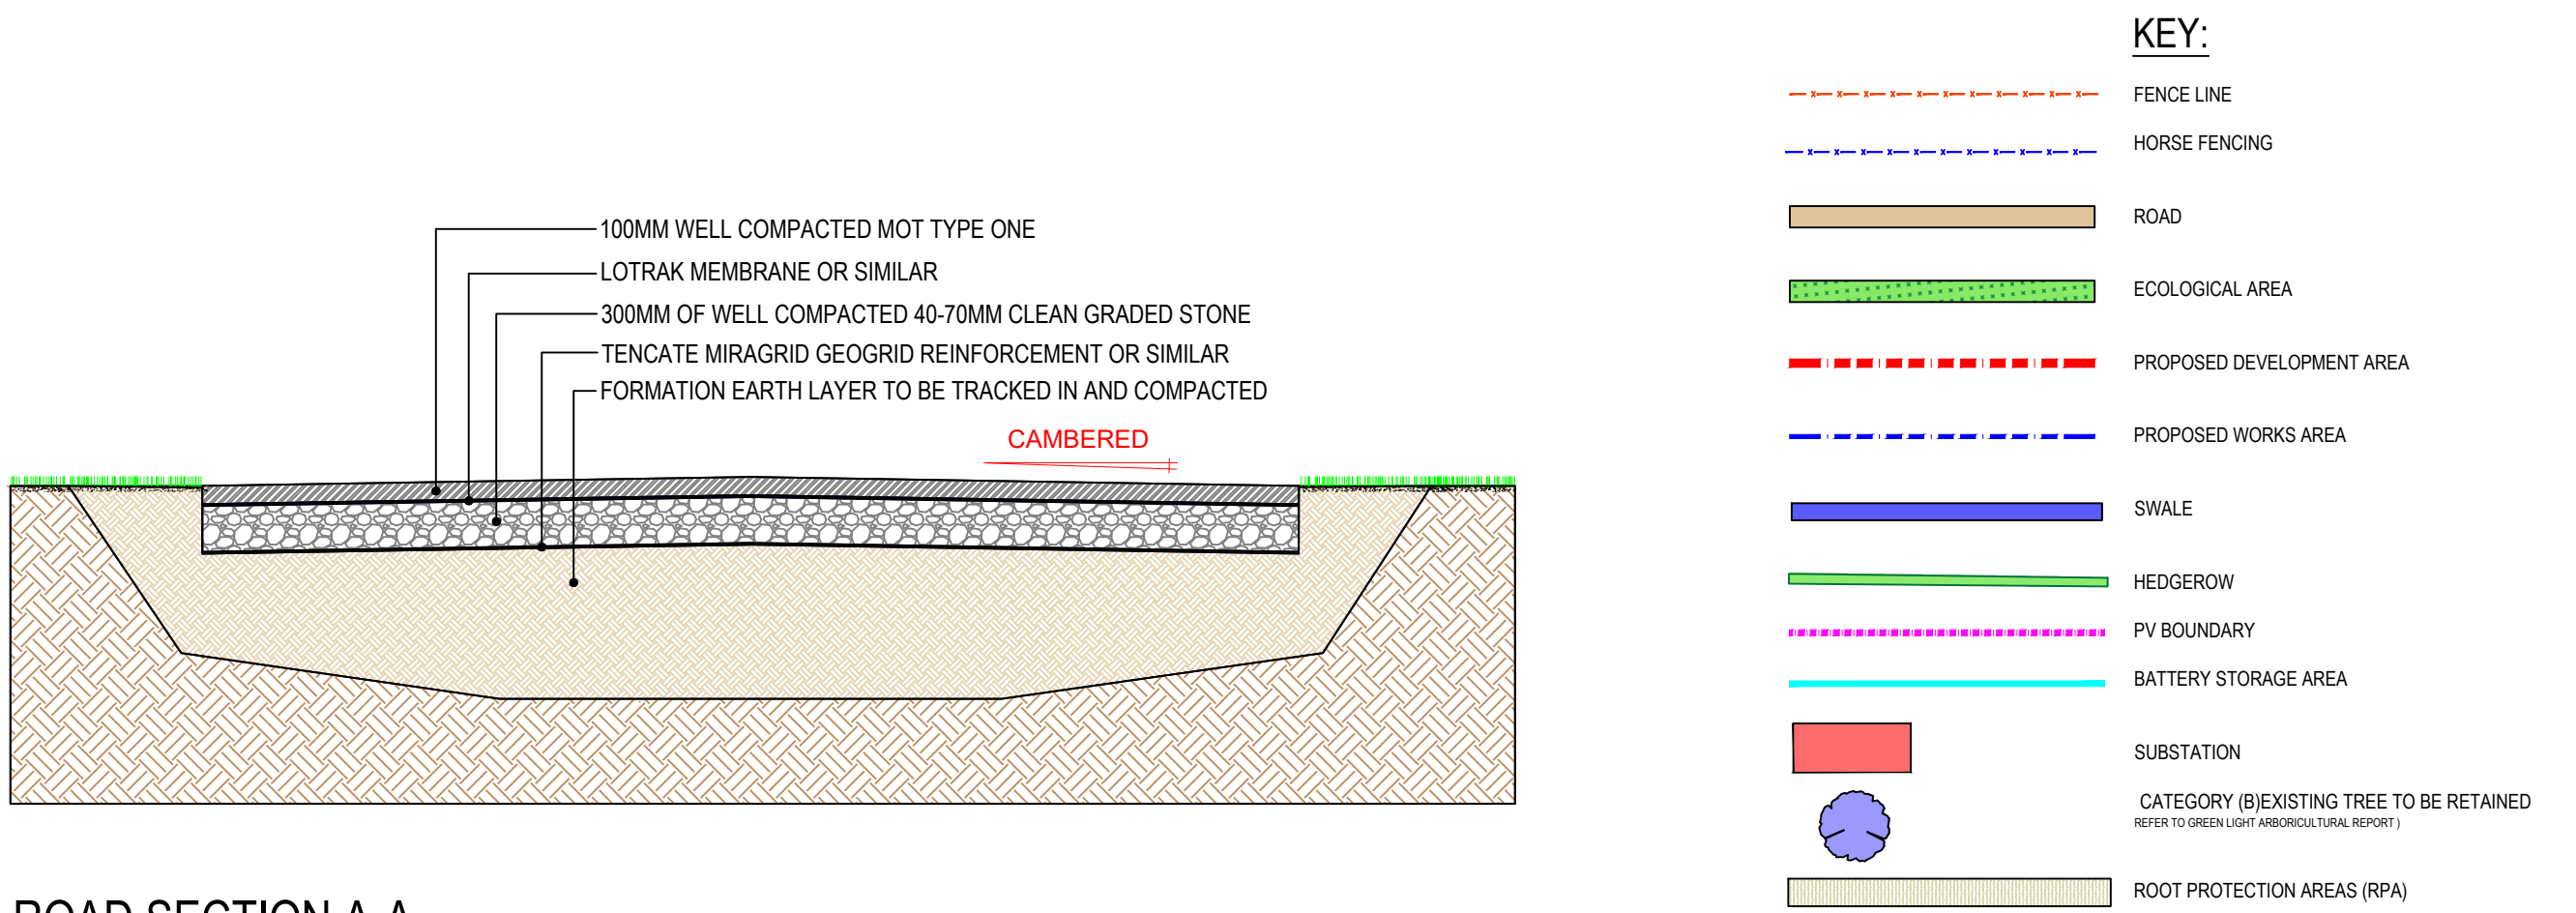


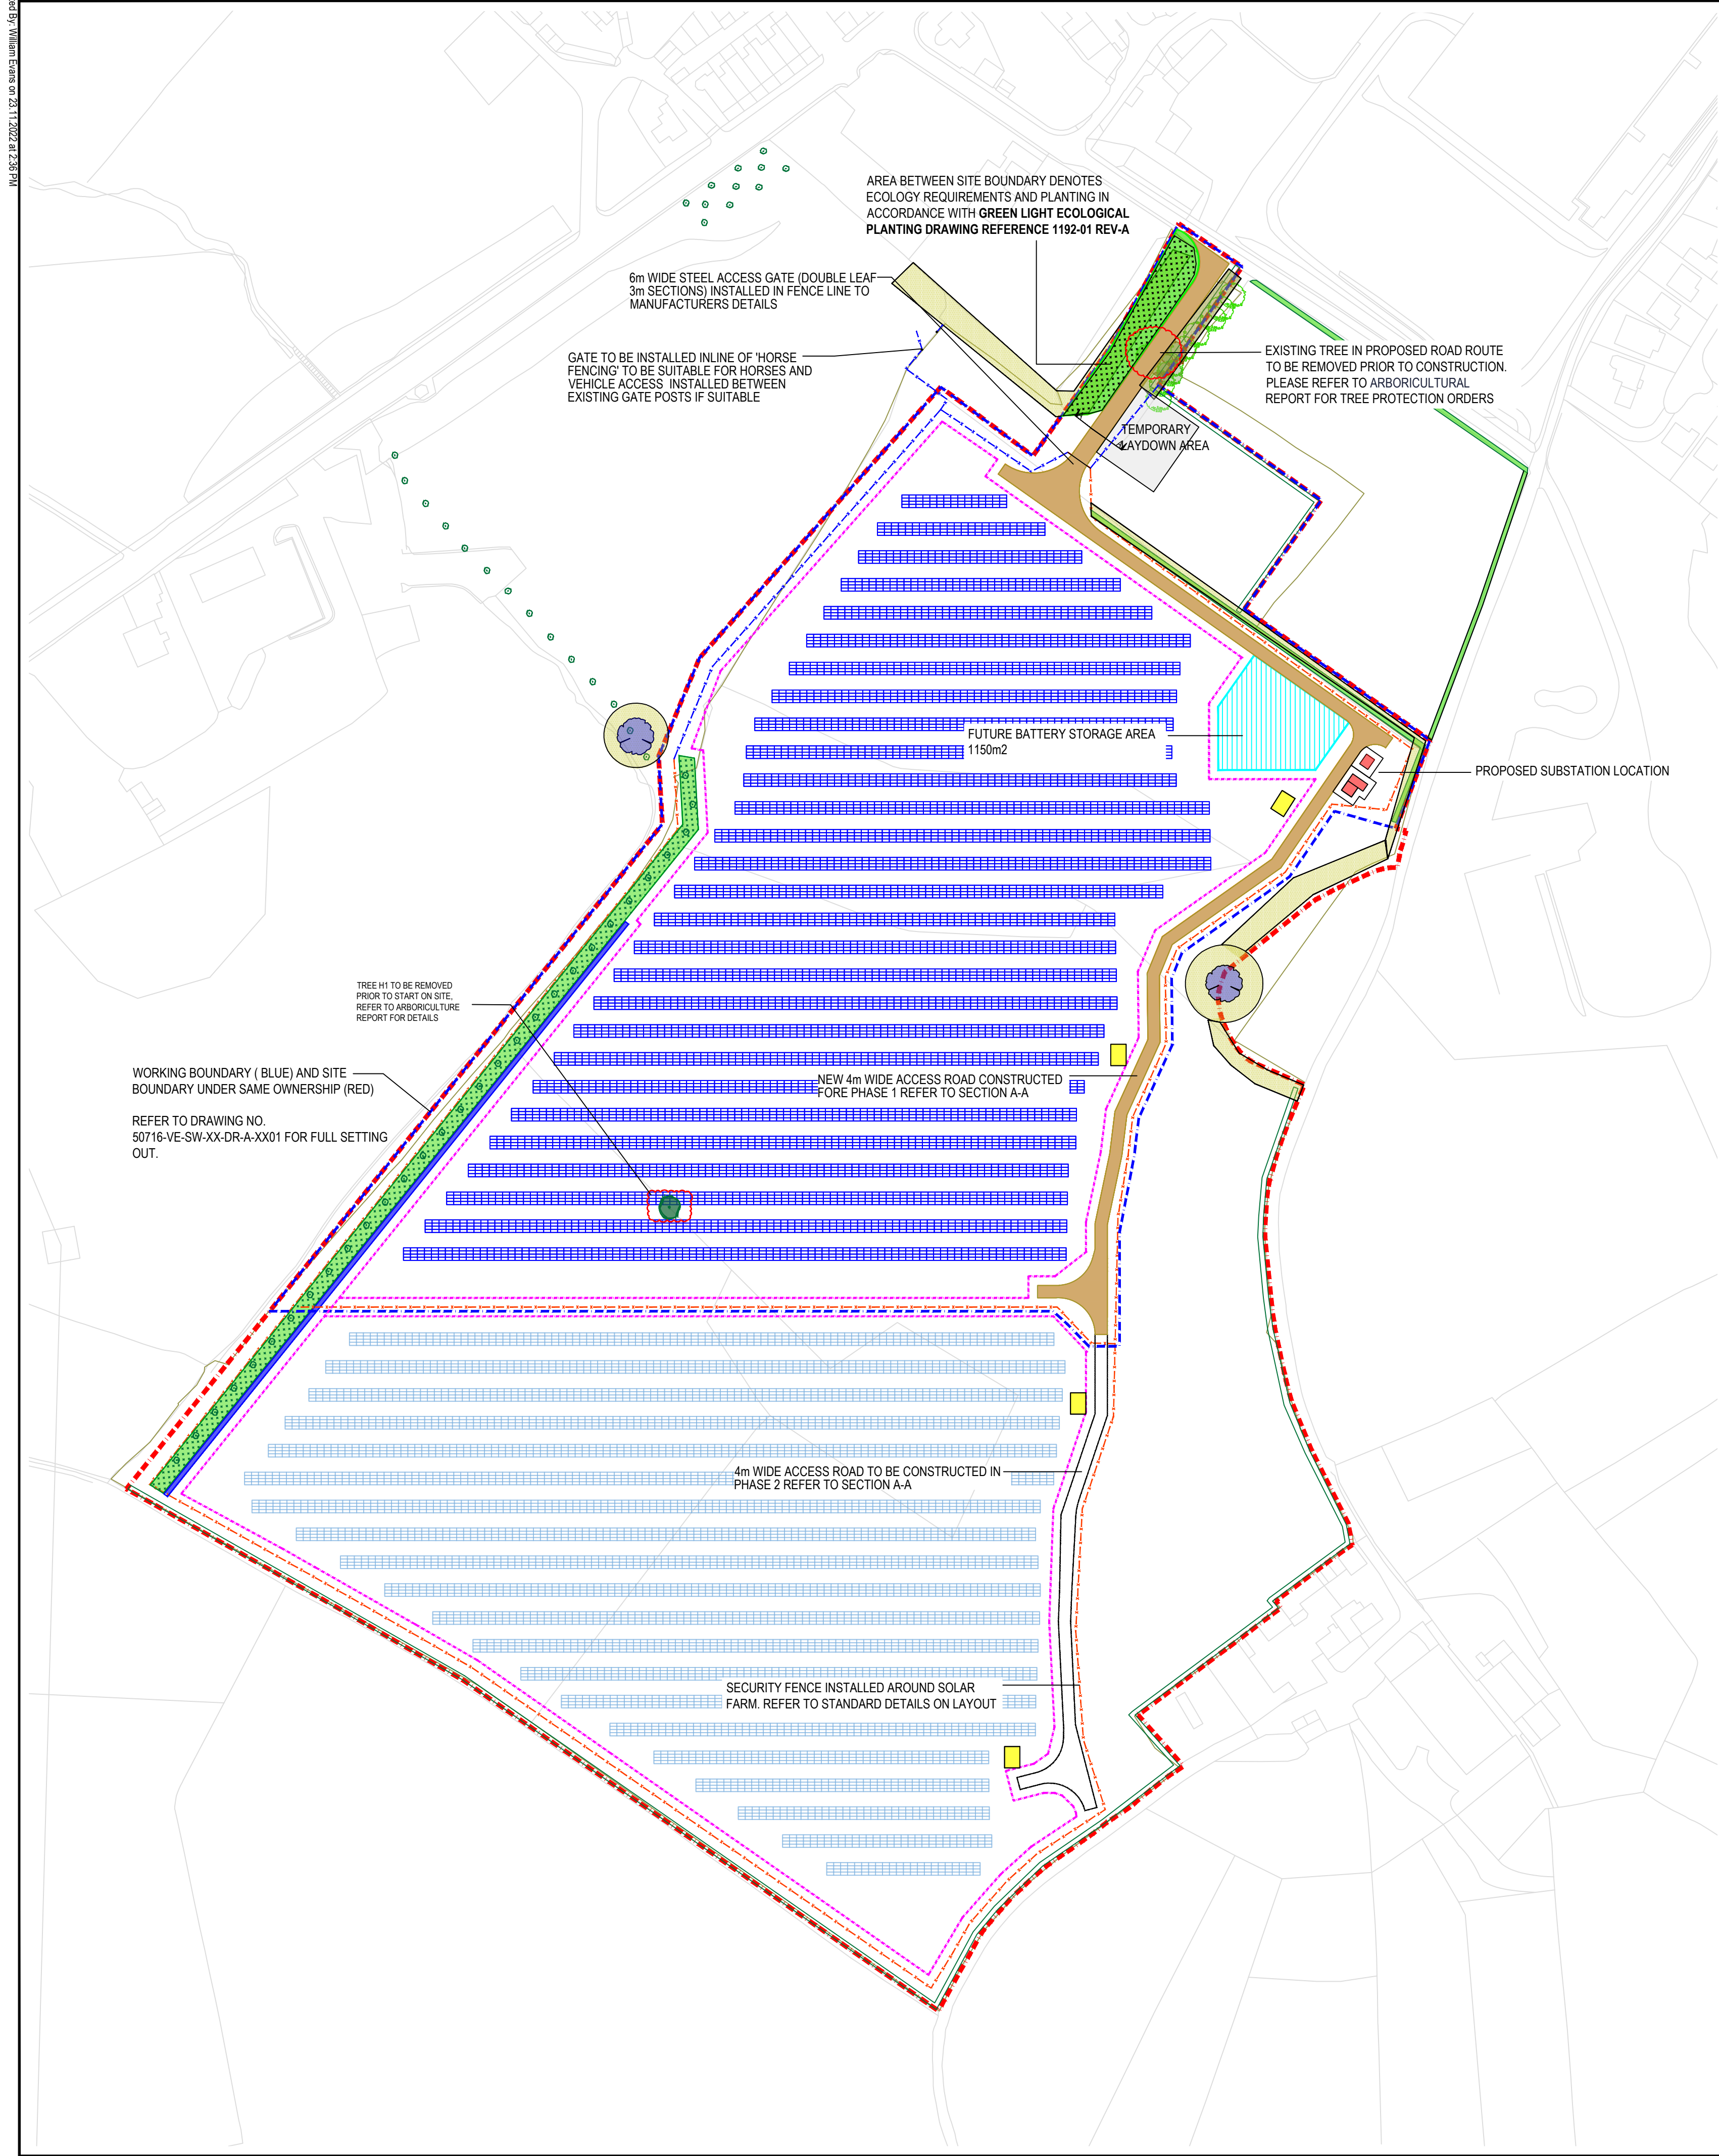

ISSUED FOR APPROVAL

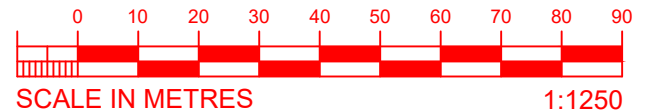

REV	DATE	DESCRIPTION	DRW	CHKD	APP
P2	23.11.22	REVISED TO SUIT RMBC SKETCH 19.11.22	WE	RJR	BM:
P1	17.11.22	ISSUED FOR APPROVAL	WE	RJR	BM:

VITAL ENERGI

VITAL ENERGI, Century House, Roman Road, Blackburn, Lancashire, United Kingdom, BB1 2LD. Tel: +44 (0)1254 296 000 Fax: +44 (0)1254 296 040

Project: CHAMBER HOUSE - ROCHDALE					
Title: ROAD PLAN, CONSTRUCTION SECTIONS & DETAILS					
DATE	17.11.2022	SCALE	1:1250	SHEET	A1
FOR APPROVAL				Status: S4	Stage: 3
50716-VE-SW-XX-DR-A-XX02				Drg-No:	Rev: P2