

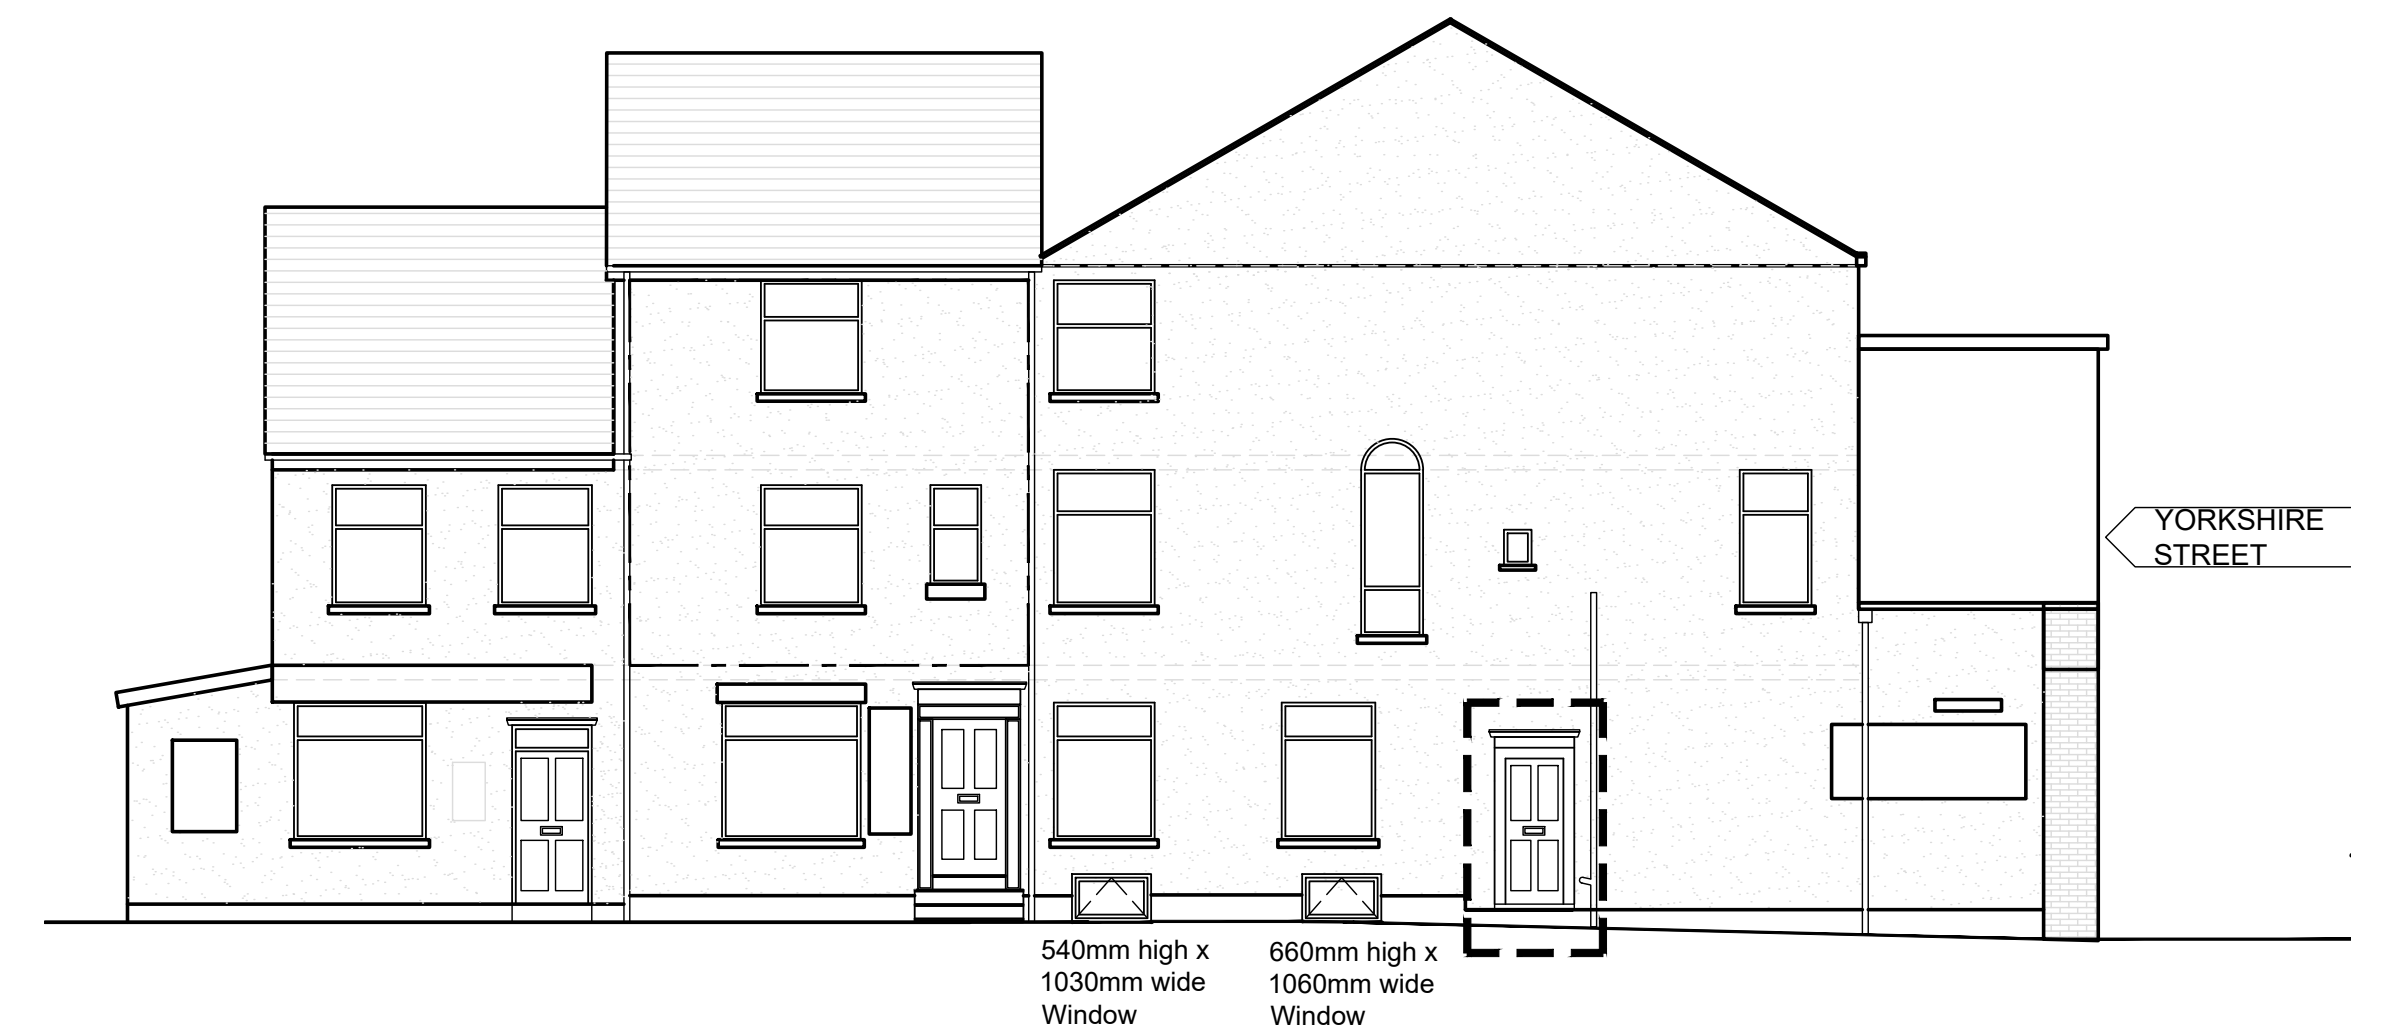
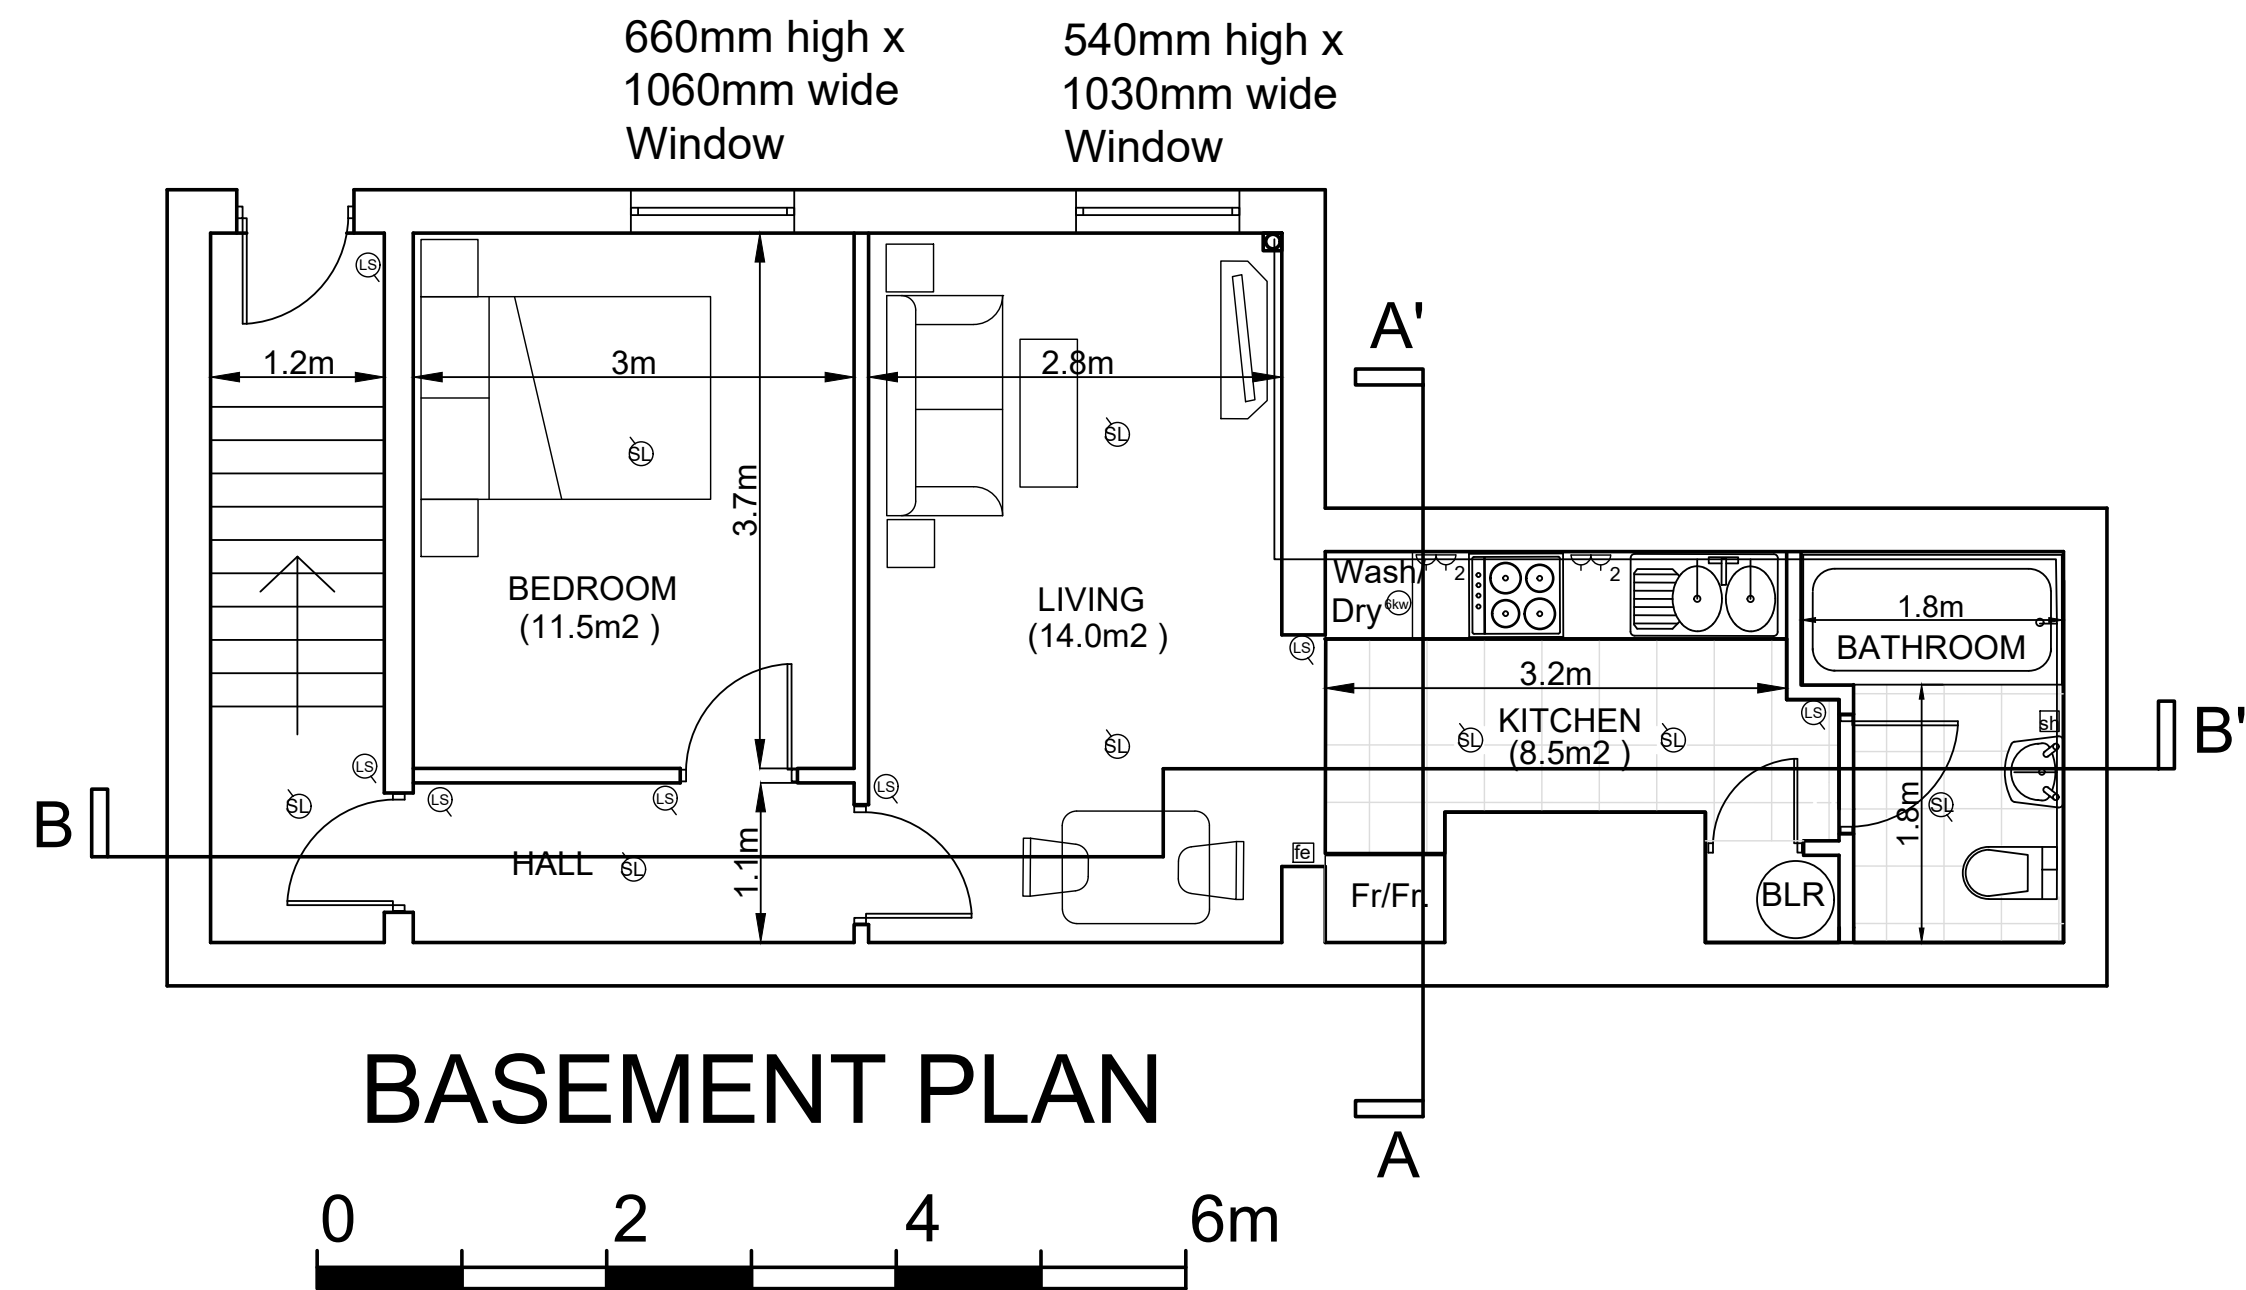
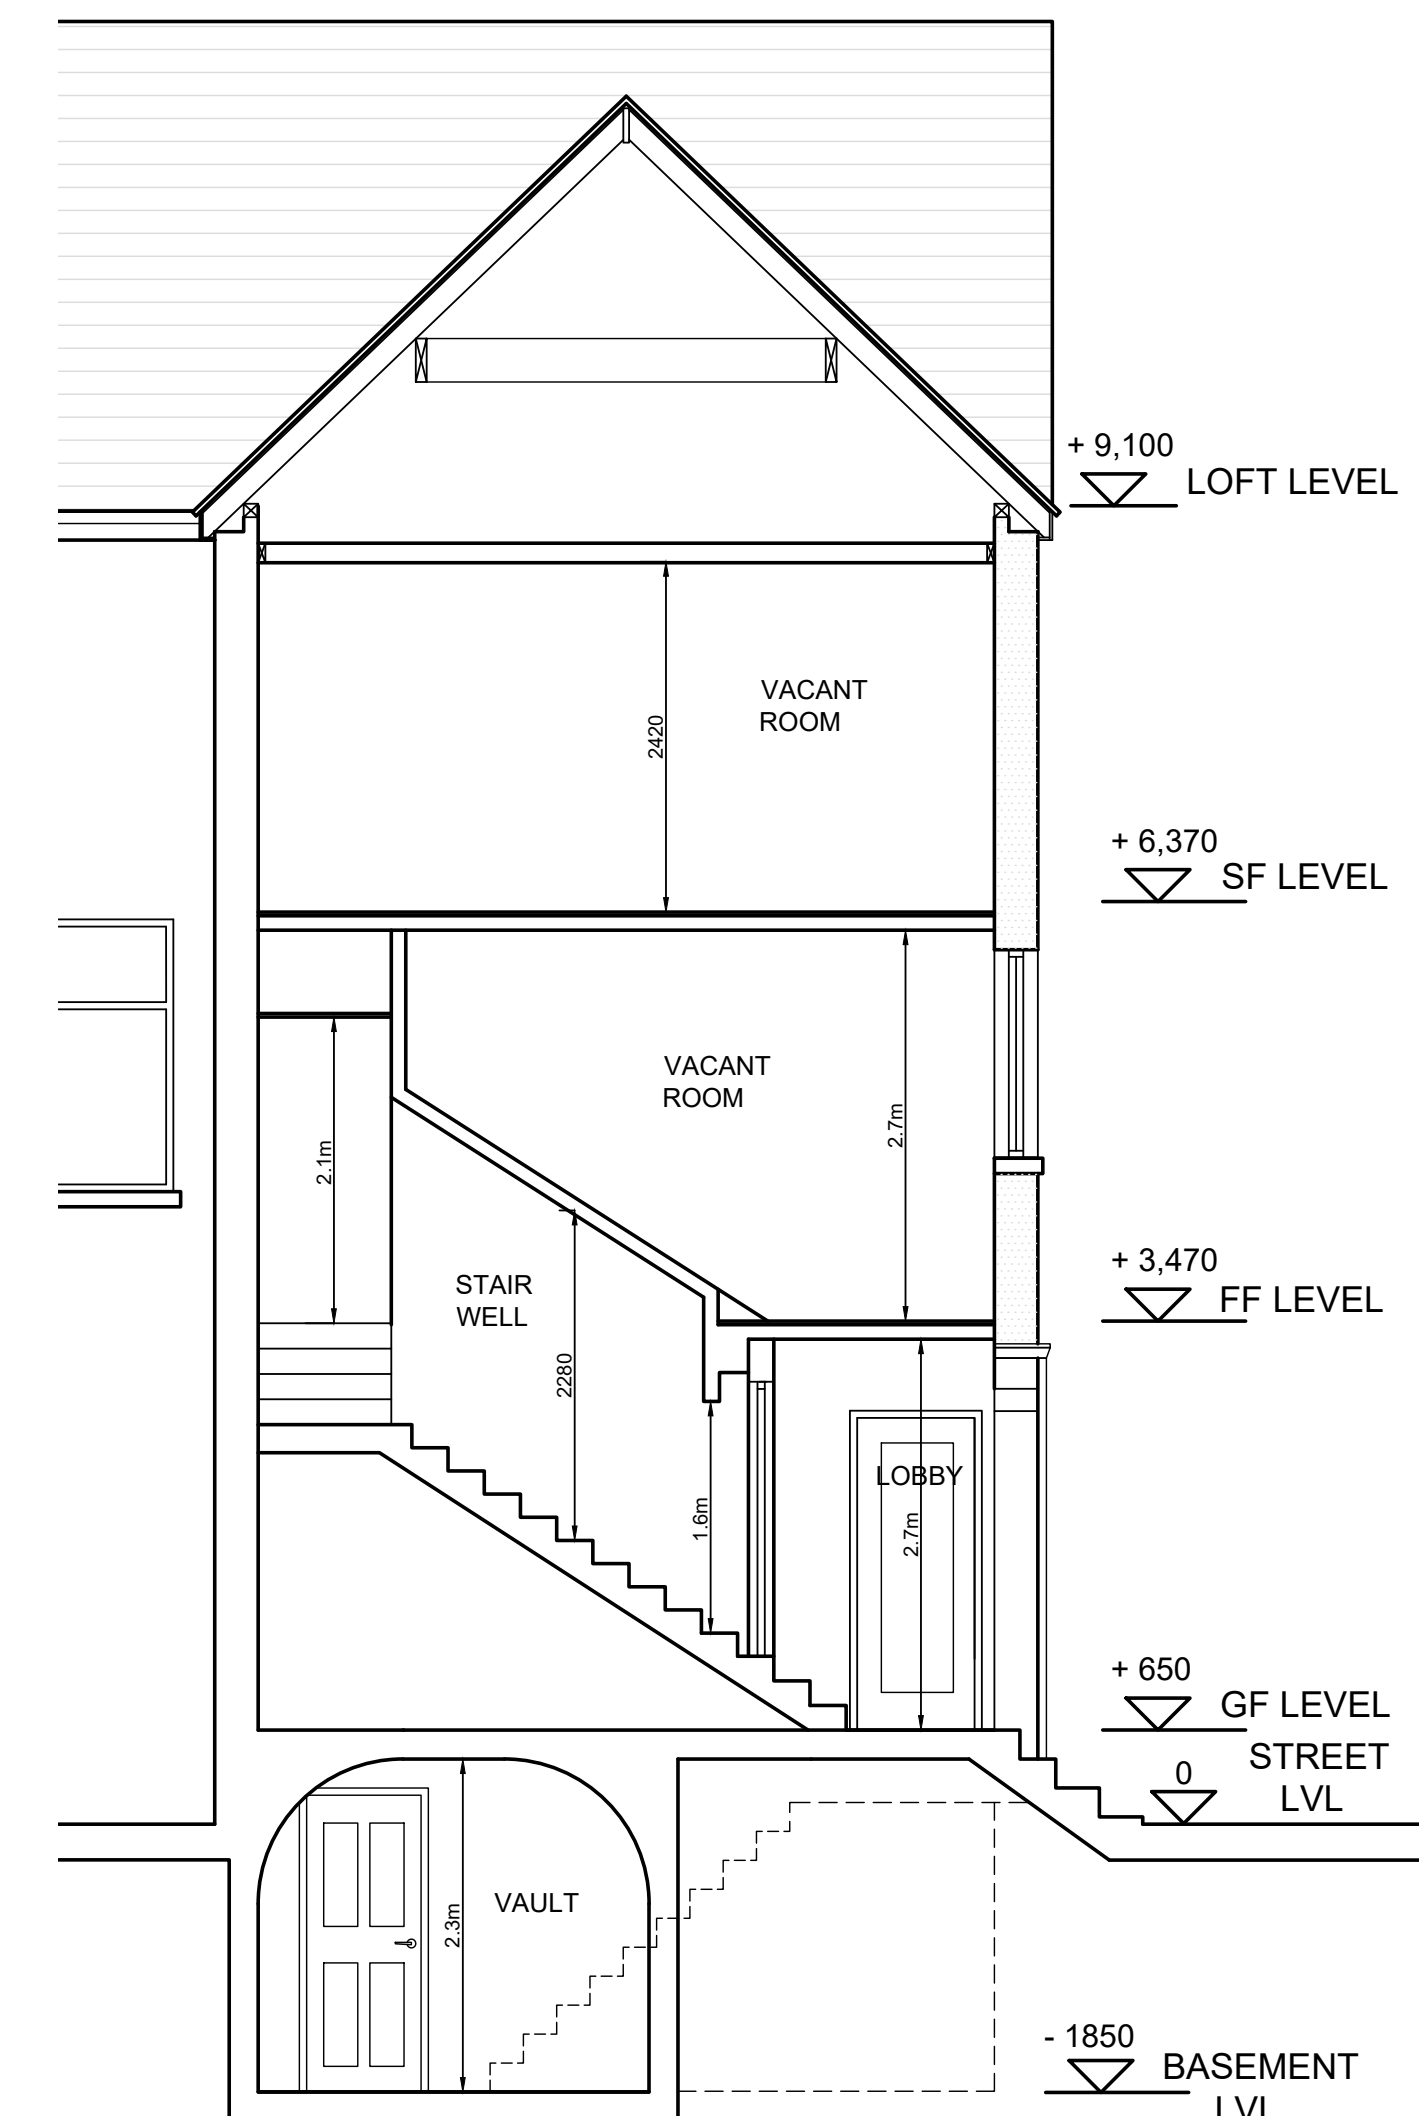


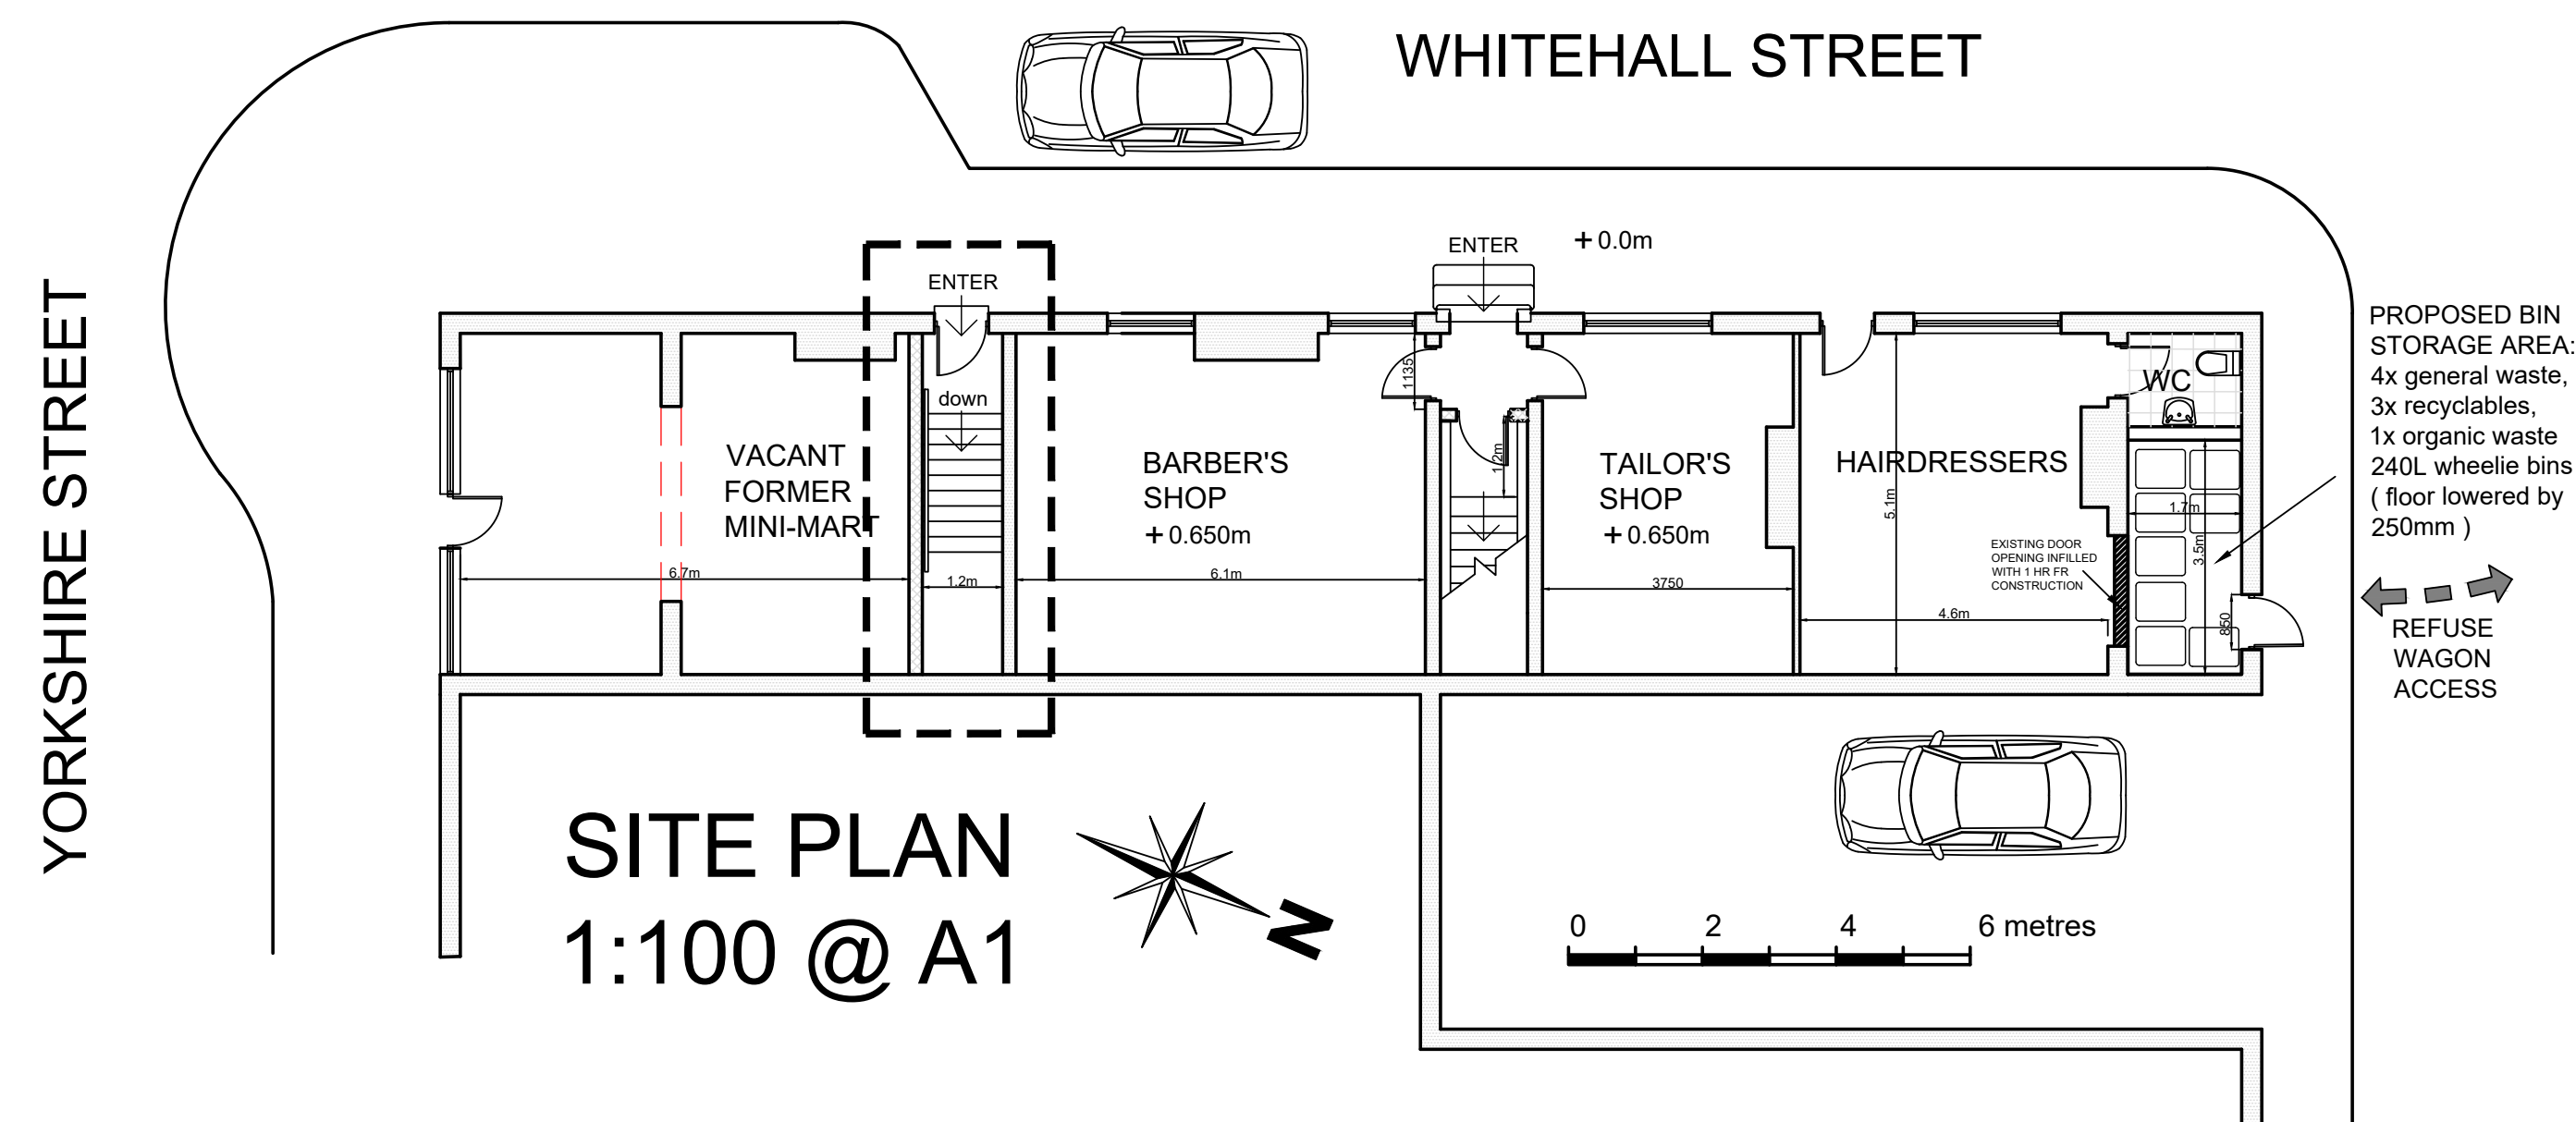

WHITEHALL STREET ELEVATION

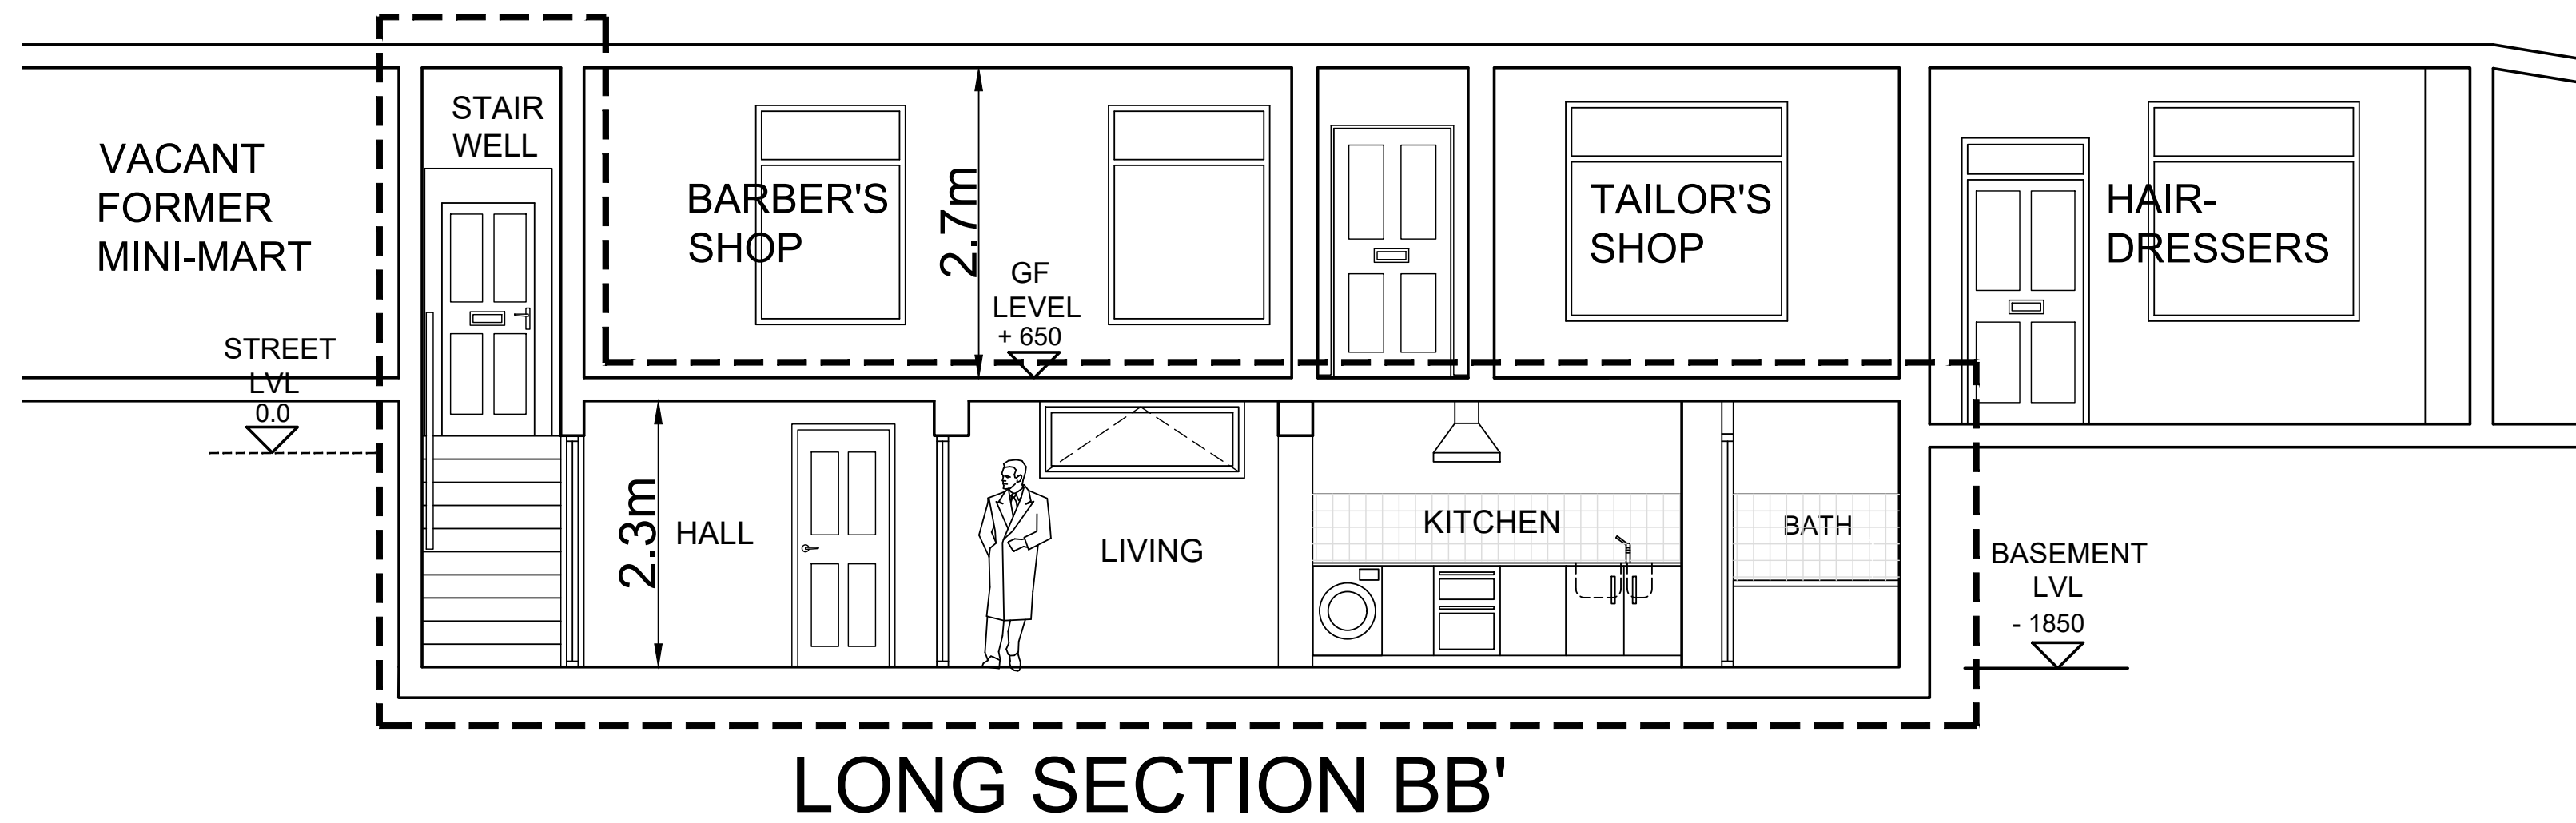

REV: | DATE: | DETAILS:

BM ARCHITECTURAL DESIGNS
APARTMENT 8,
224 GREAT CLOWES STREET,
SALFORD M7 2ZS

PROJECT: NEW BASEMENT FLAT,
117 YORKSHIRE STREET,
ROCHDALE O16 1LA

CLIENT: CASSEL AND FLETCHER
PROPERTY MANAGEMENT

TITLE: EXISTING PLANS AND
ELEVATIONS

SCALE: 1:100, 1:50 DATE: FEB. 2024

STATUS: PLANNING DRAWN: BM

DRAWING: BM/0224/YORK/PL10 REV: