


26 Chamber House Drive
Rochdale
SKETCH PROPOSAL

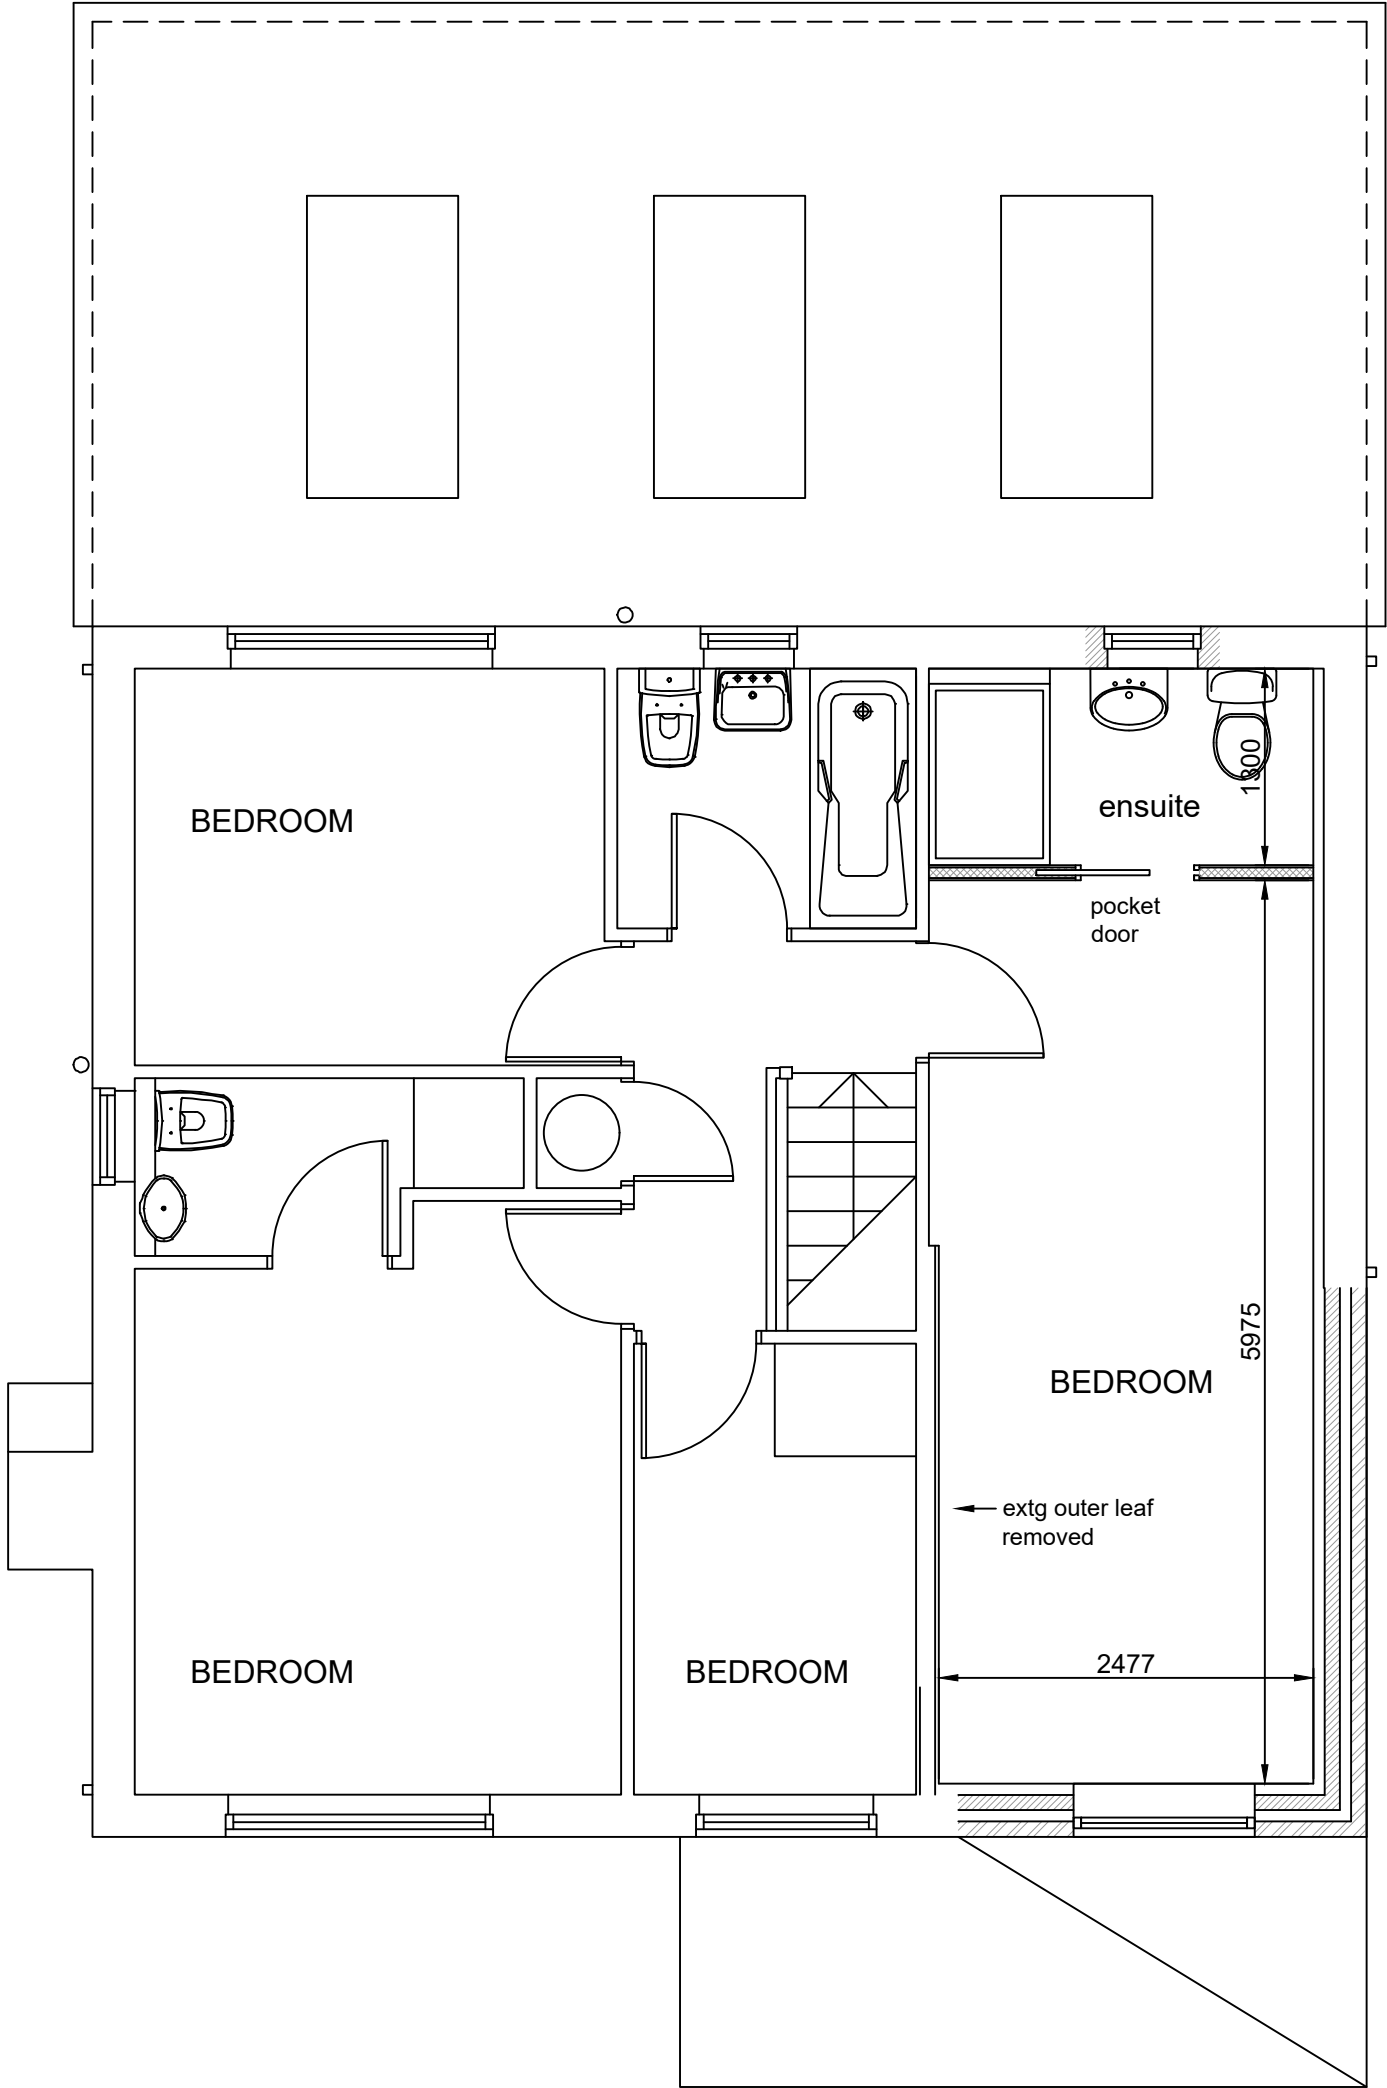

PROPOSED FF PLAN
scale 1 - 50