


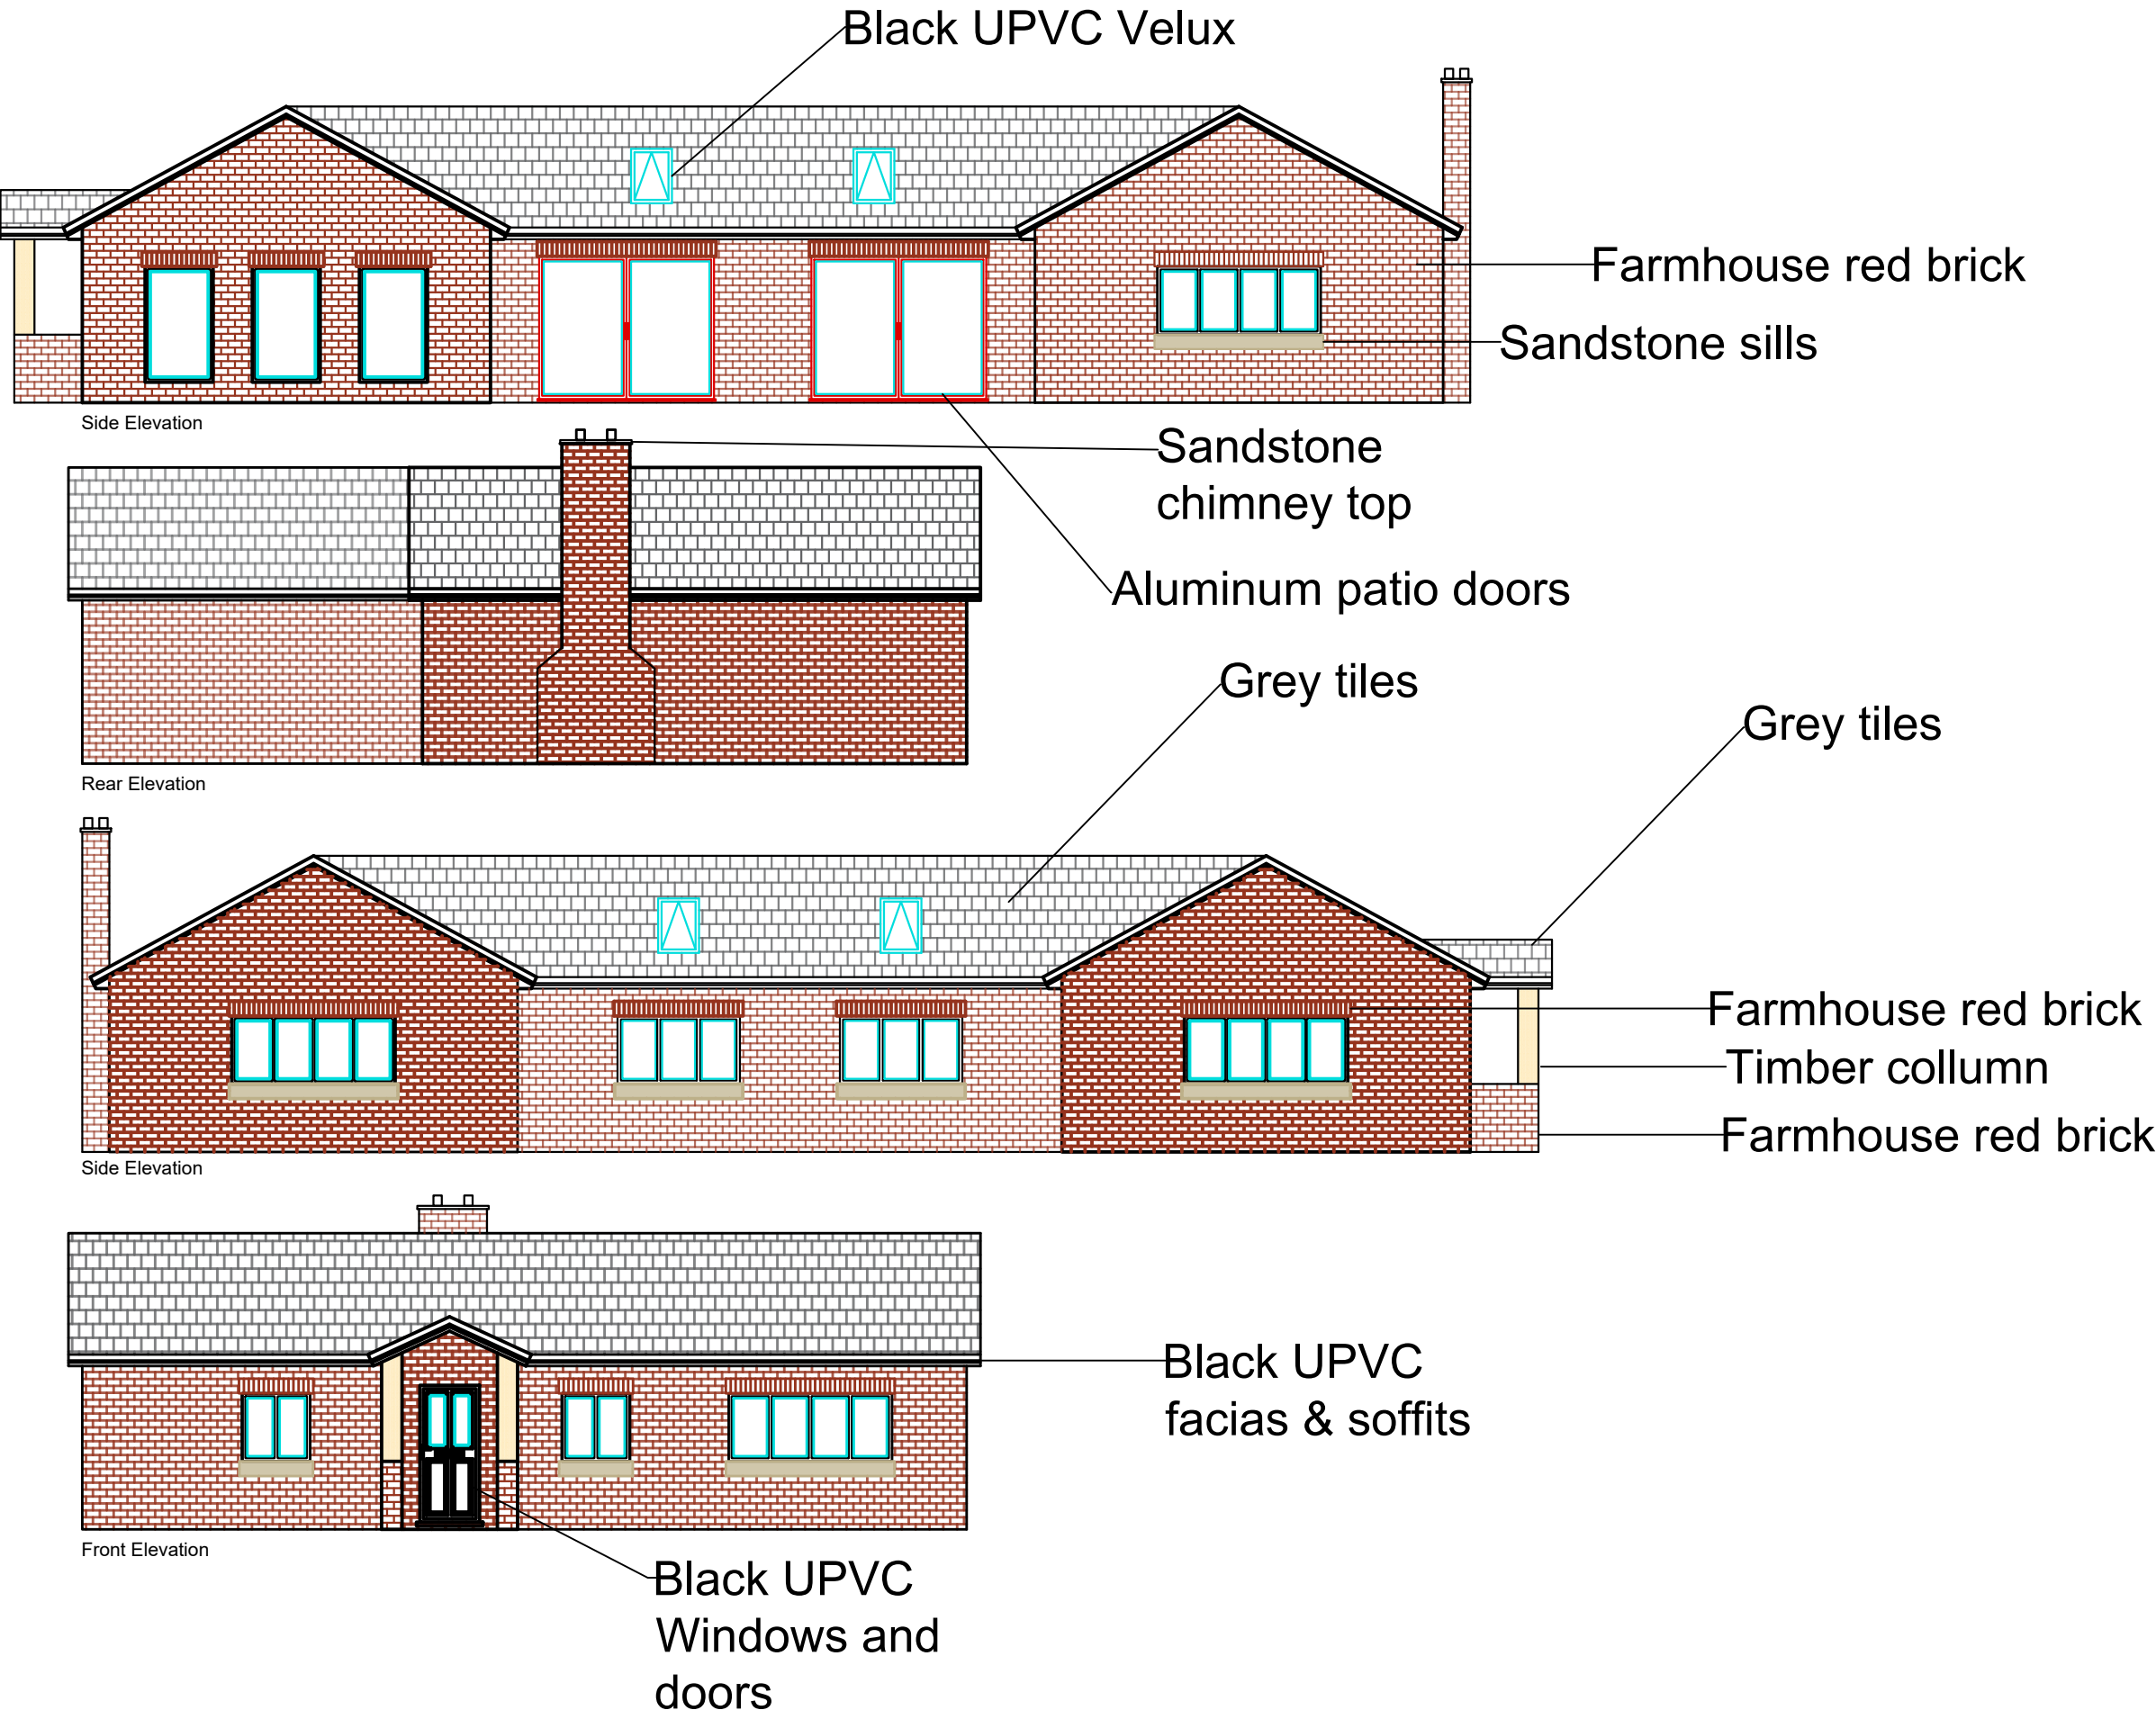

General Notes		
05	Elevations 002	18/11/24
Firm Name and Address		
Bungalow		
Project Name and Address		
Whittlefold Farm, Whittle Lane, Birch, Heywood, OL10 2RD		
Project		Sheet A3
Date 18/11/2024		
Scale 1/100		