


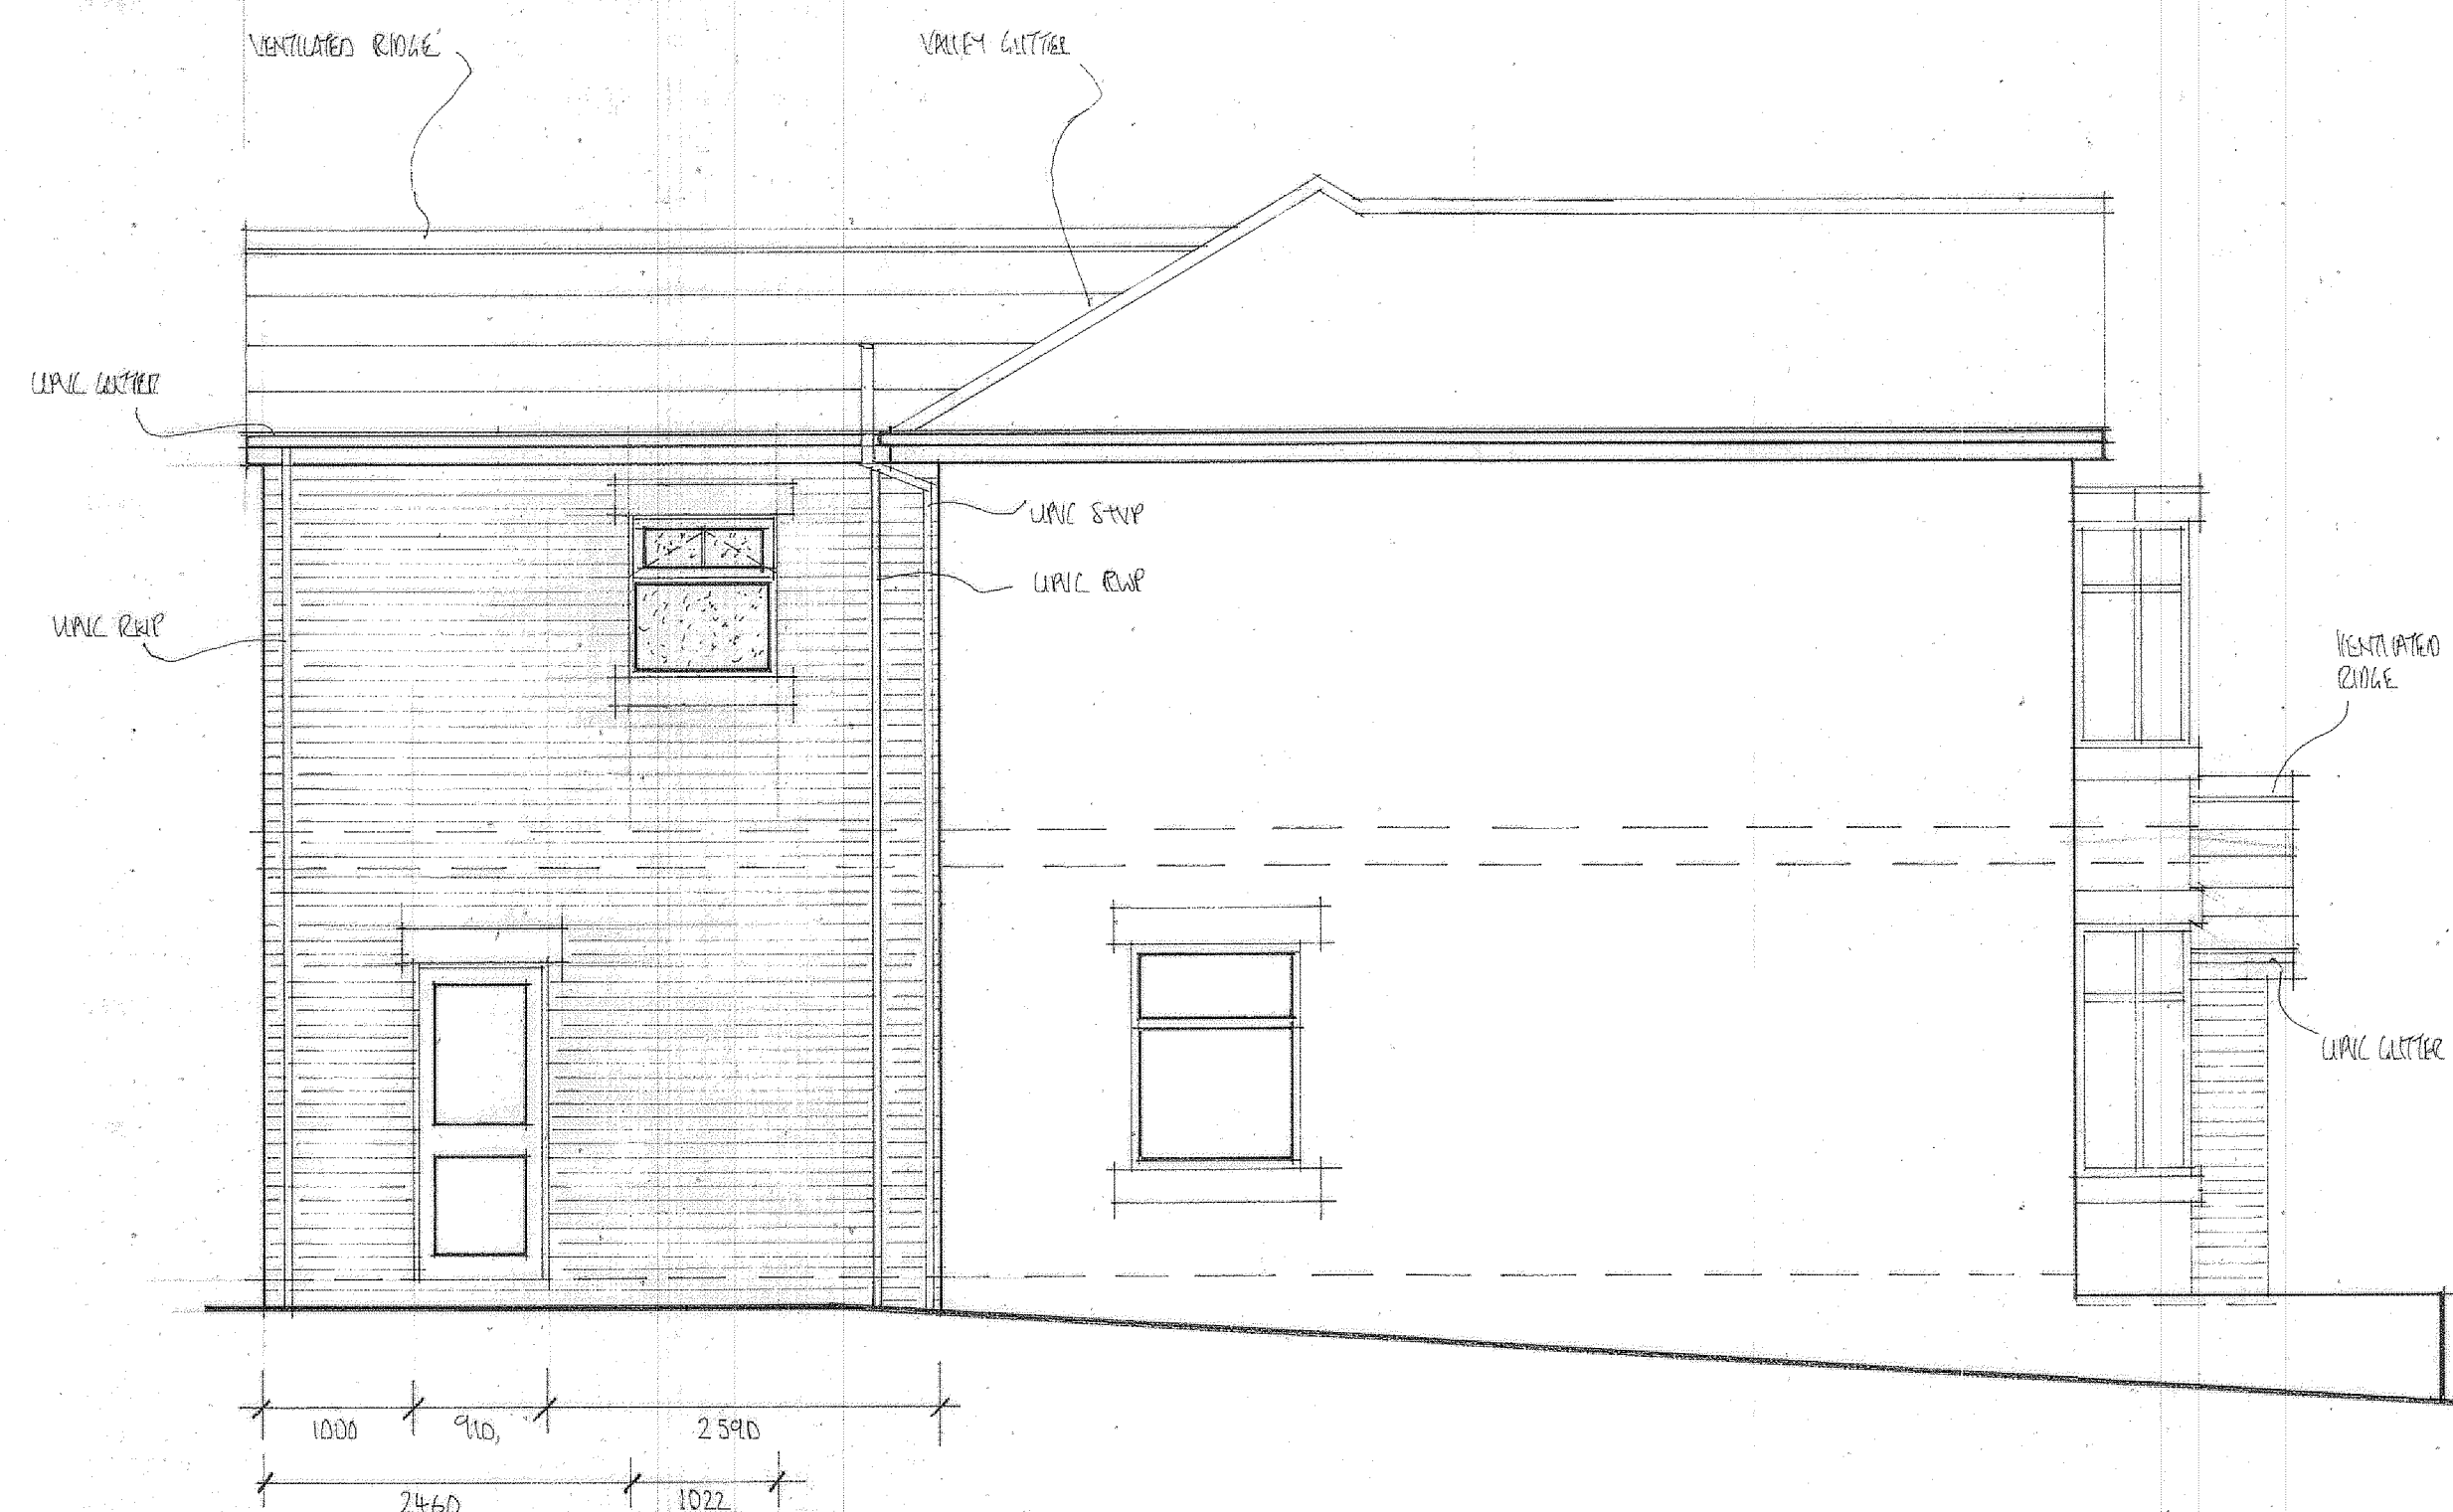

Brick Information.
New extension and porch external walls to be constructed from:
Ibstock Smooth Leicester Multi Red Stock 0181
(or similar approved with Local Authority Planning Department prior to commencement on site).



Front Doors (new porch)
New front door to be timber with a grey paint finish.

Revisions :
A: RUNNING RES: ROOF LAYOUT + WINDOWS

PROJECT
PROPOSED TWO STOREY
REAR EXTENSION.
DRAWING TITLE
PROPOSED ELEVATIONS.
CLIENT
MR. A. A. CHOUDARY,
MRS. A. KOUSAR.
ADDRESS
9, BURY AND ROCHDALE OLD RD,
BURY, BL9 7TT.
SCALE
SCALE 1:50@A1
DATE
JAN 2023.
DRAWING No
FO 01235805/6.A

