


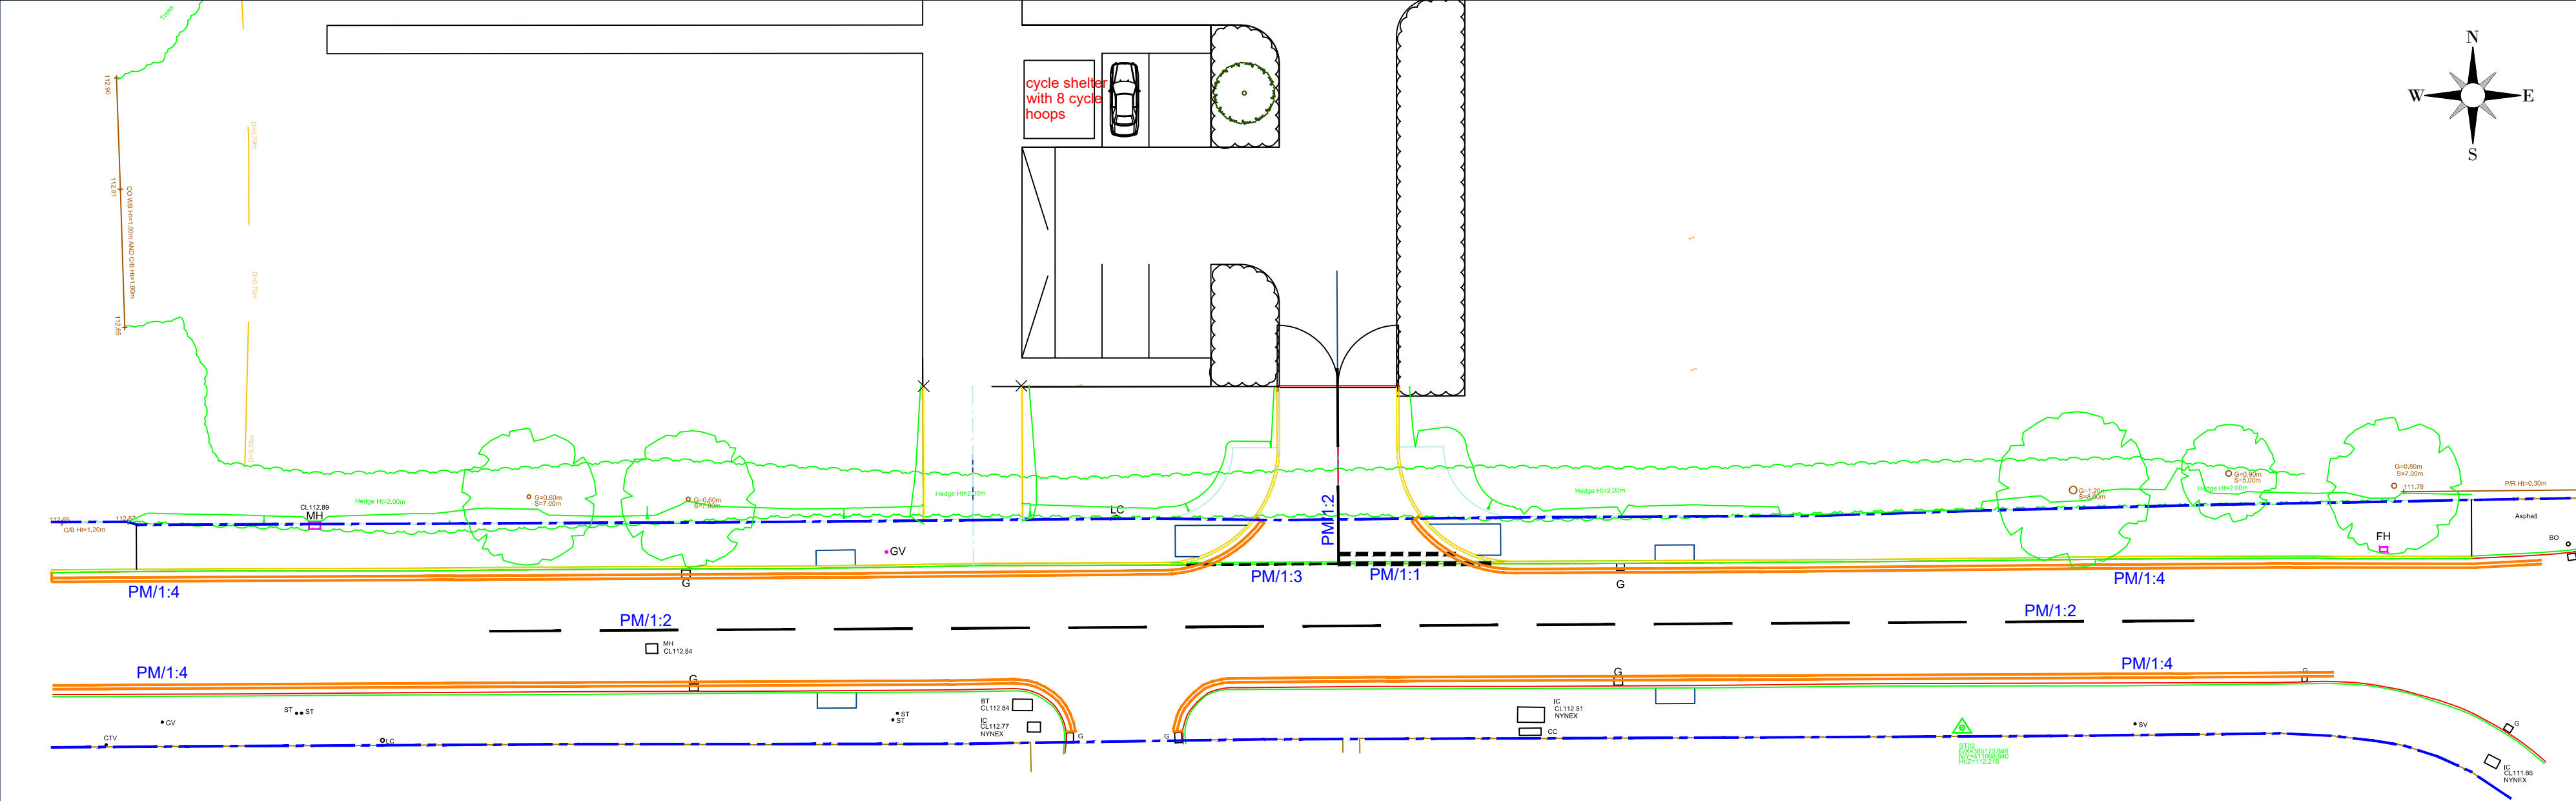

Series 1200 - Road Marking Key

- All road markings to comply with 'The Traffic Signs Regulations and General Directions 2016' as amended and the 'Traffic Signs Manual Chapter 5 - Road Markings'.
- All proposed road markings to tie-in to existing road marking layout.
- All existing road markings affected by scheme to be either removed or refreshed.
- Road marking materials shall only be applied to surfaces which are clean and dry.
- Road Markings shall be laid to a regular alignment, shall be free from raggedness at their edges and shall be uniform and free from streaks.

PROPOSED Road Markings								
Ref	Type	Colour	Diag. Number	TSRGD 2016 Schedule Ref:	Schedule Item No:	Length (mm)	Width (mm)	Spacing (mm)
PM/1:1	-----	WHITE	1003A	9, Part 6	3	600	200	300
PM/1:2	— — —	WHITE	1004	11, Part 4	2	4000	100	2000
PM/1:3	-----	WHITE	1009A	11, Part 4	8	600	100	300
PM/1:4	————	YELLOW	1018.1	7, Part 4	1	Continuous	100	N/A

Notes

Assumed Highway Boundary ————

(taken from <https://www.findmystreet.co.uk>)
LTP accept no liability for accuracy of 3rd party data and it should be checked by a licensed conveyancer prior to agreement.

Disclaimers:-

- This drawing is copyright and must not be copied in part or in whole unless agreed in writing by Local Transport Projects Ltd.
- Reference should be made to the project's drawing register to ensure the latest drawing is being referred to.
- All dimensions are to be checked by the contractor prior to commencement of work. Any discrepancy shall be reported immediately to Local Transport Projects Ltd.
- All work shall be carried out in accordance with local authority, statutory authority and health & safety requirements & regulations.
- This drawing is produced to be printed and read in colour. Reproduction in black and white may prevent correct interpretation of some aspects.
- Based on a topographical survey provided by the Client (2023).



There are no specific Risks or Hazards identified by the Designer which a Competent Contractor should not already be aware of. If the Contractor considers otherwise, he must bring the matter to the attention of the Principal Designer at the earliest opportunity and in the meantime must not undertake any operation pertaining to that matter.



HEALTH AND SAFETY INFORMATION

IN ADDITION TO THE HAZARDS/RISKS NORMALLY ASSOCIATED WITH THE TYPES OF WORK DETAILED ON THIS DRAWING, NOTE THE FOLLOWING:

- CONSTRUCTION:
- WORKS ADJACENT TO LIVE TRAFFIC
 - WORKS IN VICINITY OF LIVE SERVICES

- MAINTENANCE/CLEANING/OPERATION:
- WORKS ADJACENT TO LIVE TRAFFIC
 - WORKS IN VICINITY OF LIVE SERVICES

- DECOMMISSIONING/DEMOLITION:
- WORKS ADJACENT TO LIVE TRAFFIC
 - WORKS IN VICINITY OF LIVE SERVICES

DRAWING SUBJECT TO APPROVAL
FROM ALL RELEVANT AUTHORITIES -
DO NOT CONSTRUCT UNTIL
APPROVED

Client	Tilbury Douglas Construction Ltd	Title	Series 1200 Proposed Road Markings	Drawing number			Rev.	Date	By	Chk	Description		
				Revision			-	-	-	-	-		
				FS0911-LTP-ZZ-XX-D-H-0015			P1						
Project	Rochdale SEND West Starkey Street - School Access	Status	FOR APPROVAL	Drawn		Date							
				CW		07 09 23							
				Scale		Checked		Approved					
				1 : 250		KW		TK					