



ELEVATIONS OF LNG MOBILE SKIDDED HT43 STATION AND CONTROL ROOM WITH FENCING / BARRIERS

All dimensions to be verified on site. Figured dimensions to take precedent to those scaled. Any areas indicated on this drawing are for guidance only, no responsibility is taken for their accuracy.  
The drawing is the property of GP Planning Limited. Copyright is reserved by them and the drawing is issued on the condition that it is not copied, reproduced, retained or disclosed to any unauthorised person, either wholly or in part without the written consent in writing of GP Planning.  
© 2024 GP Planning Limited. All rights reserved.


NORTHERN ELEVATION

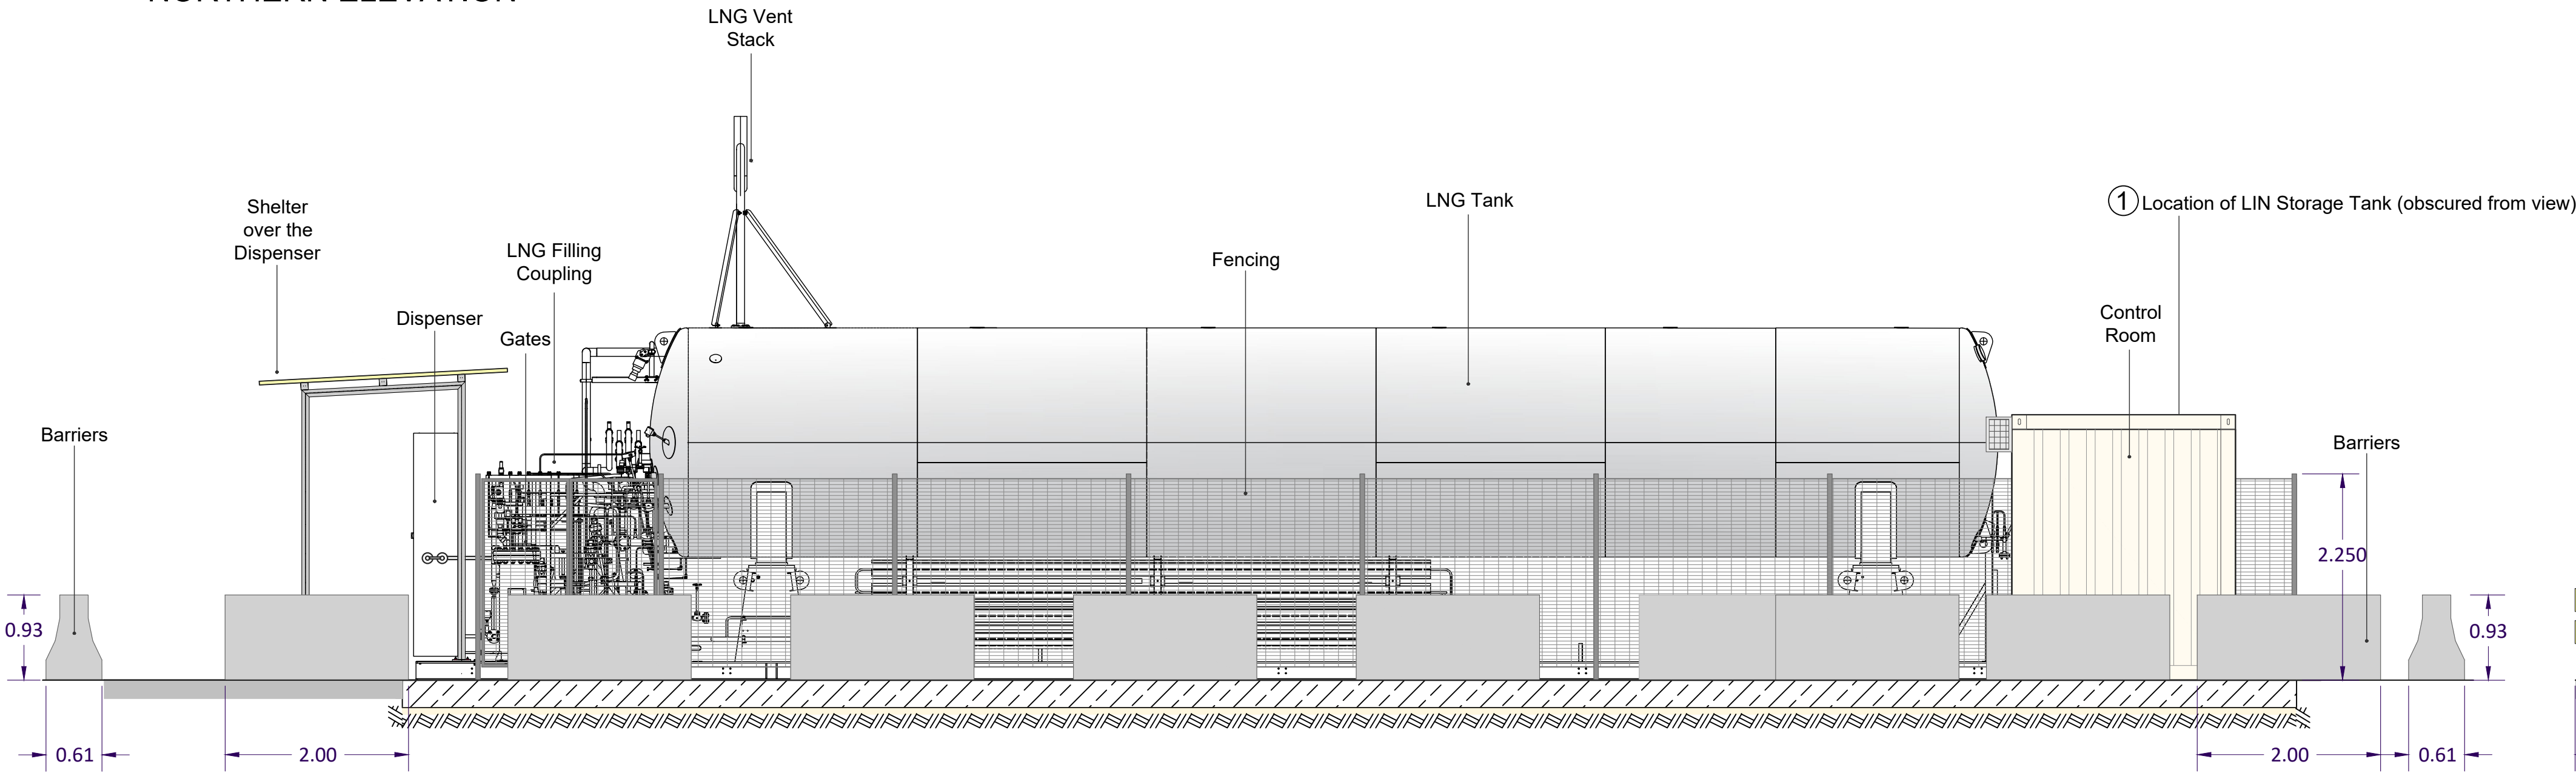


EASTERN ELEVATION

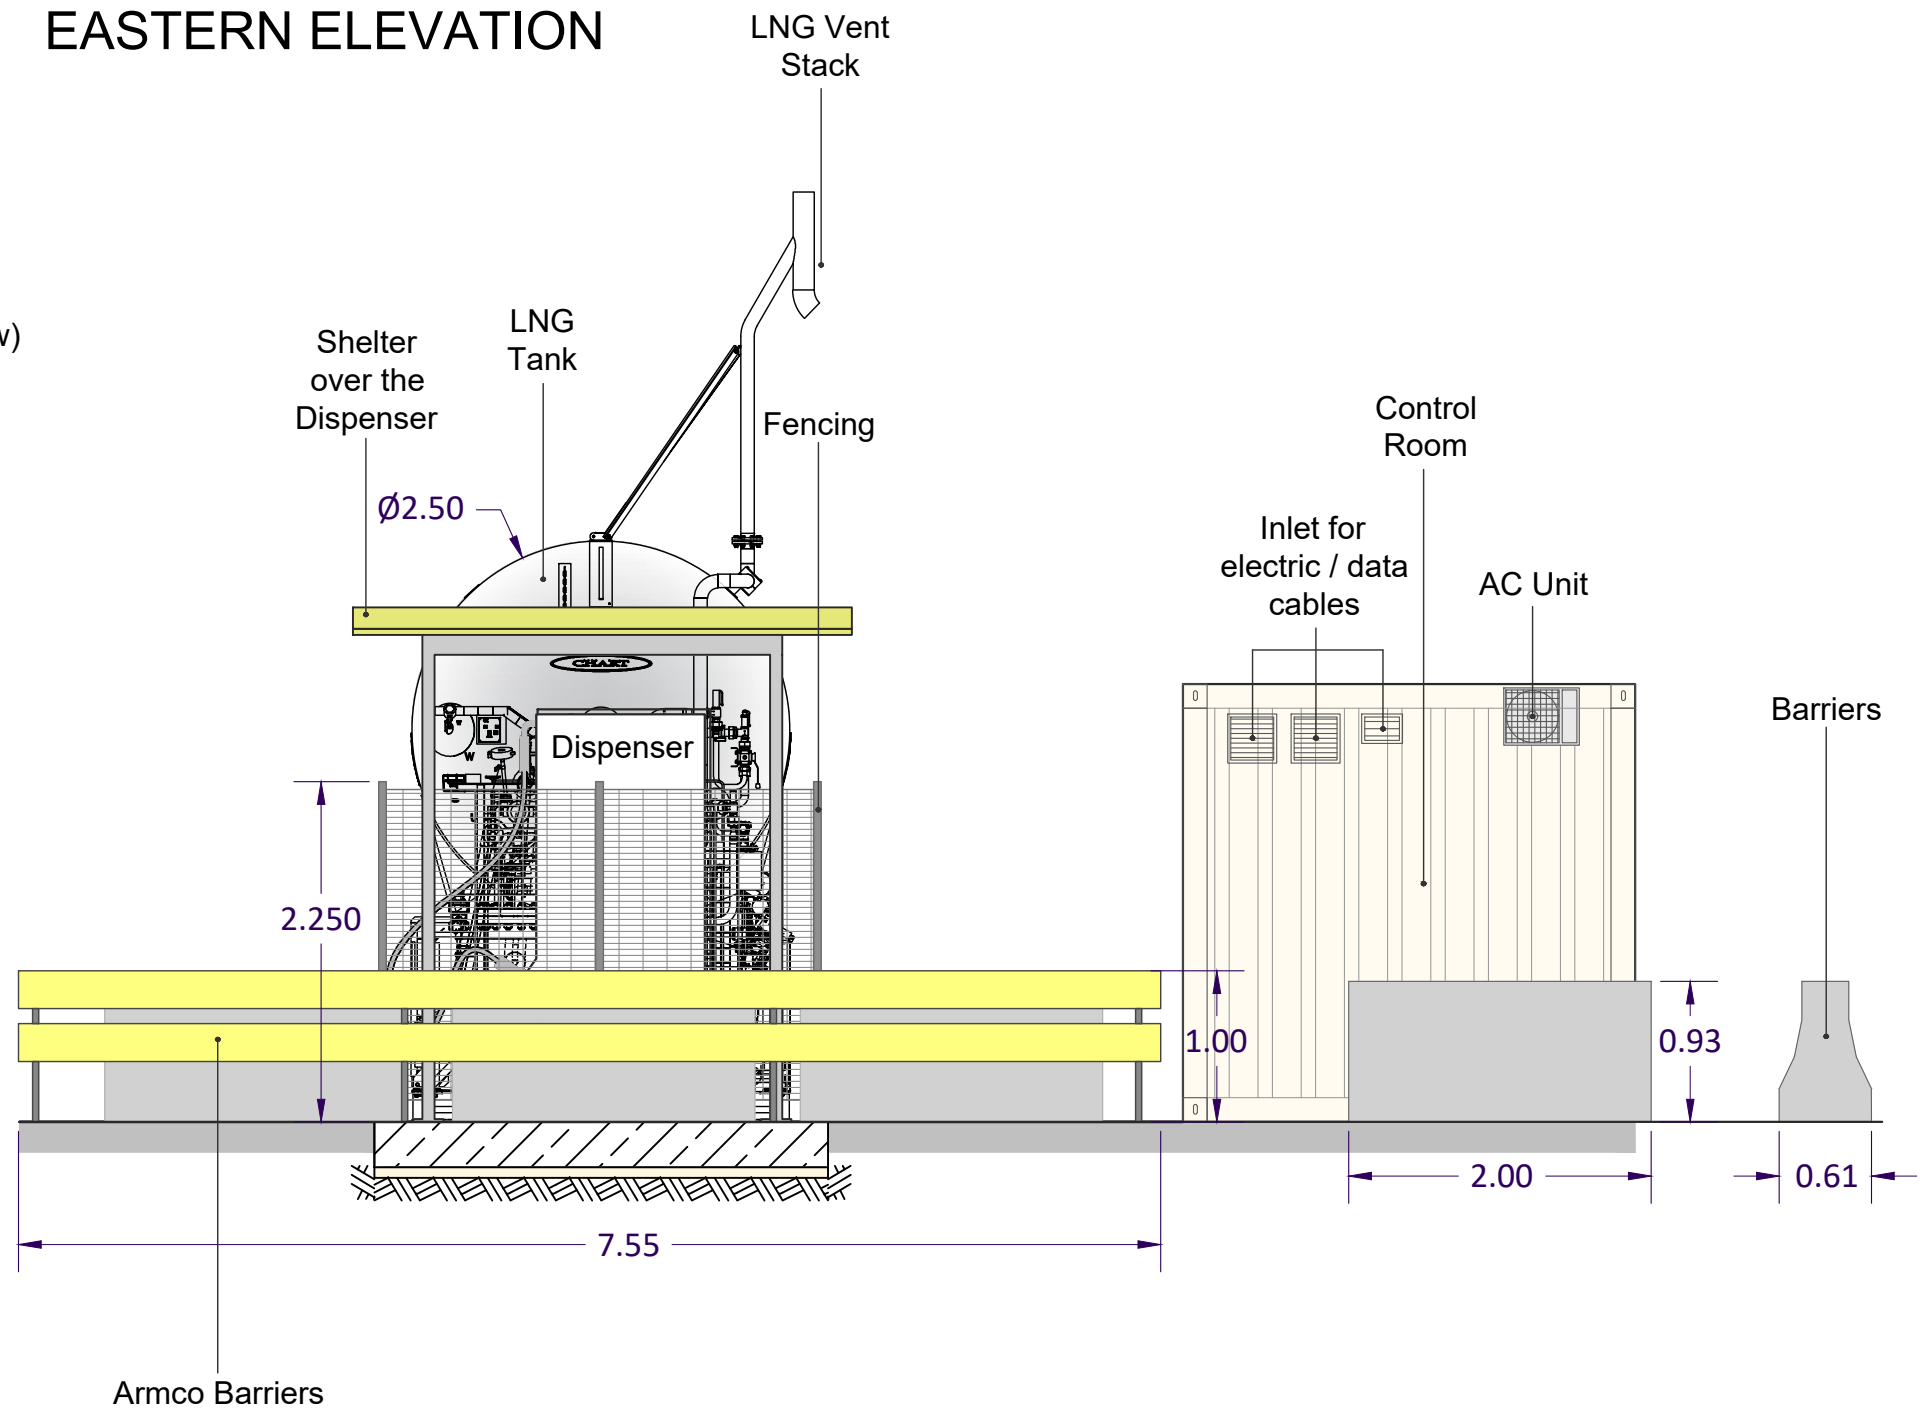


SOUTHERN ELEVATION

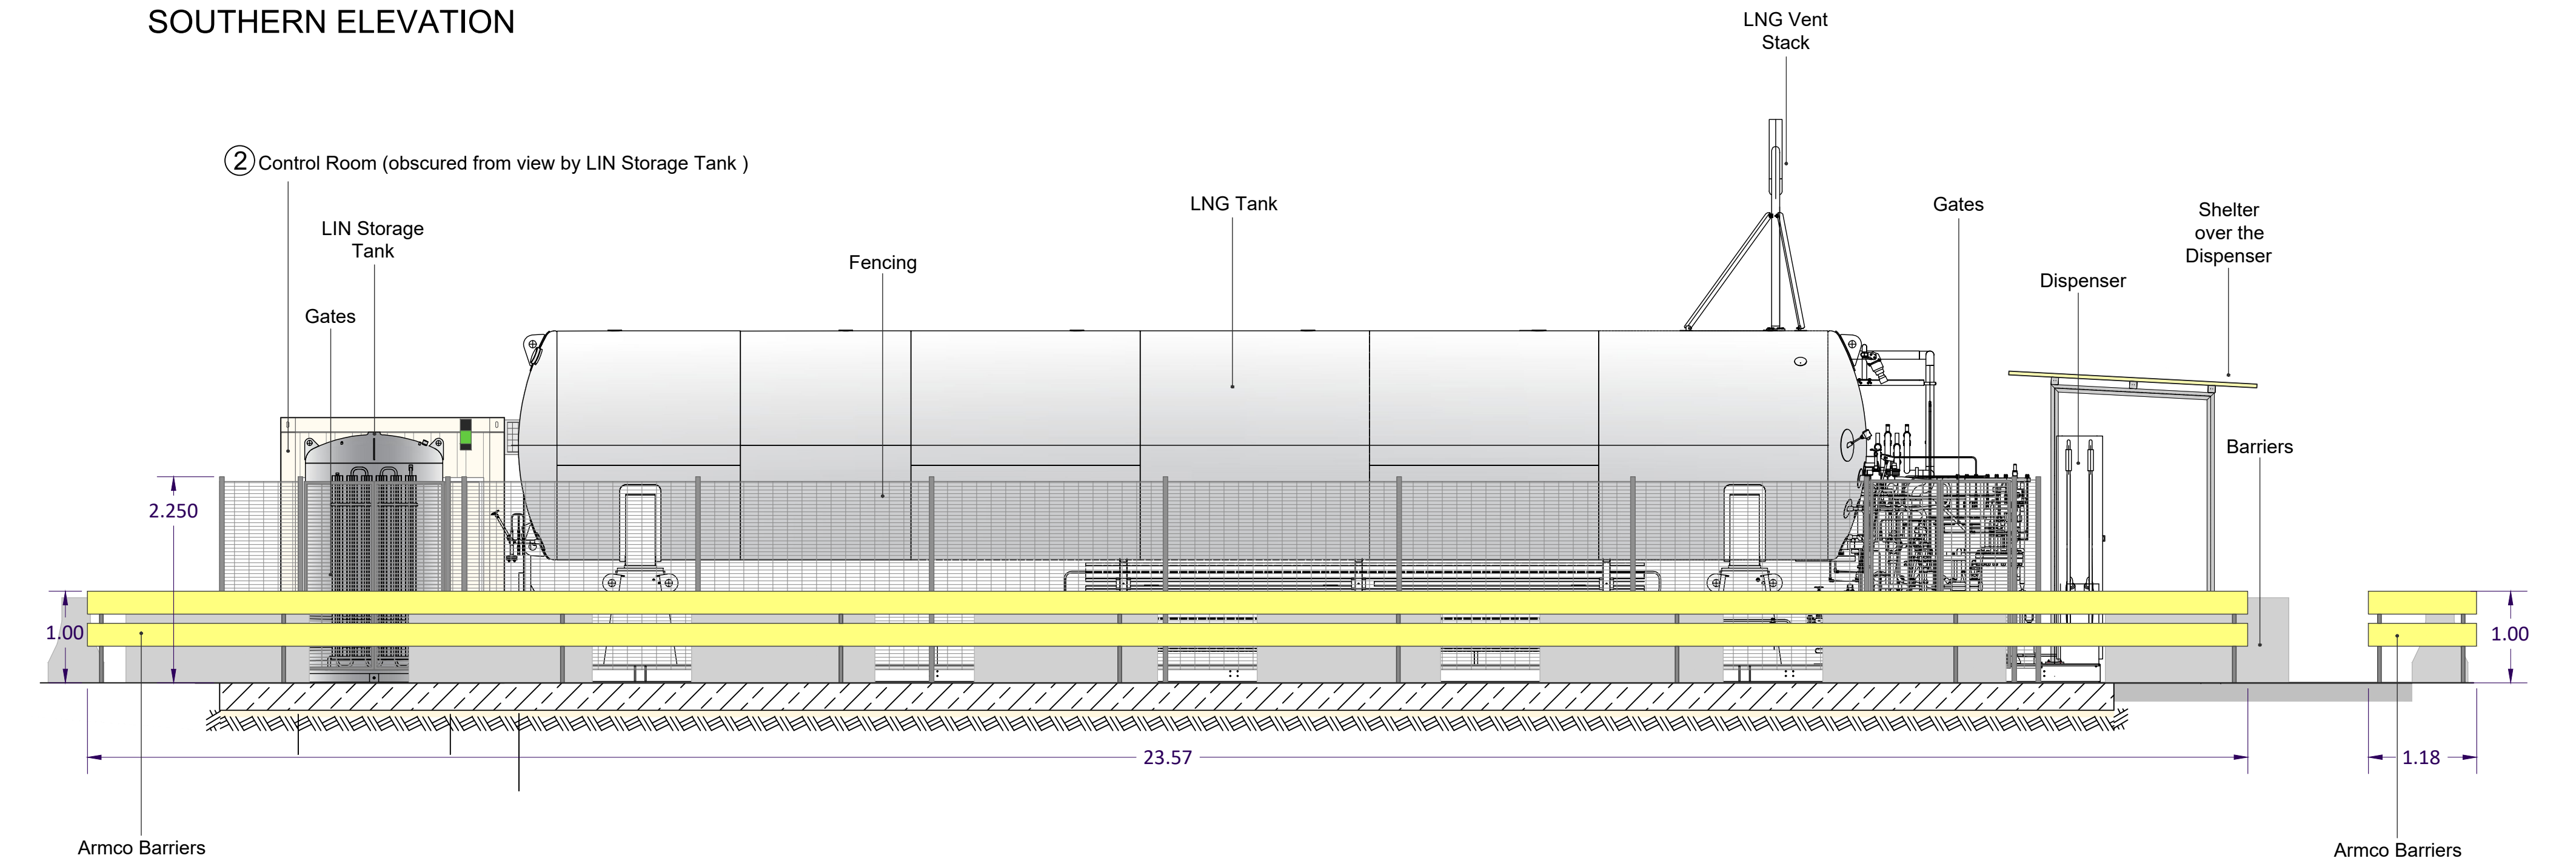


WESTERN ELEVATION

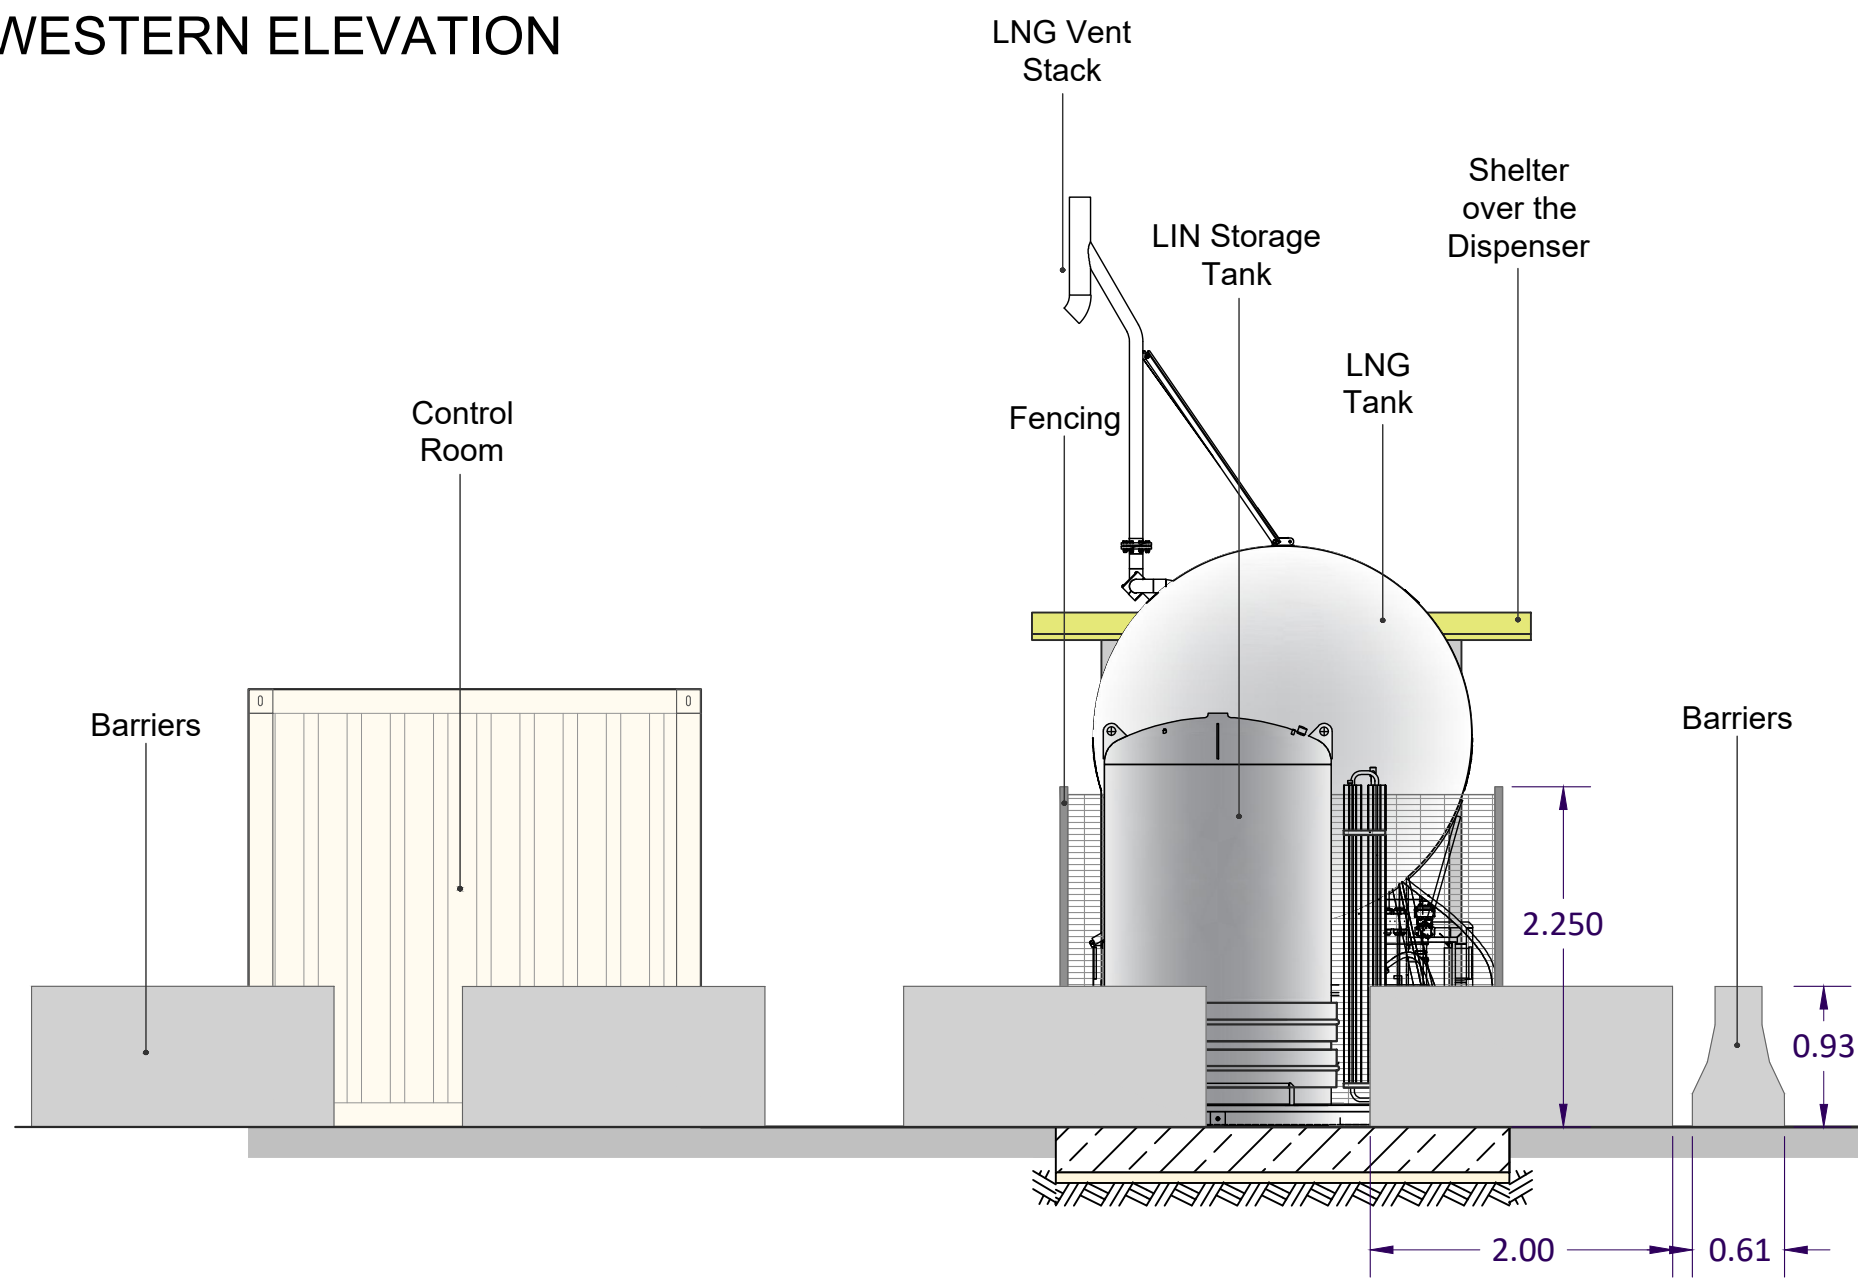

NORTHERN ELEVATION

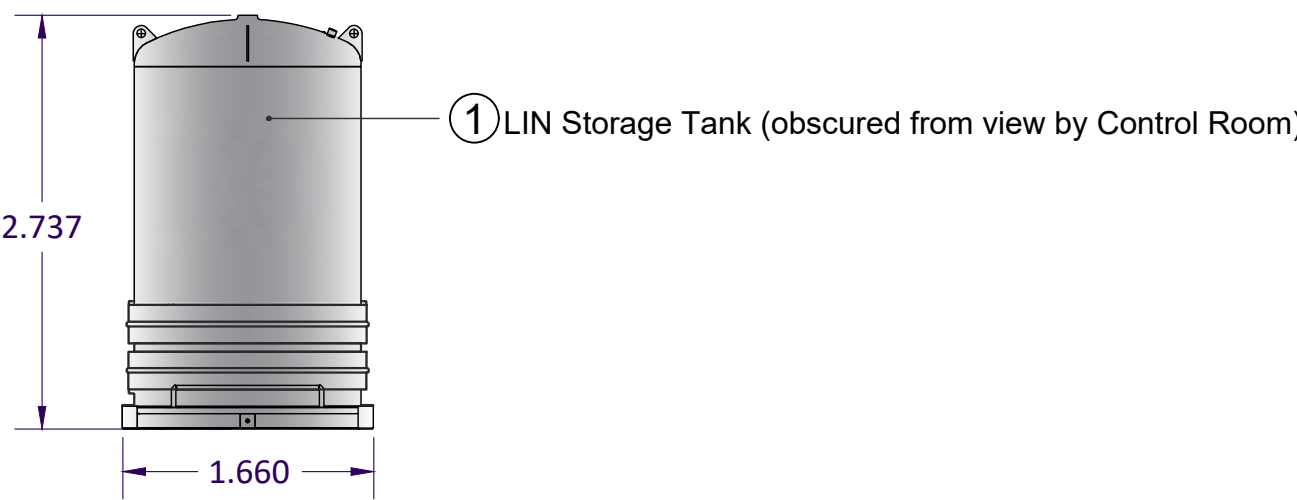

SOUTHERN ELEVATION

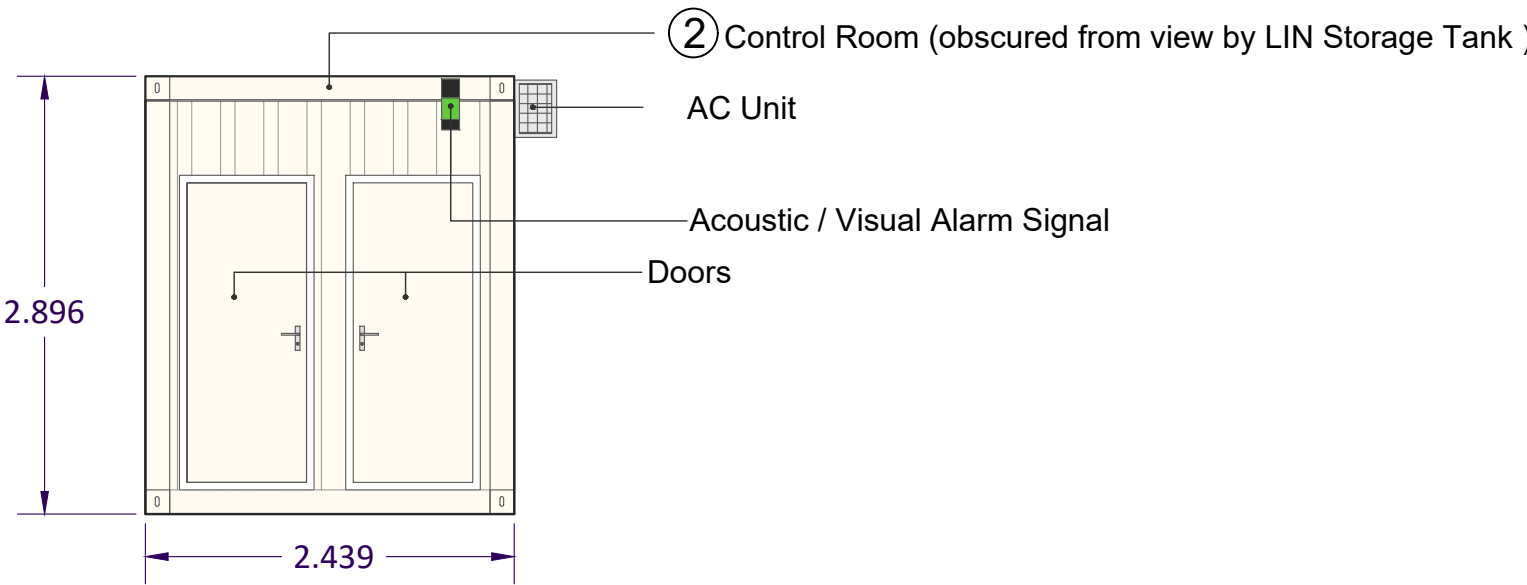

2 Northern elevation of LIN storage tank (1) & southern elevation of control room (2) added. KD 14/08/24

| Rev | Description | Initial | Date |
|-----|-------------|---------|------|
|-----|-------------|---------|------|

|                                                                                       |   |
|---------------------------------------------------------------------------------------|---|
|  | <b>Planning Consultants</b><br>T: 01604 771123 E: info@gpplanning.co.uk W: www.gpplanning.co.uk<br>16 Con Environmental Innovation Centre, Eastern Way,<br>Daventry, Northamptonshire, NN11 0QB<br>Registered in England No. 6019669 |
|---------------------------------------------------------------------------------------|---|

|        |   |
|--------|---|
| TITLE: | Proposed HGV (LNG) Fuelling Station at Touchet Hall Road, Middleton, Manchester<br>Elevations of LNG Skidded HT43 Station & Control Room |
|--------|---|


|         |                |
|---------|----------------|
| CLIENT: | VIGO BIOENERGY |
|---------|----------------|

Ordnance Survey Licence: Reproduction from the Ordnance Survey Map with sanction of the Controller of Her Majesty's Stationary Office © Crown Copyright, Licence number 100036901. For identification purposes only.

|           |    |             |    |
|-----------|----|-------------|----|
| DRAWN BY: | KD | CHECKED BY: | MD |
|-----------|----|-------------|----|

|              |                           |          |   |
|--------------|---------------------------|----------|---|
| DRAWING NO.: | GPP/VB/MID/24/04 (2 of 2) | REV NO.: | 2 |
|--------------|---------------------------|----------|---|

|        |             |       |             |
|--------|-------------|-------|-------------|
| SCALE: | 1: 50 at A1 | DATE: | 24 May 2024 |
|--------|-------------|-------|-------------|
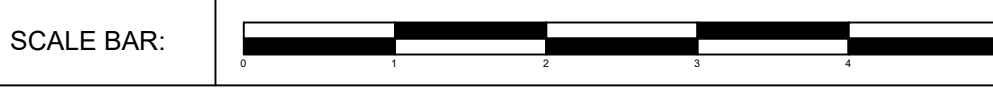
|            |                                                                                       |
|------------|---------------------------------------------------------------------------------------|
| SCALE BAR: |  |
|------------|---------------------------------------------------------------------------------------|

ORIGINAL A1 SIZE SHEET