


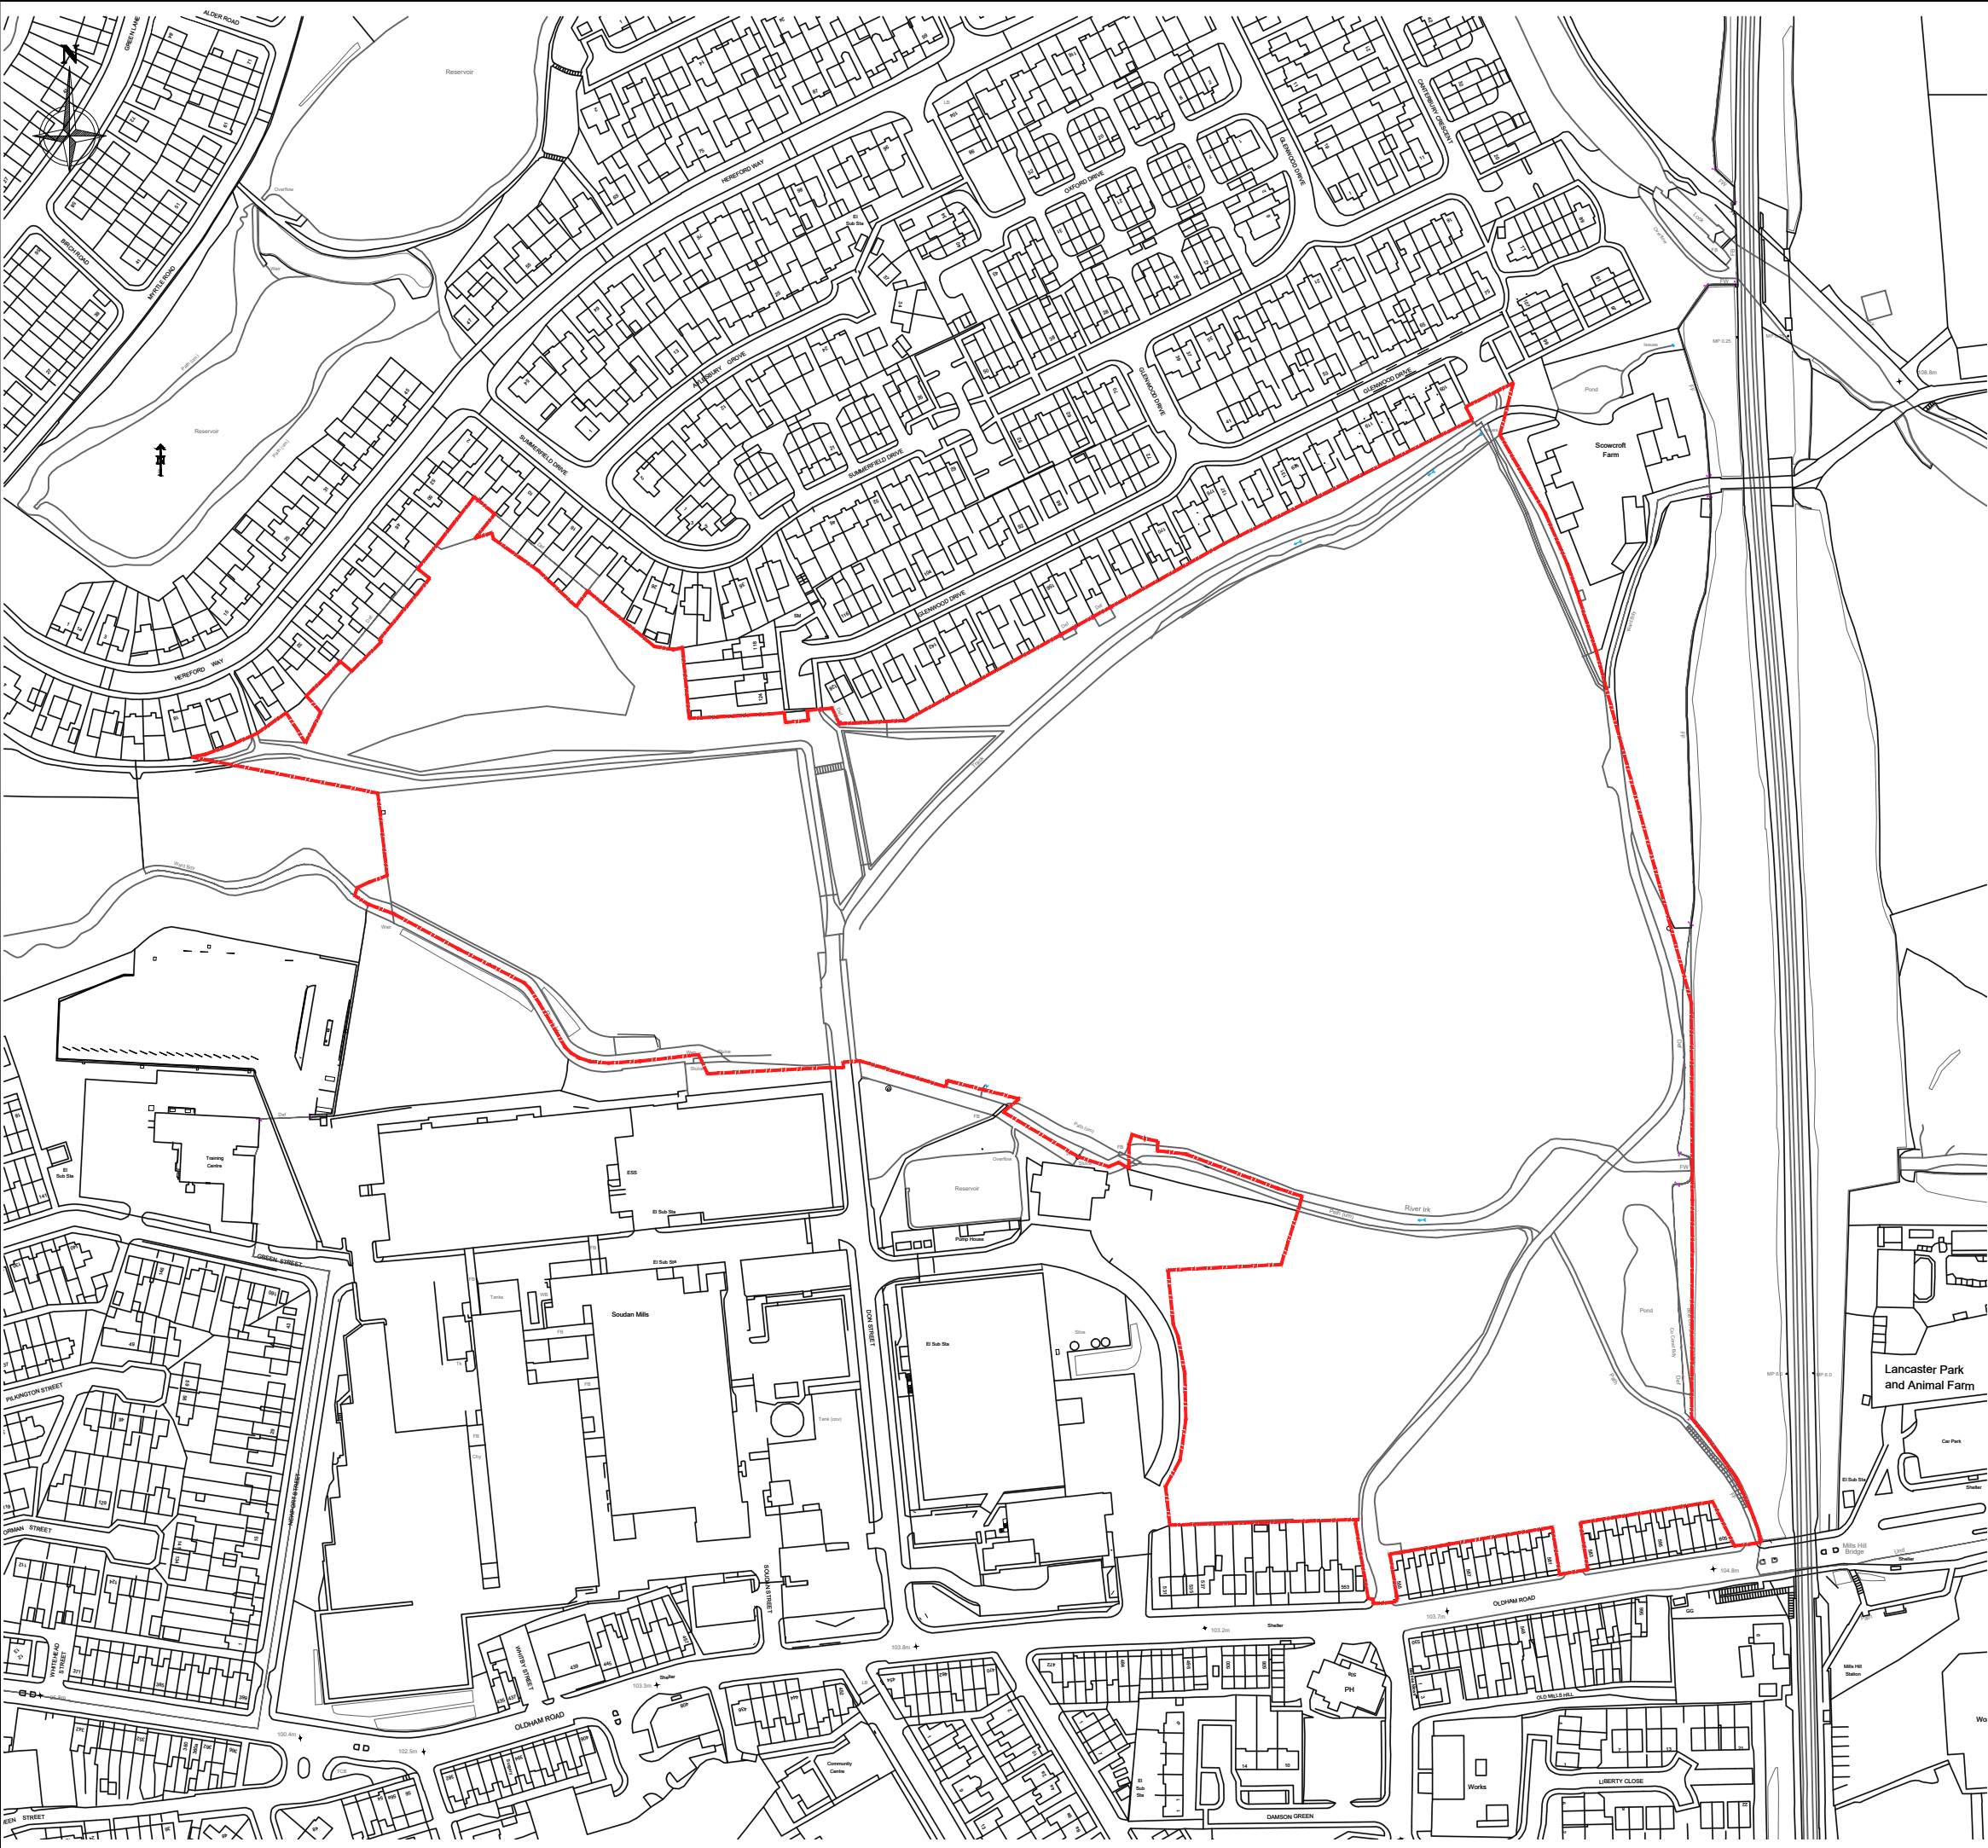

Revision	Date	Amendment	Initials

Development	Don Street		
Location	MIDDLETON		
Marketing Name			
Drawing Title	Site Location Plan		
Drawing Number	KH/DS/SLP/01		
Revision	Scale @ A3	1:2500	
Drawn By	KH	Date Started	29.10.21
Checked by		Date Checked	29.10.21

1st Floor, 103 Dalton Avenue, Birchwood Park,
Warrington WA3 6YE
T: 01925 363108 W: www.kellenhomes.com

K

H

KELLEN

HOMES