



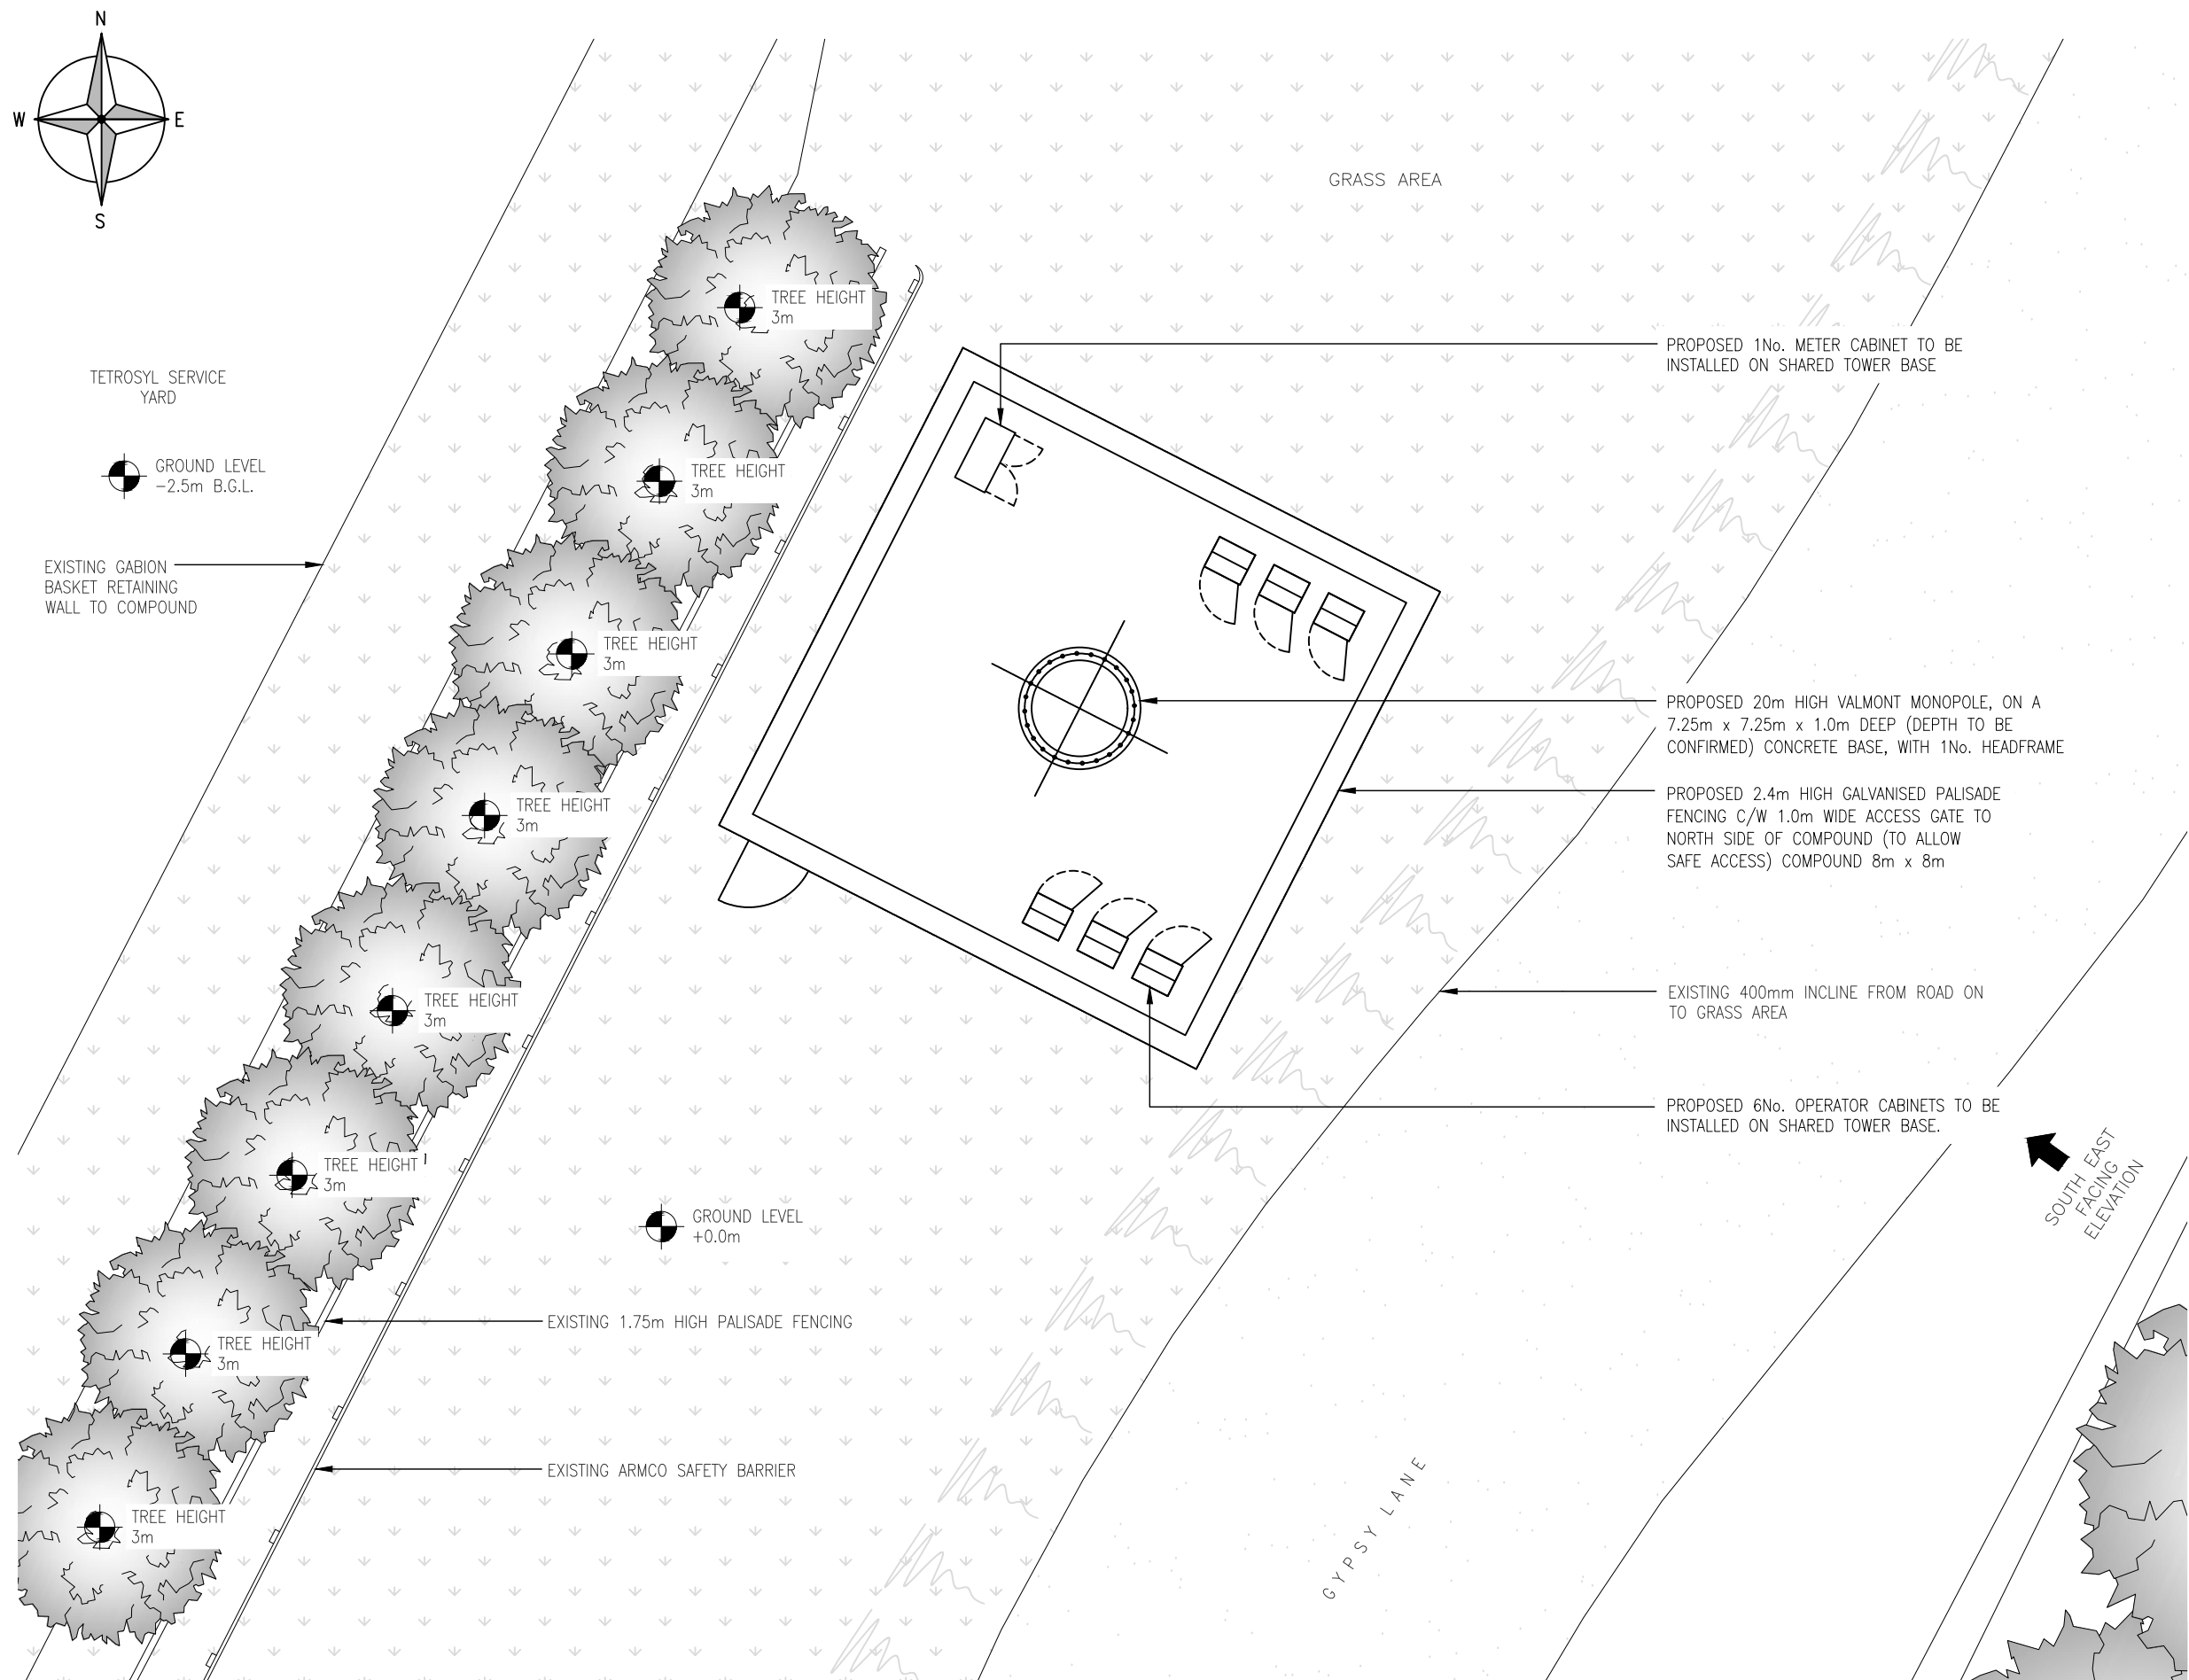

PROPOSED SITE LAYOUT
(SCALE 1:100)

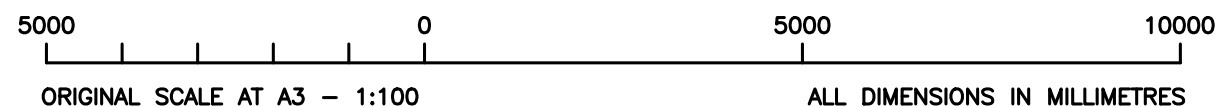

NOTES:

B	PROPOSED STRUCTURE AMEND	MRM	JEM	06.06.24
A	INITIAL ISSUE	MRM	JEM	12.12.23
REV.	MODIFICATION	BY	CHK.	DATE



ICON TOWER REFERENCE No.:
GBR-RCH0003

OPERATOR 2 REFERENCE No.:
—

OPERATOR 3 REFERENCE No.:
—

SITE NAME AND ADDRESS:
TETROSYL
MALTINGS LANE
CASTLETON, ROCHDALE,
OL11 3DT

DRAWING TITLE:
PROPOSED SITE LAYOUT

PURPOSE OF ISSUE:
PLANNING

DRAWING NUMBER:
201

SURVEYED BY: JEM	ORIGINAL SIZE: A3	ISSUE: B
DRAWN: MRM	DATE: 12.12.23	CHECKED: JEM
	DATE: 12.12.23	