
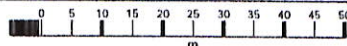


Location Plan

1

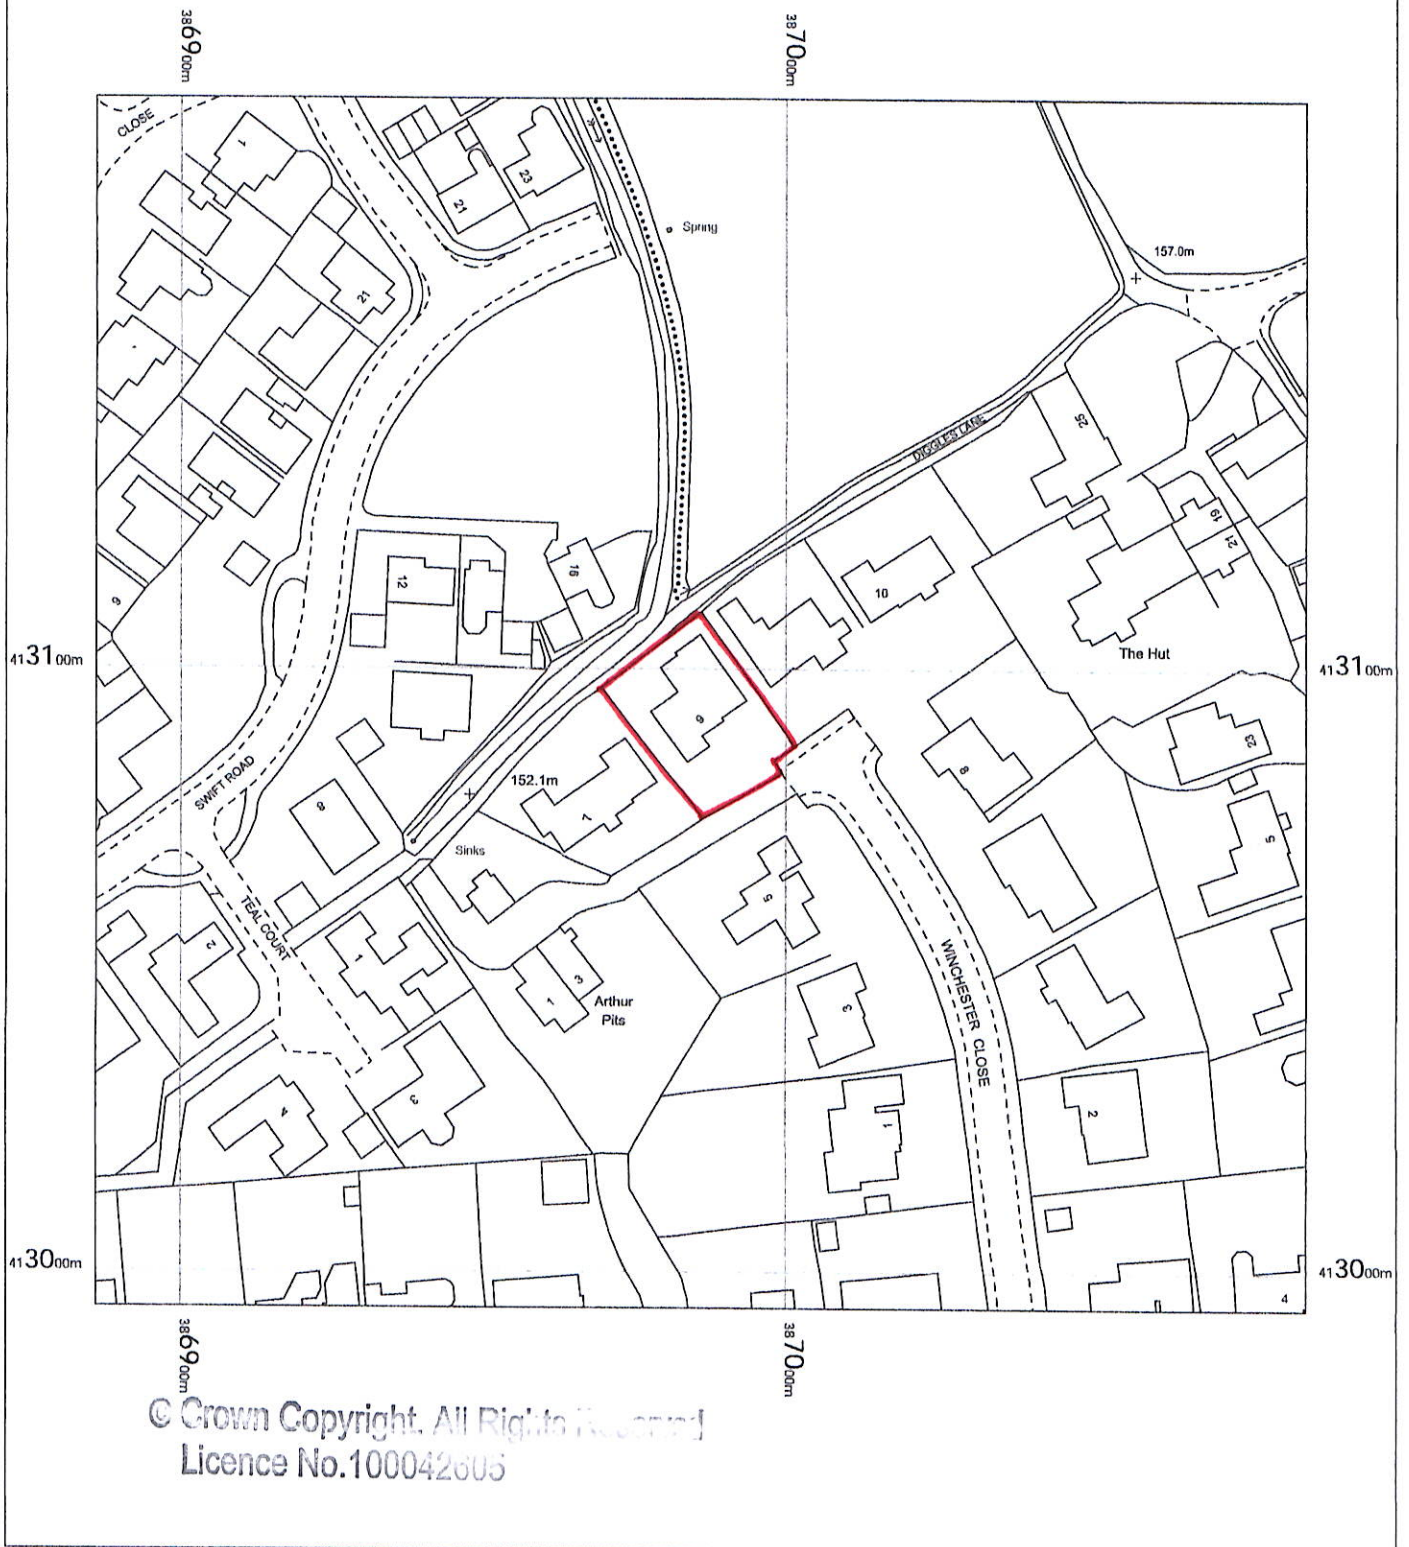

9 Winchester Close
Bamford
Rochdale
OL11 5NE

OS MasterMap 1250/2500/10000 scale
Tuesday, March 21, 2023, ID: MDP-01093707
www.malcolmhughes.co.uk

1:1250 scale print at A4, Centre: 386986 E, 413094 N

©Crown Copyright Ordnance Survey. Licence no. 100019980



**MALCOLM
HUGHES**
CHARTERED
LAND SURVEYORS