



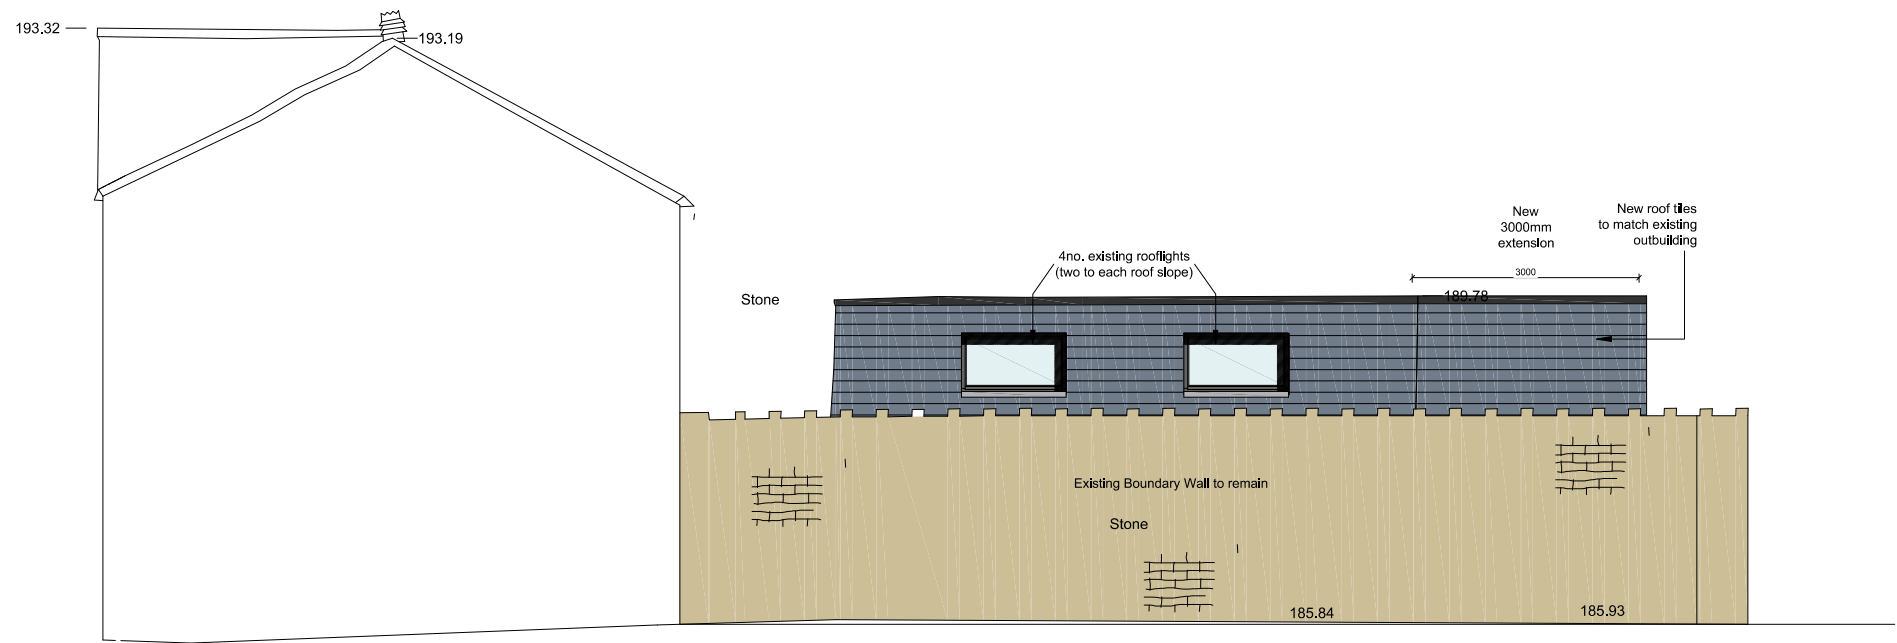

Side Elevation

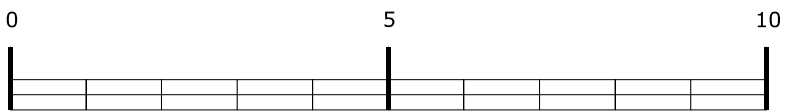

1-100 Scale Bar (metres)

C	22/02/24	Proposed Side Elevation added	GG	--
B	09/02/24	Window fenestration amended. Notes added & timber window color altered. Existing openings to Kitchen reinstated.	GG	--
A	06/10/23	Floor levels amended. Windows spec amended to timber. Rainwater goods spec amended to aluminium. Vents to be cast iron. External walls are not to be cleaned	YQ	GG
REV	DATE	AMENDMENT	BY	CHKD

HNA architects
Architecture | Planning | Design

PROJECT:	Syke House Farm, Syke Road, Rochdale			
CLIENT:	Mr J Bullock			
DRAWING:	Proposed elevations			
DRAWN BY:	YQ	CHECKED BY:	MB	CREATED: Feb 23 SCALE: 1:100 @ A3
STATUS:	Planning		DRAWING No: 1423-P-201	REVISION: C

DO NOT SCALE.
COPYRIGHT REMAINS WITH HNA ARCHITECTS LTD.

TEMPLE WORKS, TEMPLE STREET, OLDHAM, OL13NJ
TEL: 0161 688 1820
E-MAIL: info@hna-architects.co.uk

RIBA
Chartered Practice