


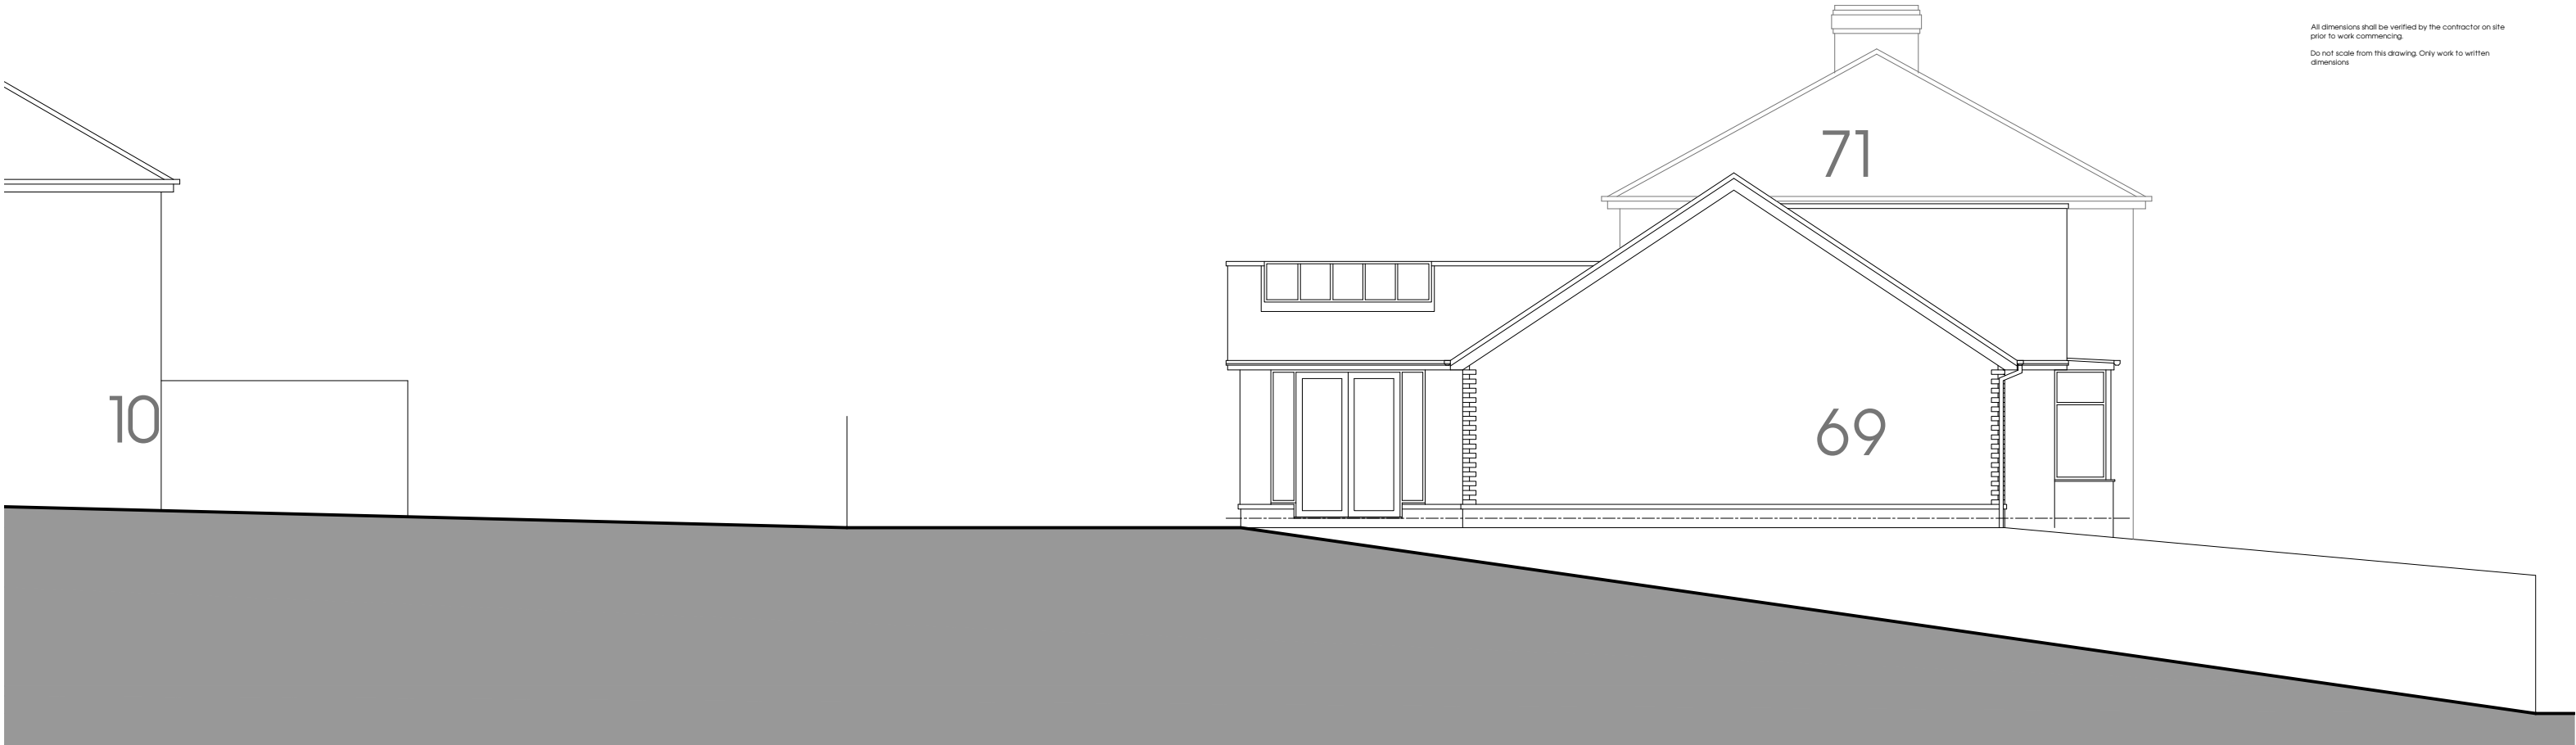

All dimensions shall be verified by the contractor on site prior to work commencing.
Do not scale from this drawing. Only work to written dimensions

existing site section
Scale: 1:100



existing street scene
Scale: 1:100

proposed first floor extension 69 lake bank, littleborough

SUBJECT
street scene elevations

PLANNING

DRAWN dph

DATE june 2023

SCALE 1:100 @ A3

DWG No.

PD05