
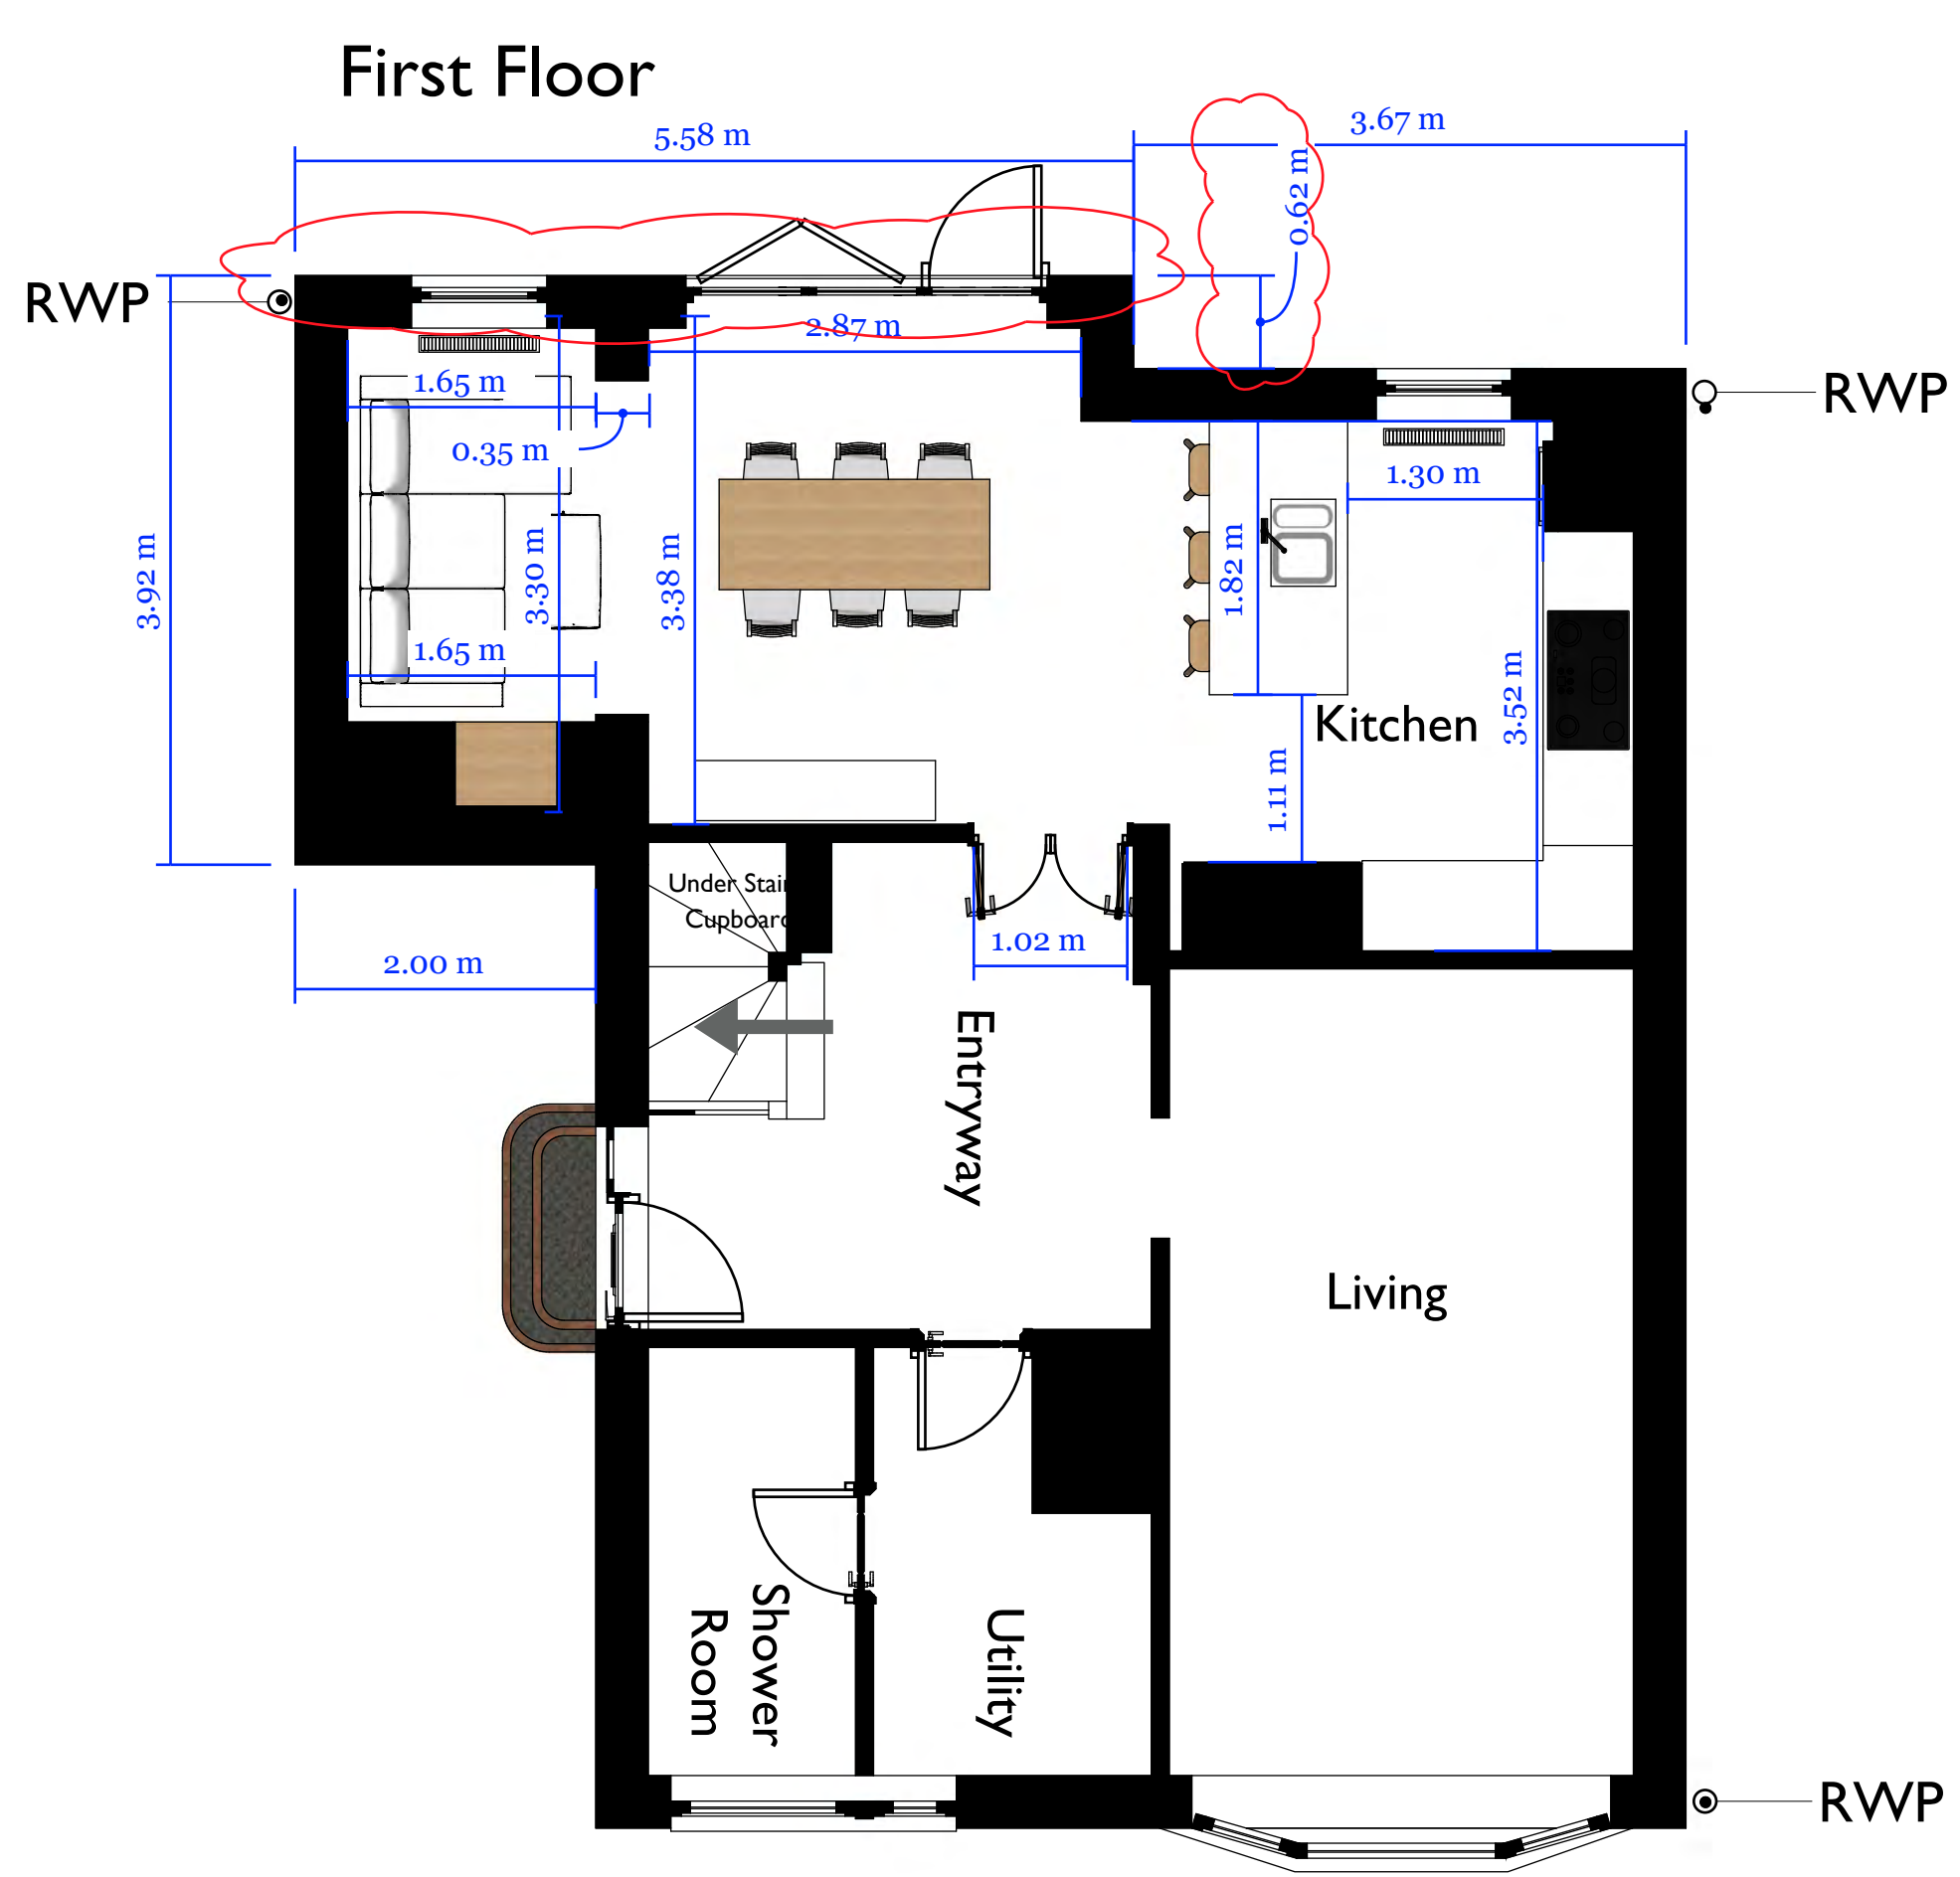
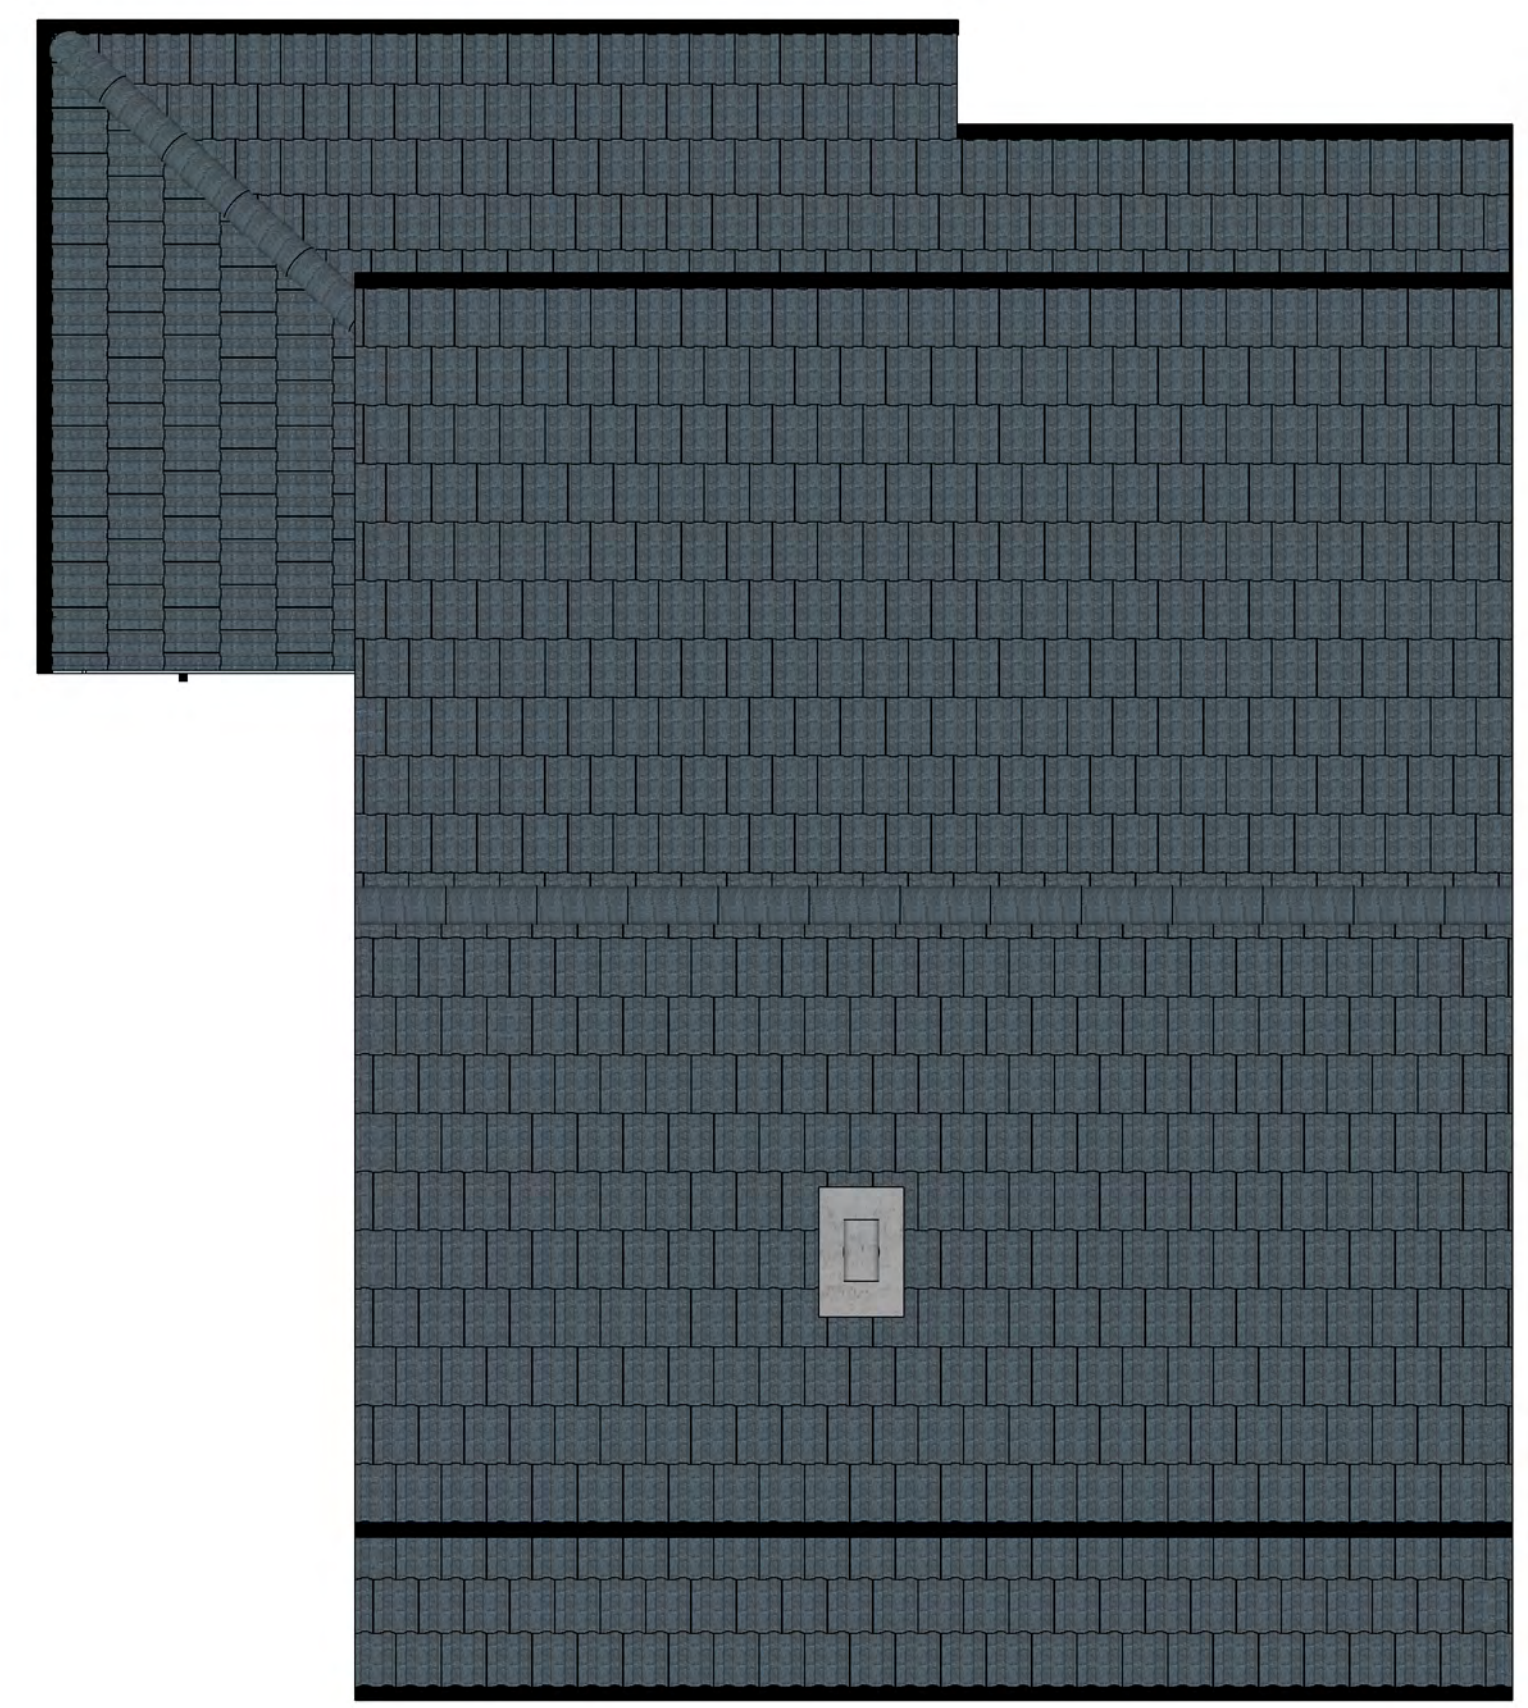


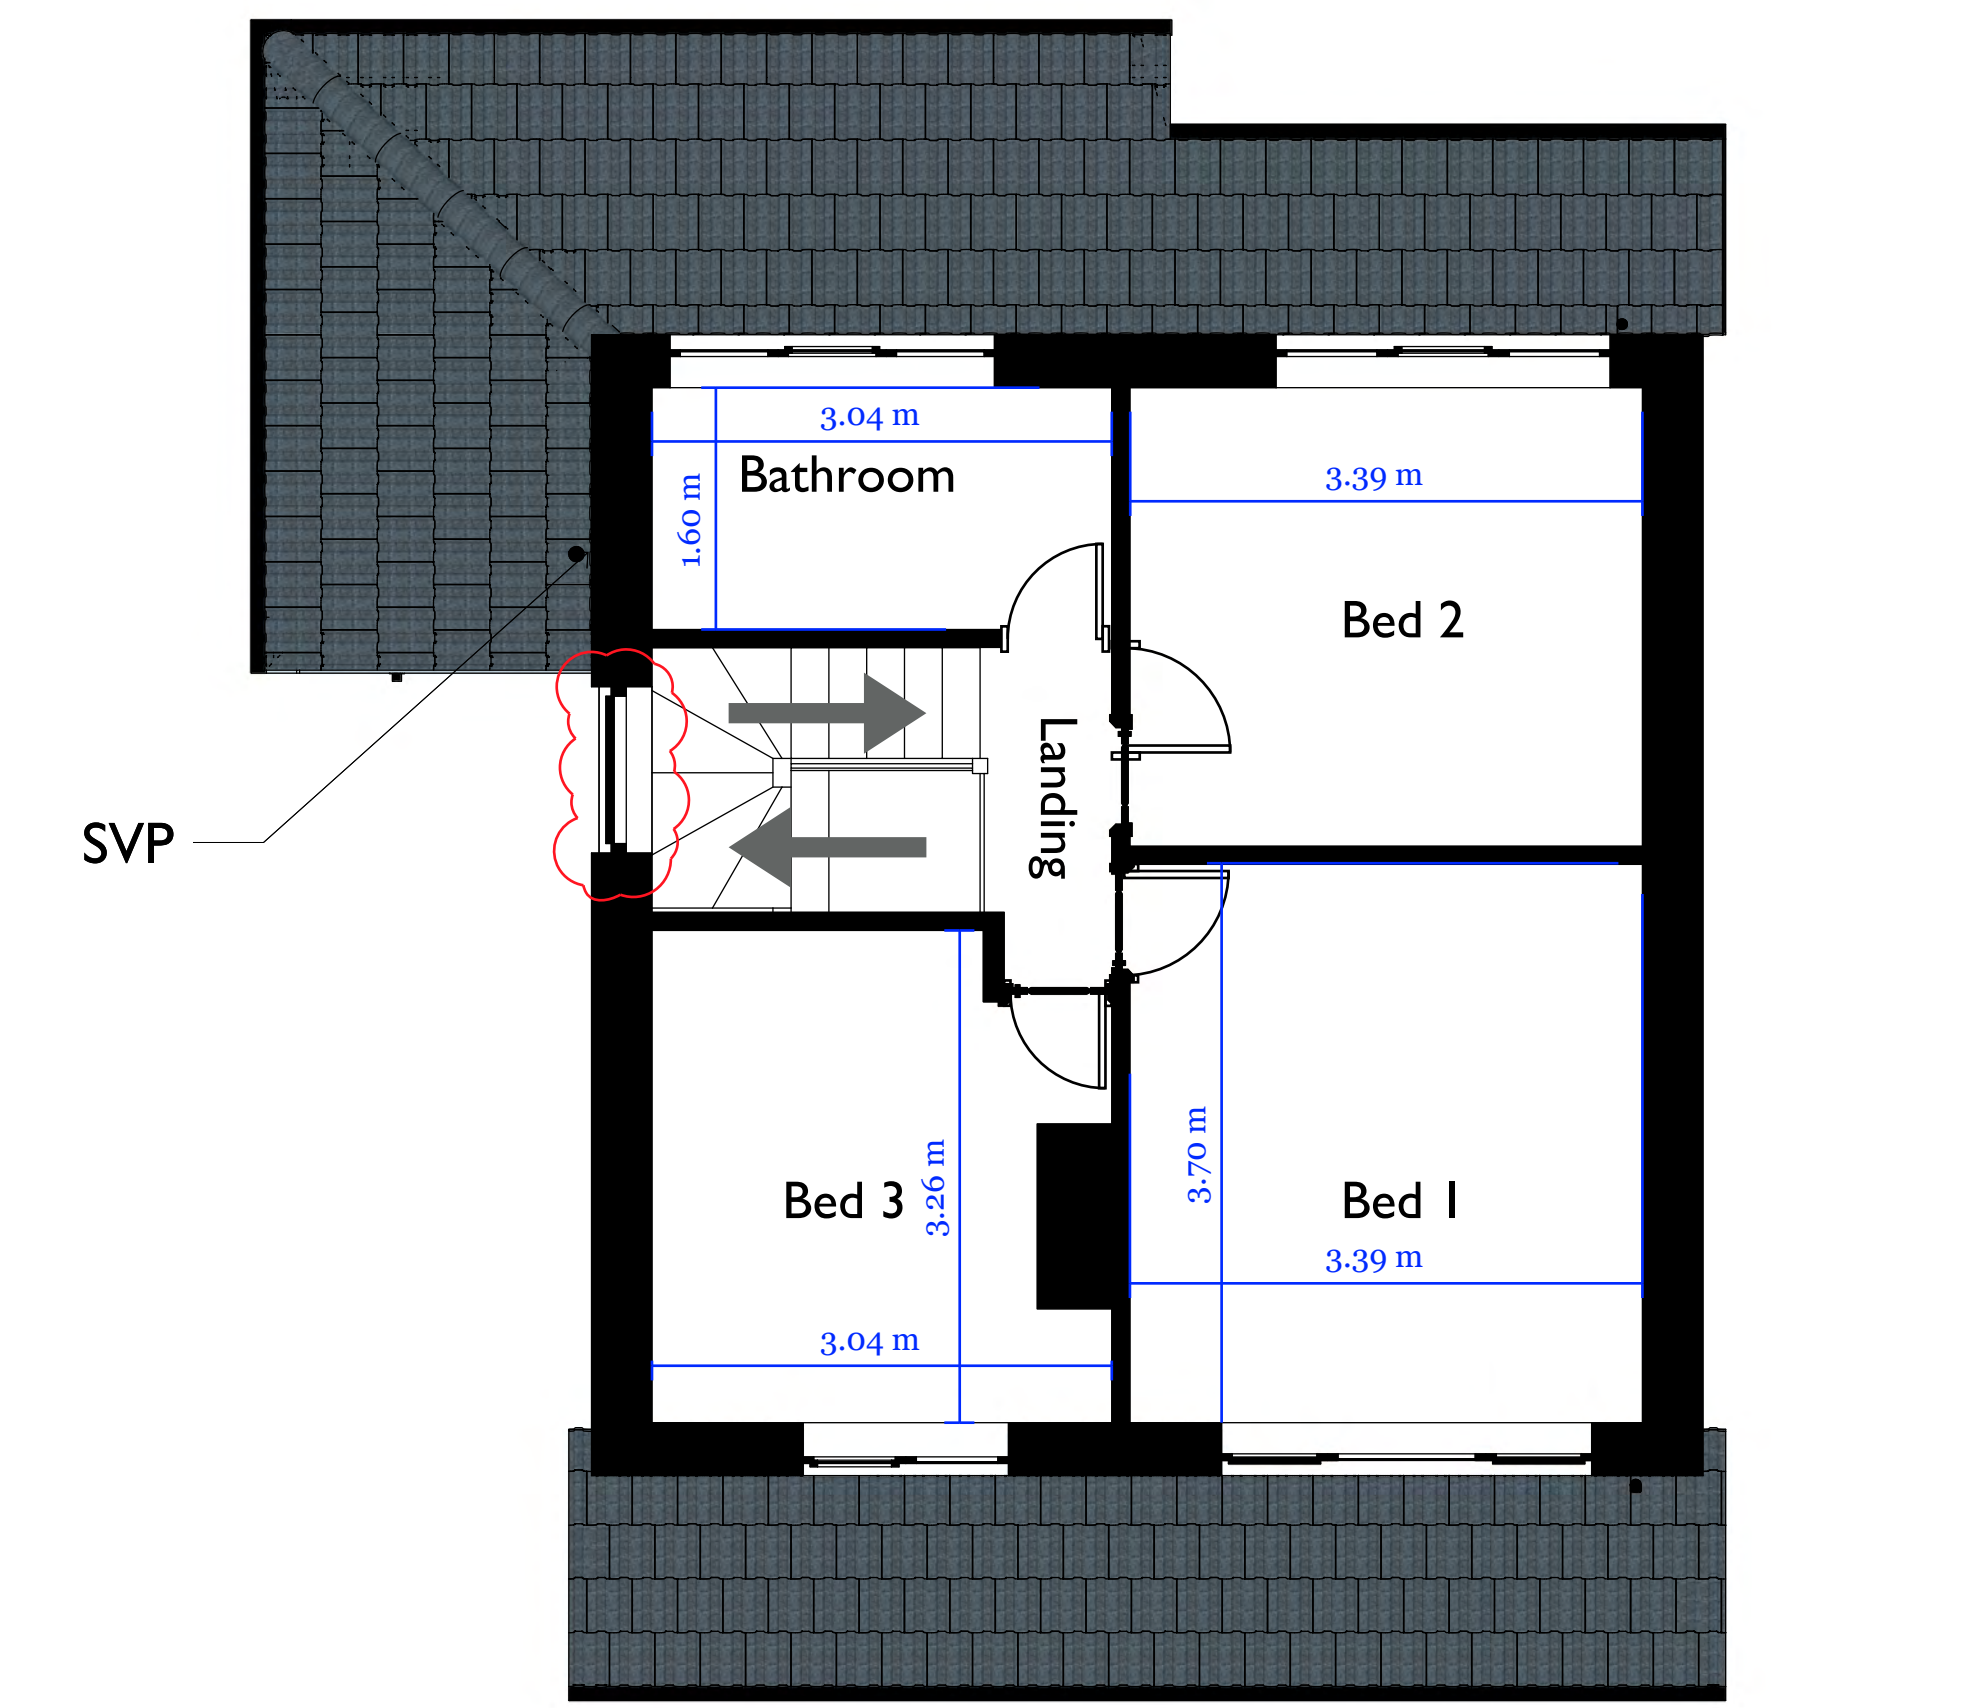

Roof

Ground Floor

DRAWING PRODUCED FOR  
PLANNING PURPOSES ONLY.

DO NOT SCALE FROM THIS  
DRAWING

| Rev | Date       | Description                                           |
|-----|------------|-------------------------------------------------------|
| -   | 23.04.2025 | First Issue                                           |
| A   | 09.05.2025 | 1st floor section lowered to capture mid-landing      |
| B   | 01.07.2025 | Rear Wall moved 80mm onto existing external wall line |



**15 Springside View**  
**Bury, BL8 4LU**  
**Tel: 07989 567869**

Company No. 13615864

hello@homeorganise.me

<https://www.homeorganise.me>

**CLIENT**  
Mr. & Mrs. Horne

**PROJECT**  
Hibson Avenue  
Norden, Rochdale OL12 7RU

**DRAWING TITLE:**  
Proposed Building Plans

**DRAWING NUMBER:** 0023/01\_06  
**REV:** B

**DATE:** 01/07/2025  
**Scale @ A1** 1:50

