




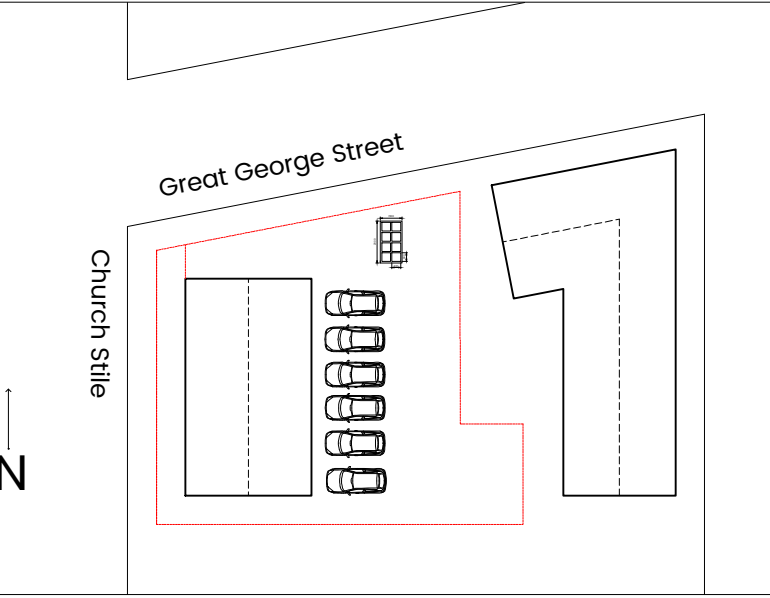


N

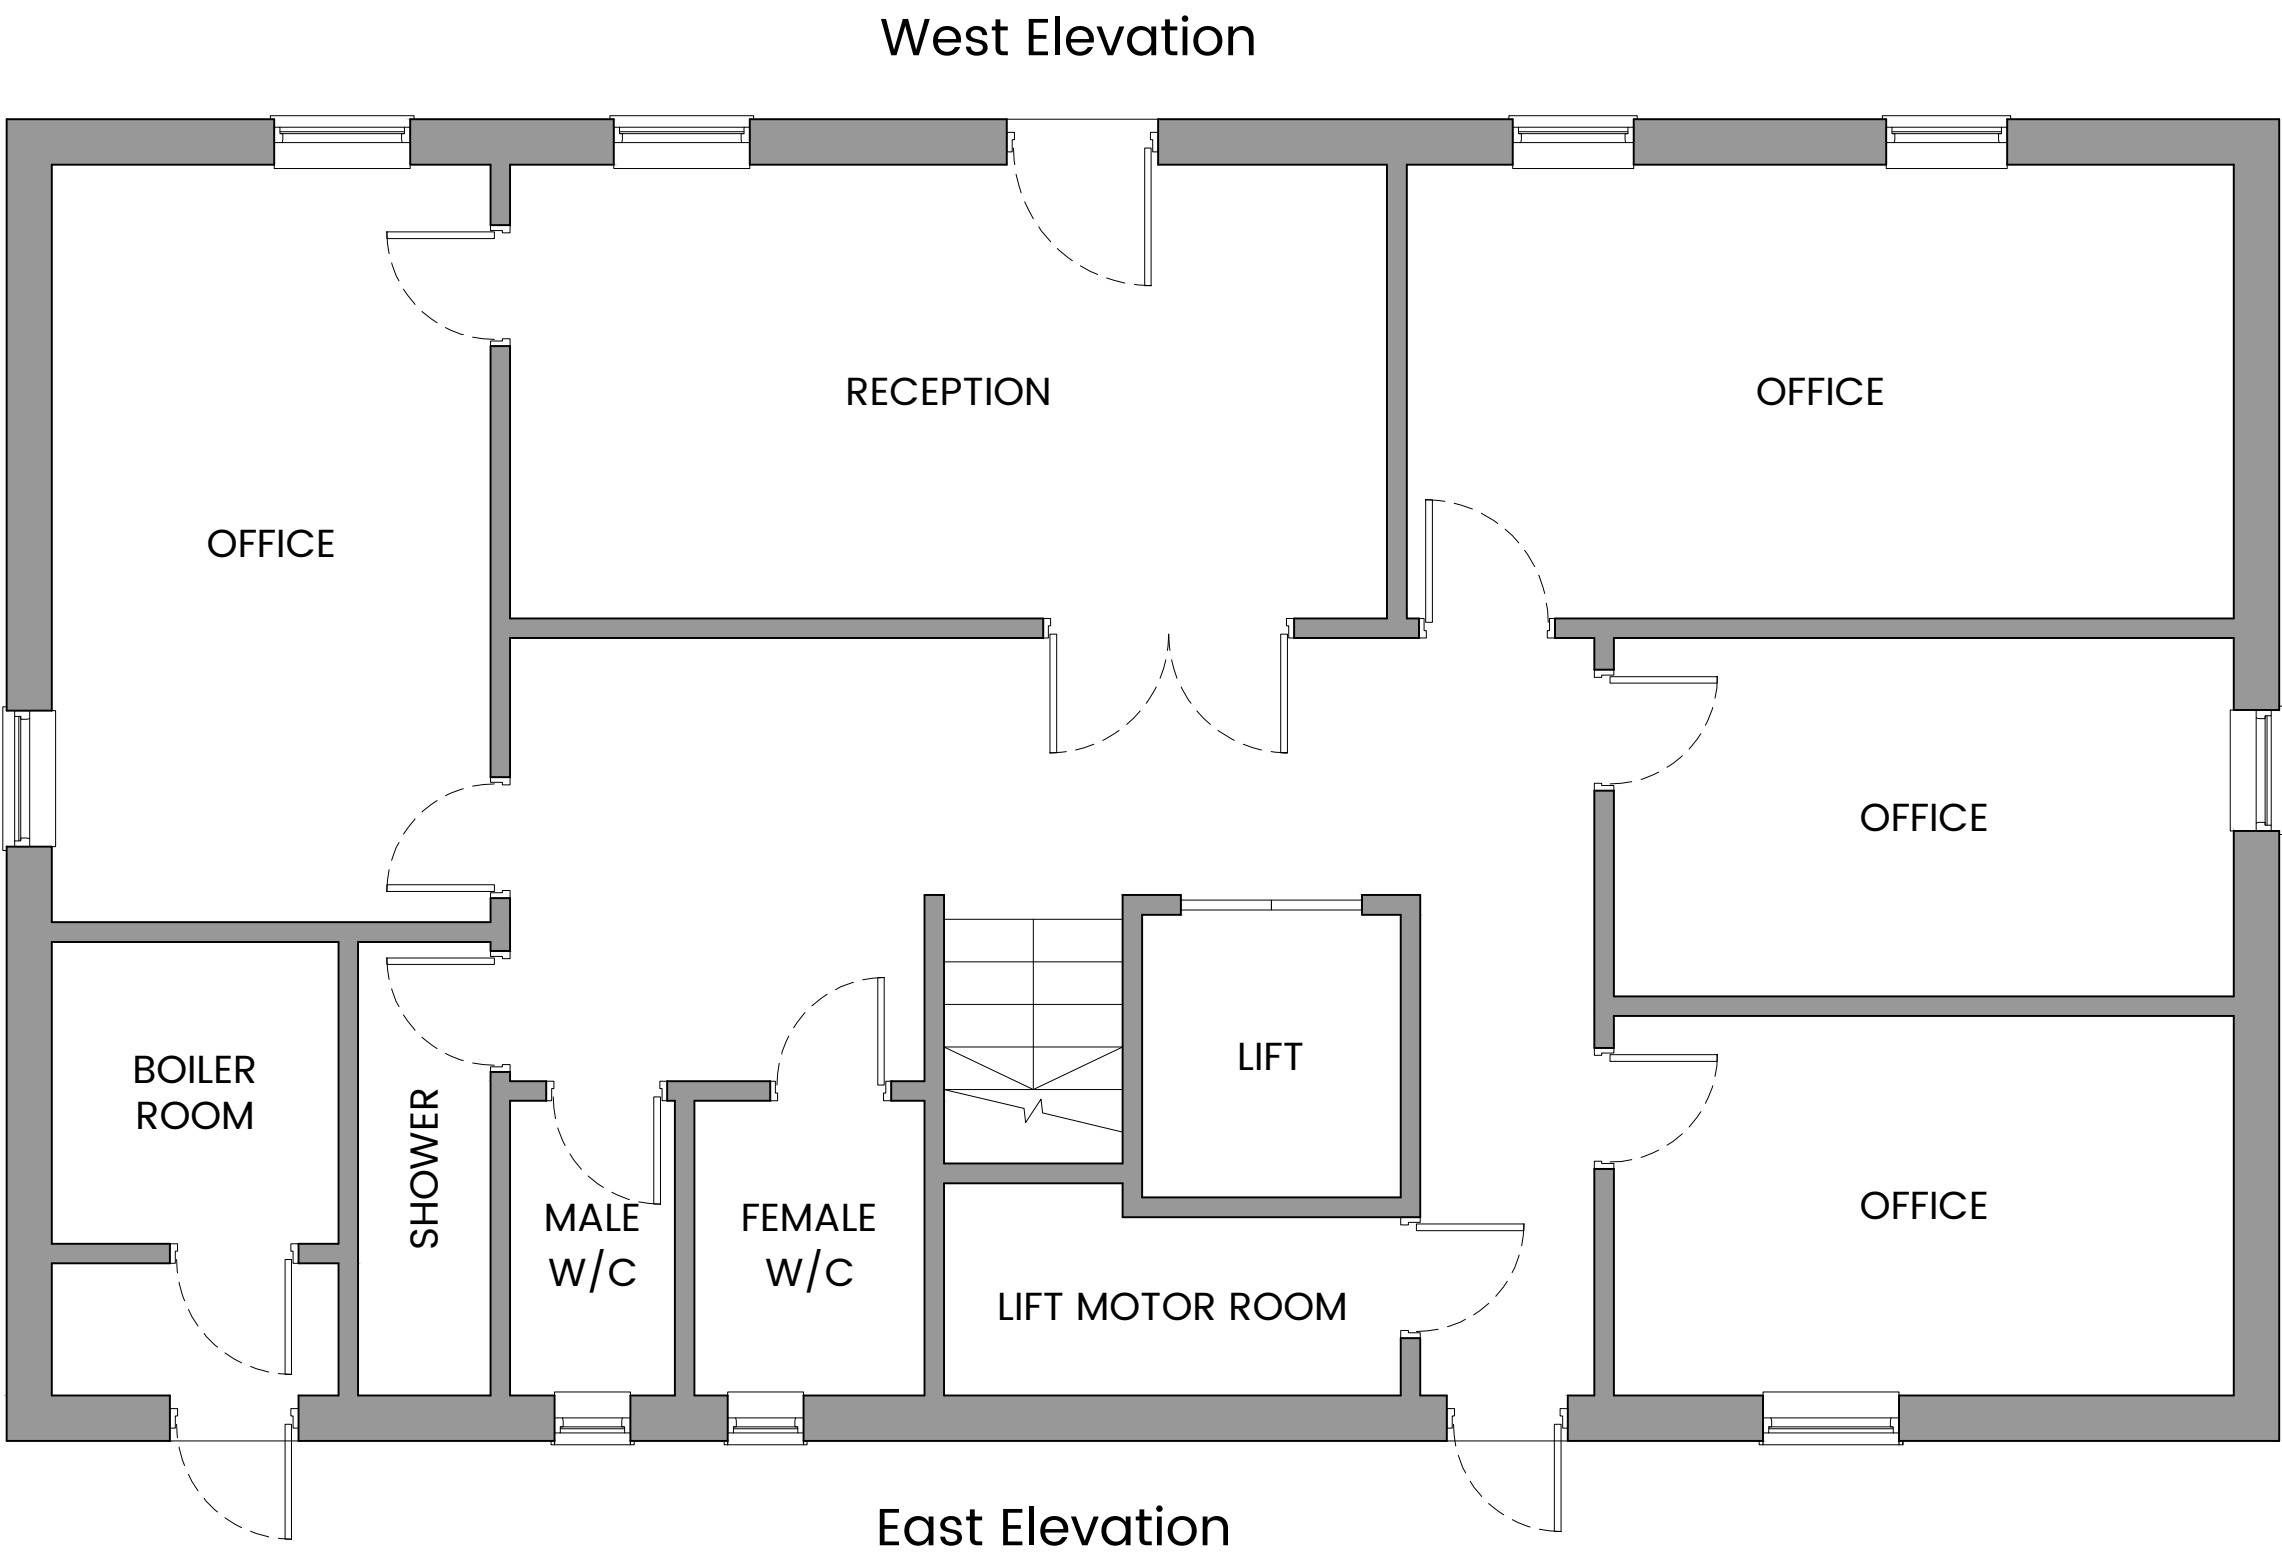


GROUND FLOOR

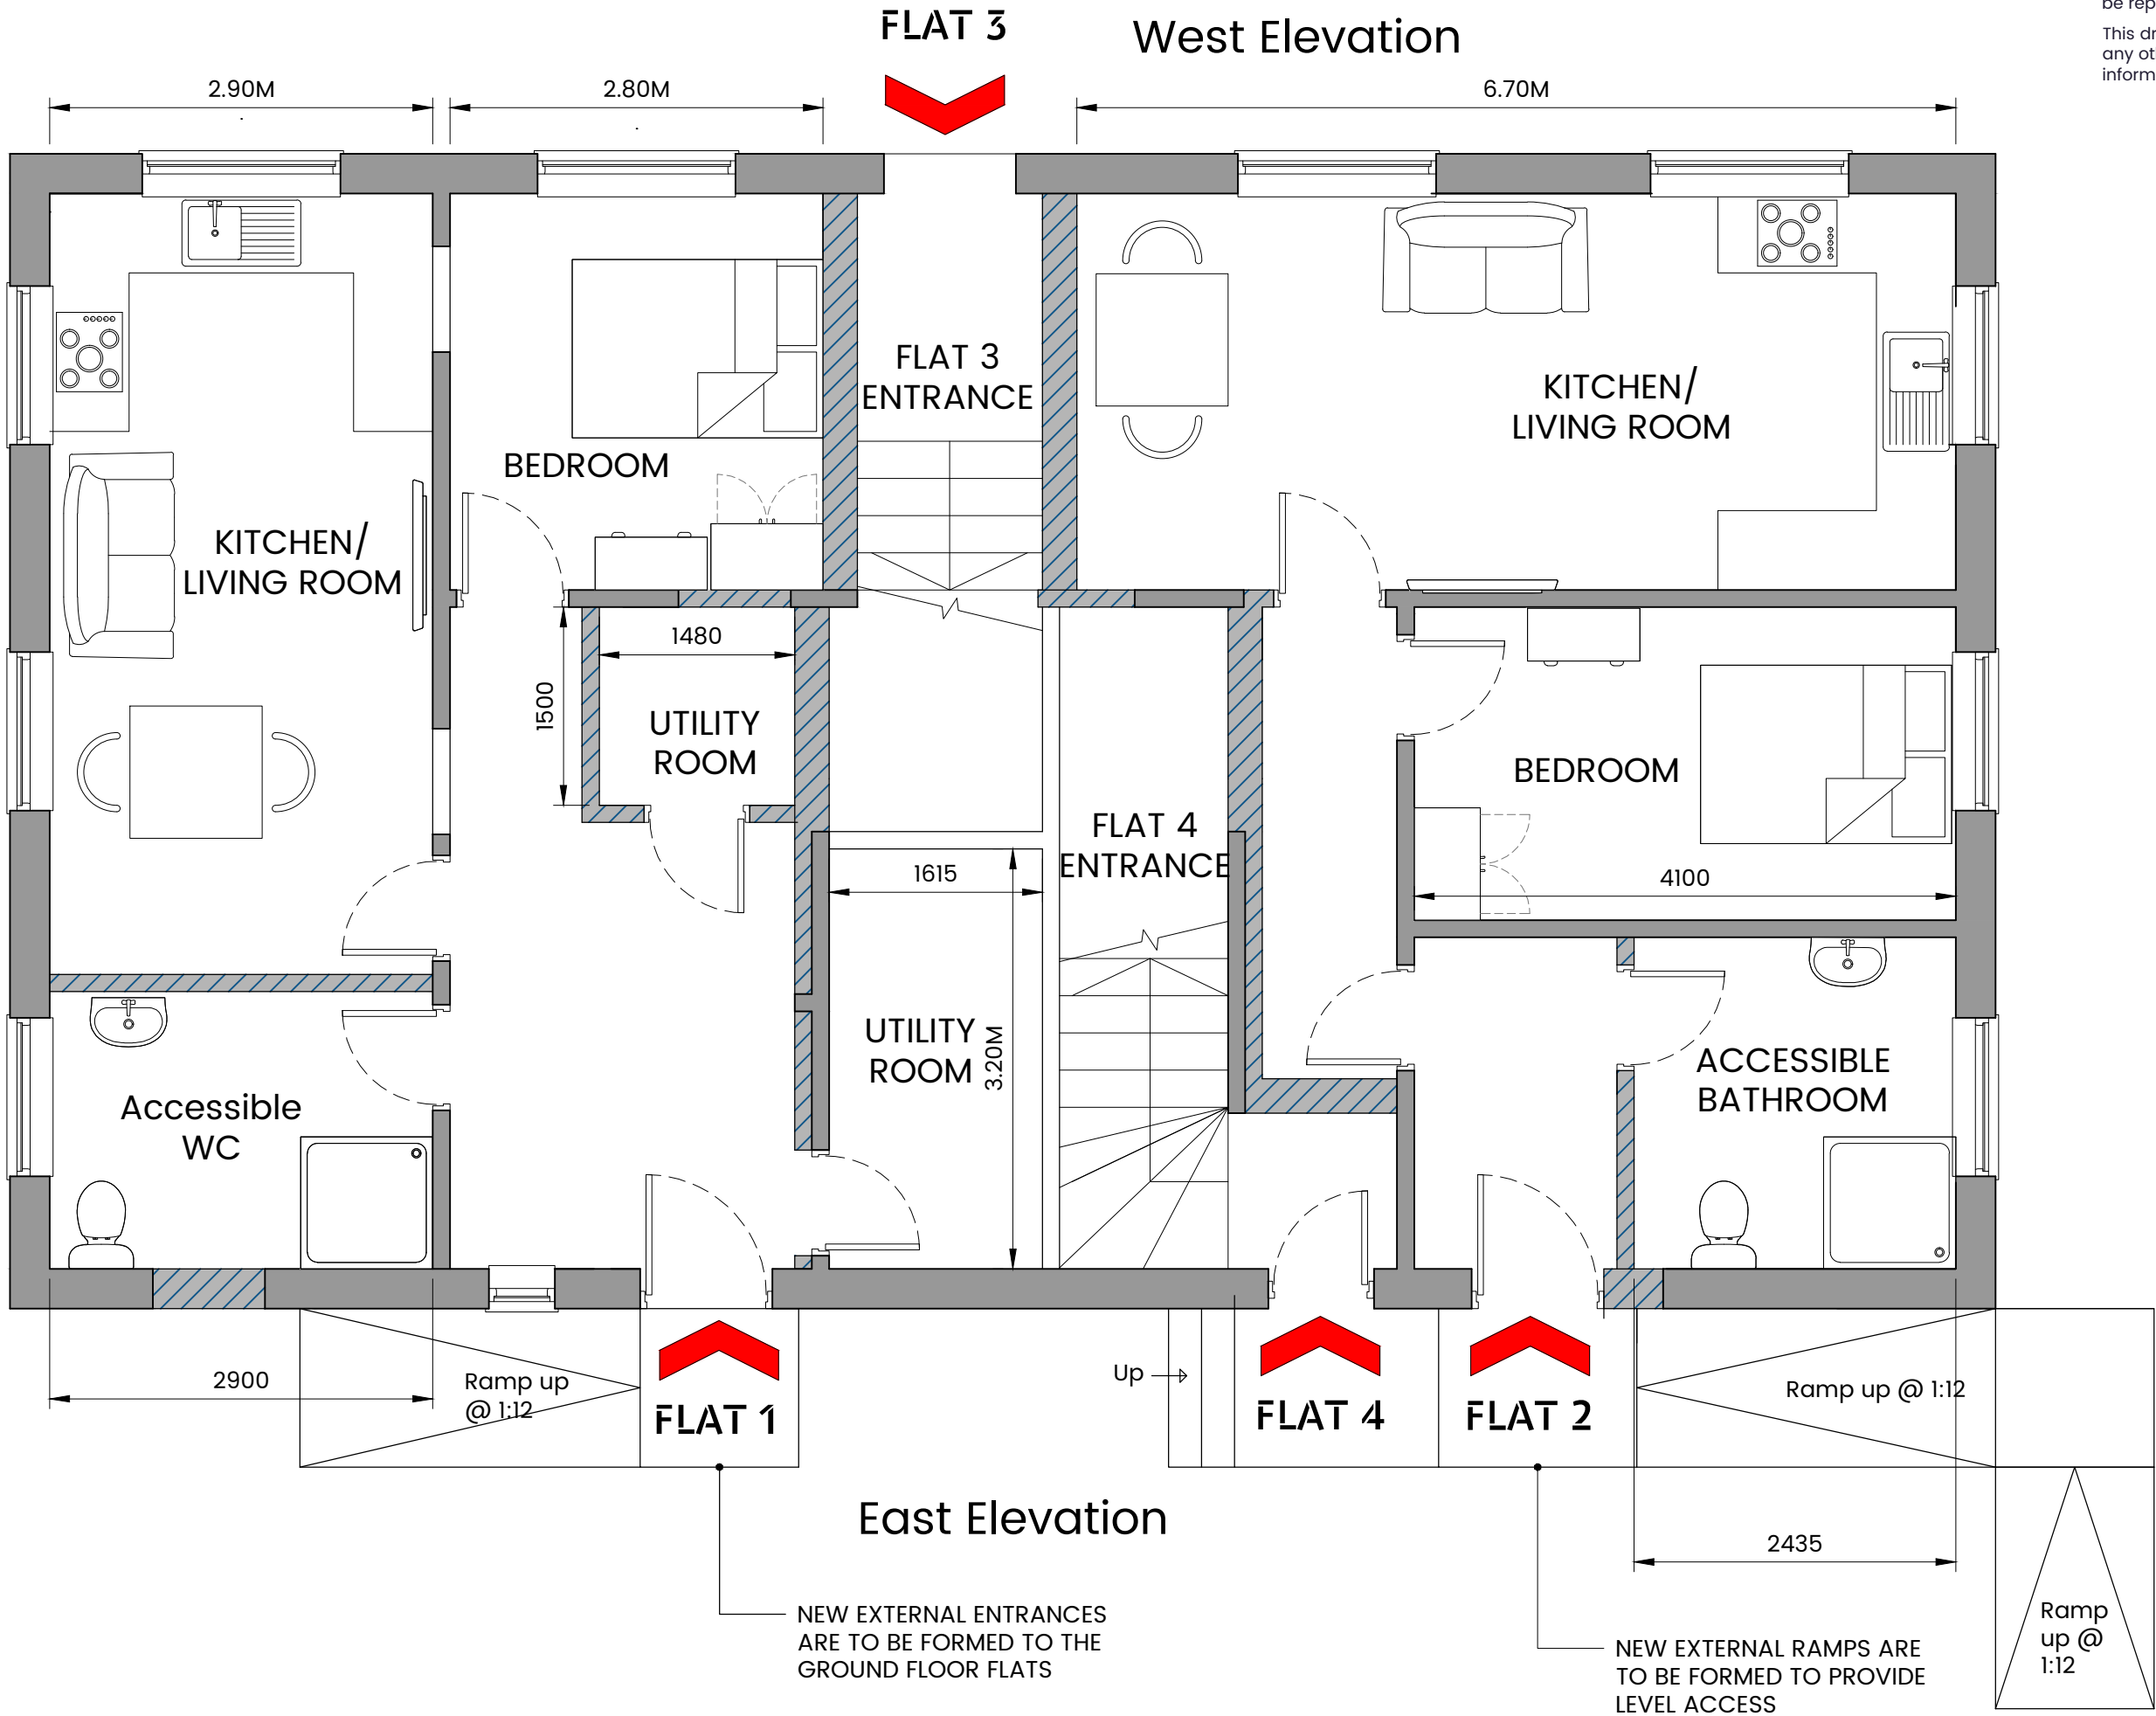

GROUND FLOOR OPTION 3

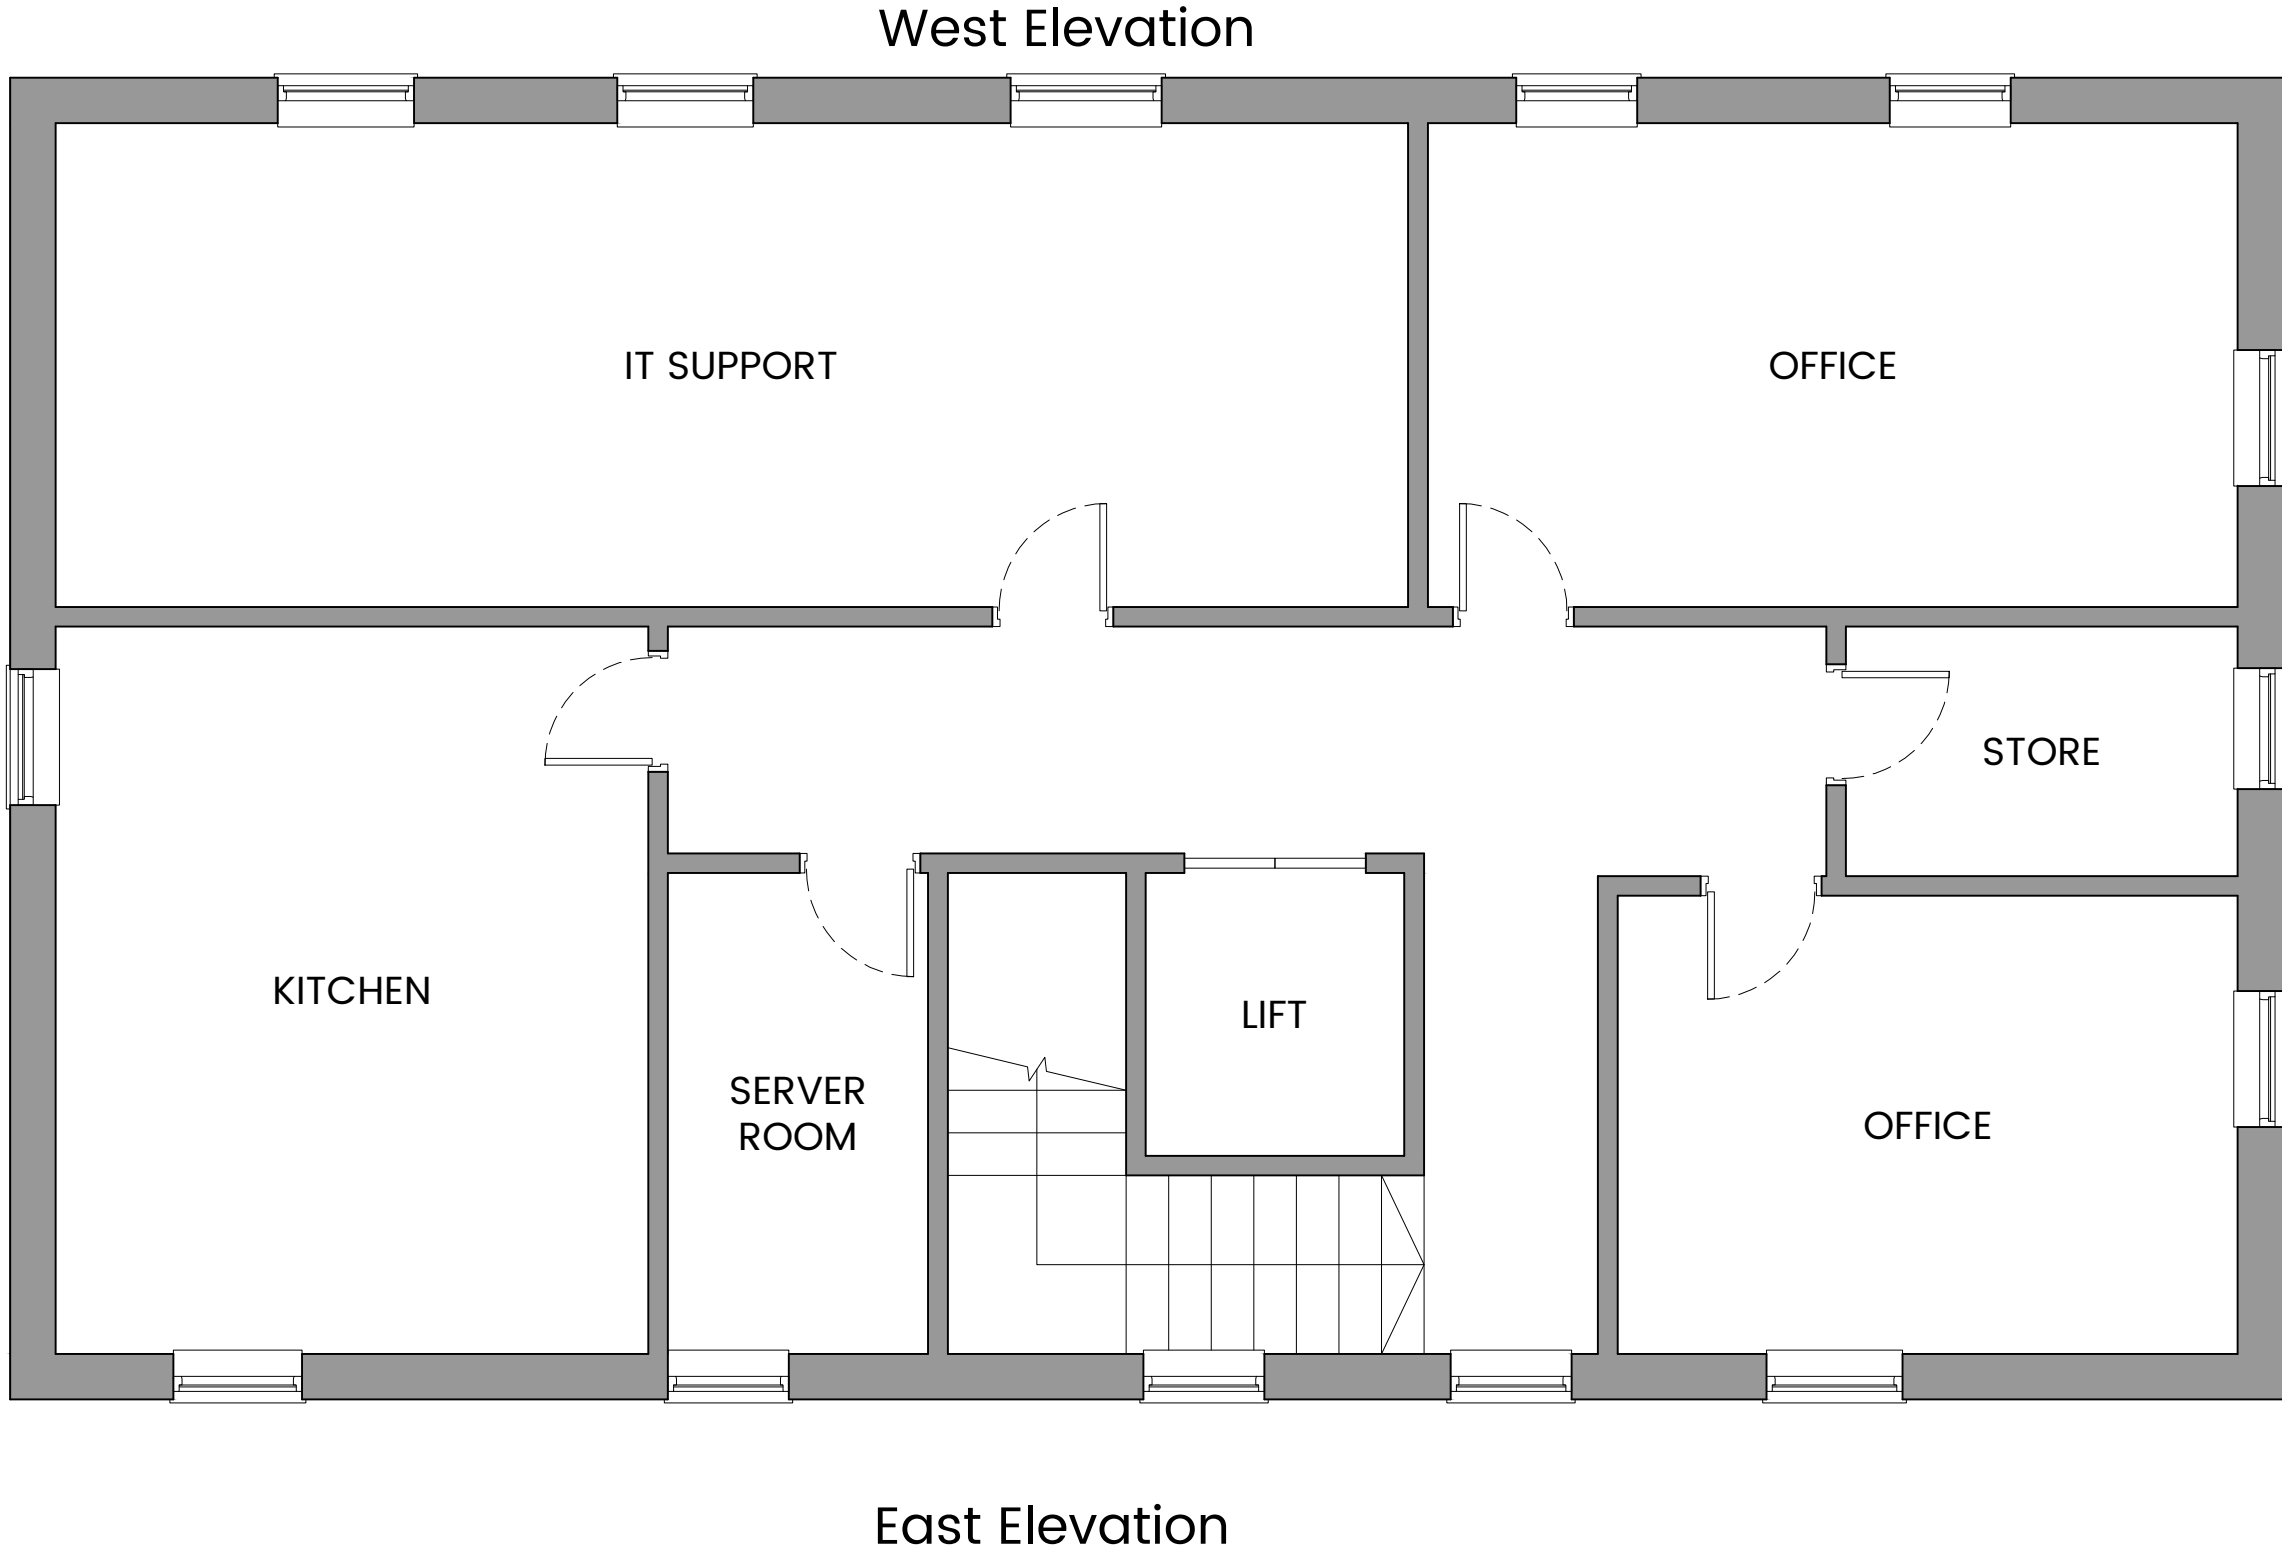

FIRST FLOOR

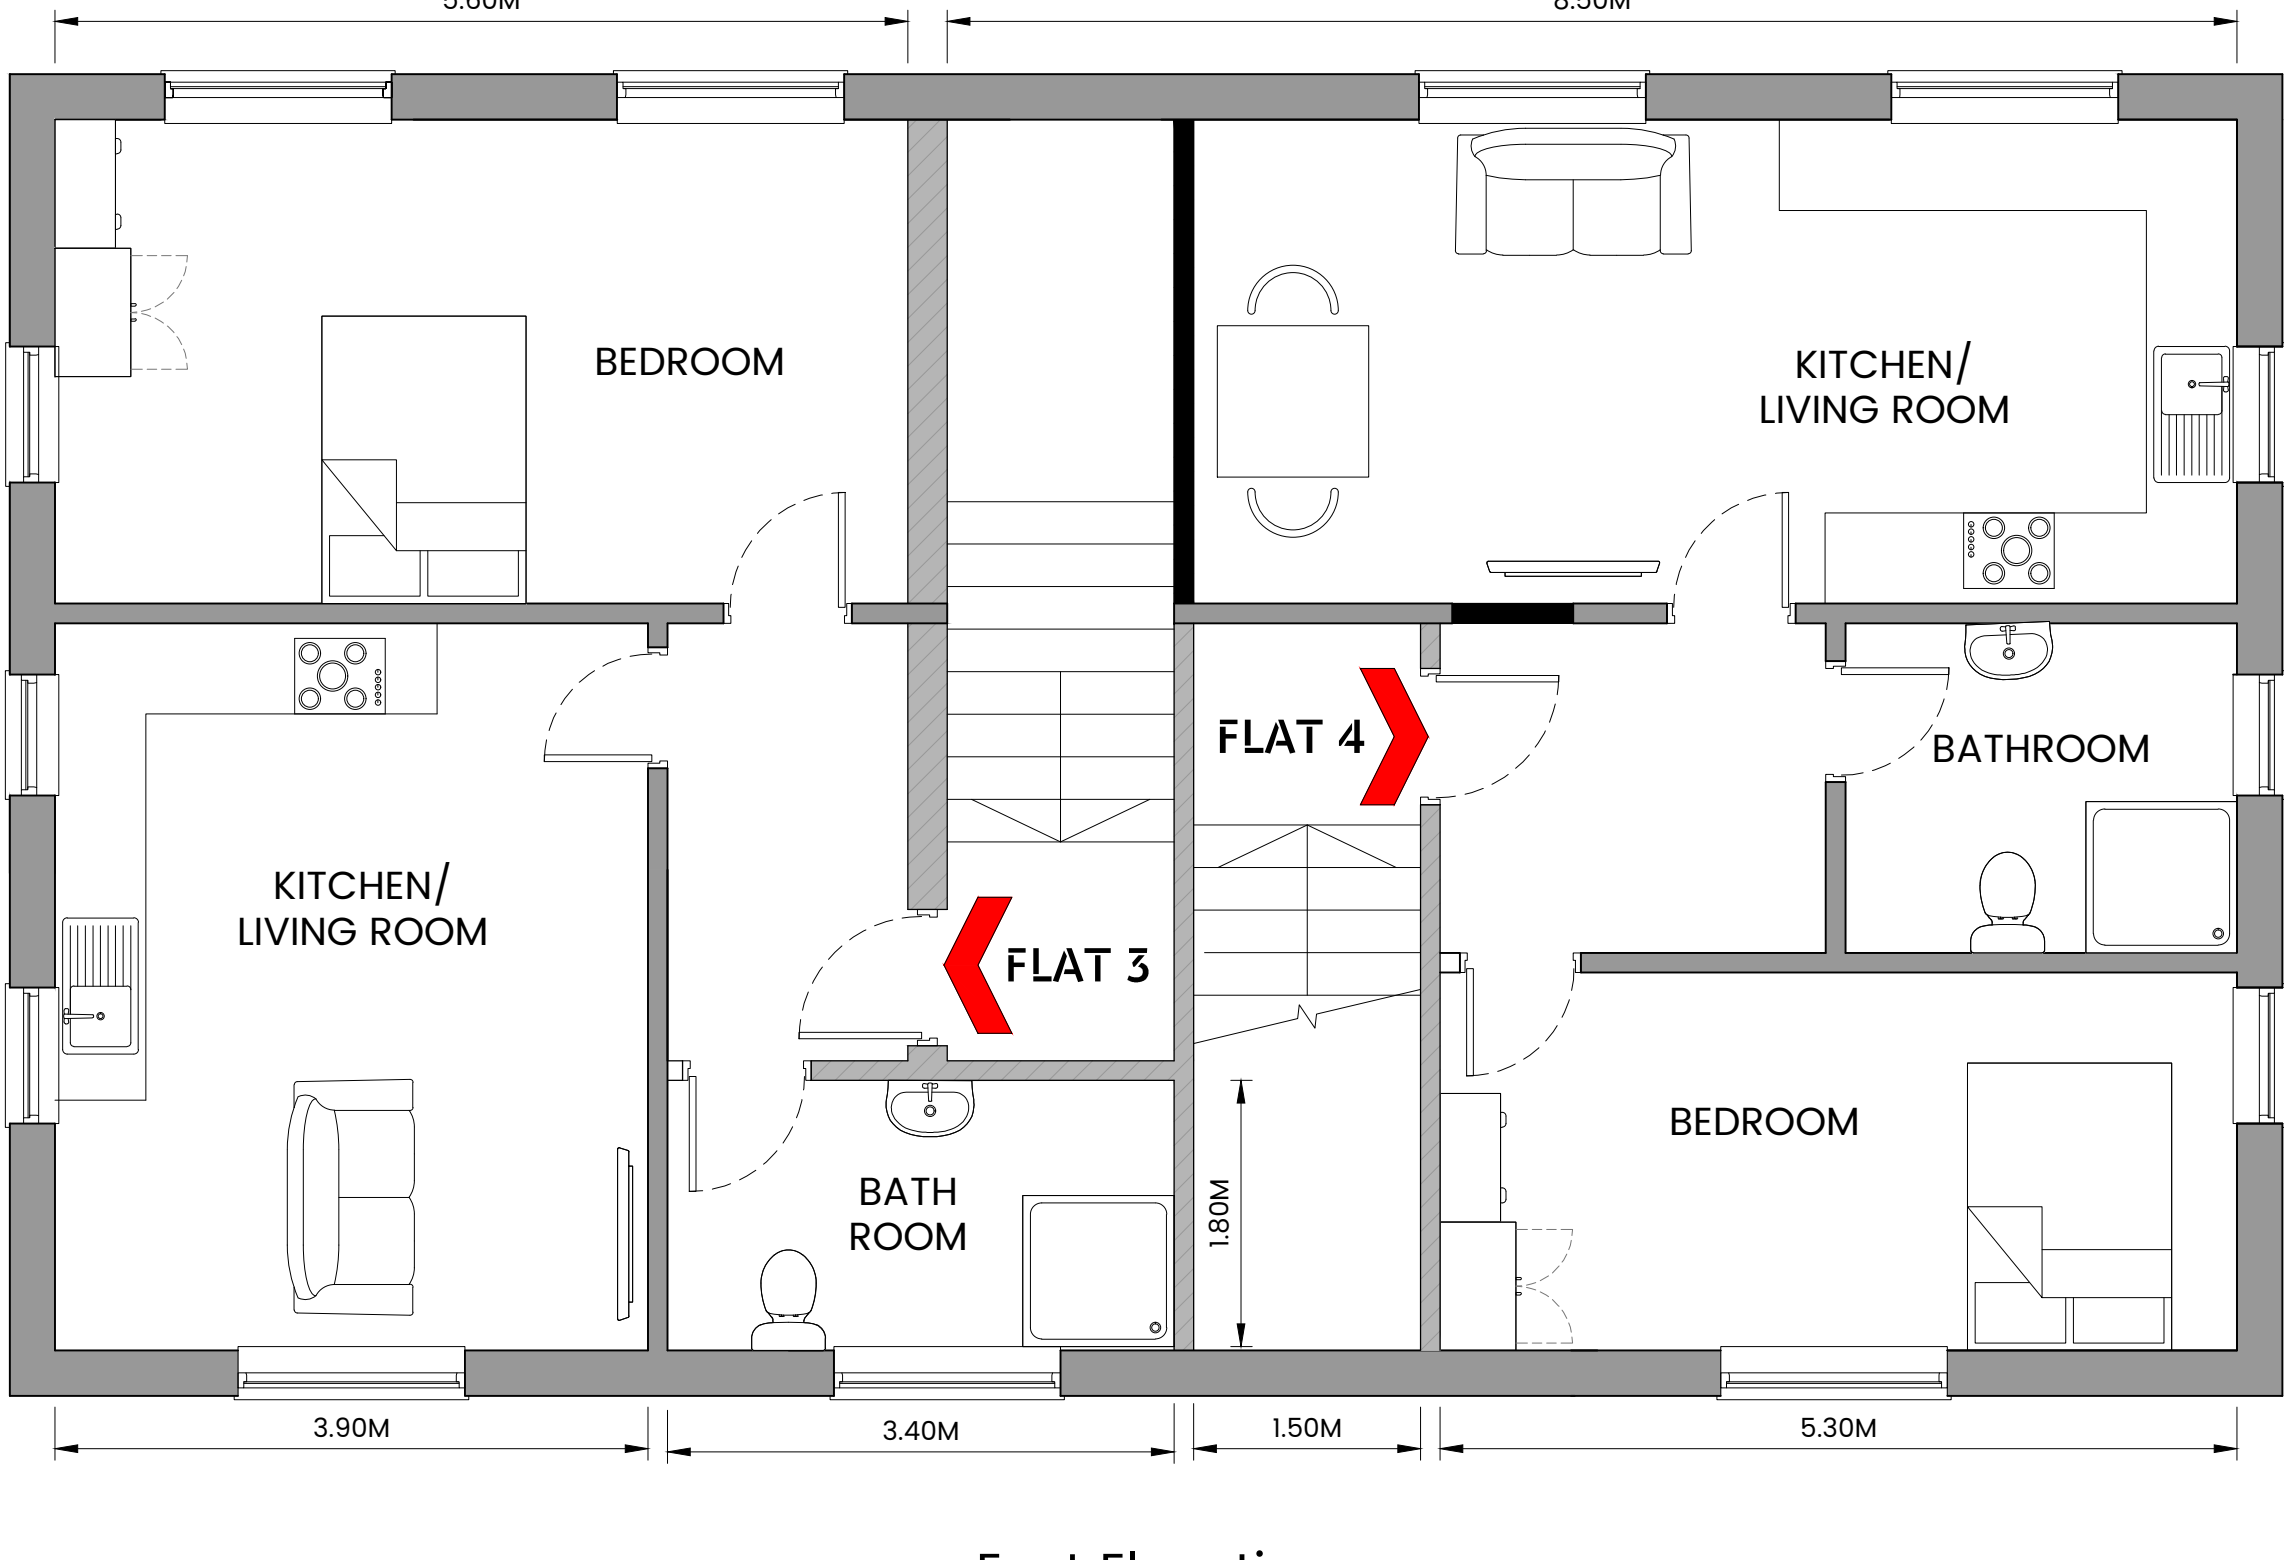

FIRST FLOOR OPTION 3

NOTES:
This drawing is Copyright of Anderton Gables
No scaling, dimensions, areas, etc. other than those figured are to be taken from this drawing. All dimensions to be checked on site by the contractor and such dimensions are their responsibility
This drawing is for use at the named location and for the stated purpose only and as such should not be used at any other location or for any other purposes
All work must comply with relevant British Standards and Building Regulation requirements
Any drawing errors and/or omissions are to be reported to the Designer
This drawing is to be read in conjunction with any other Designers or other Consultants information