

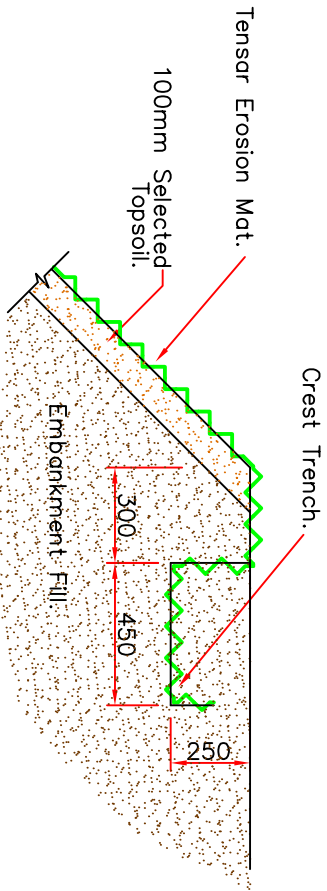


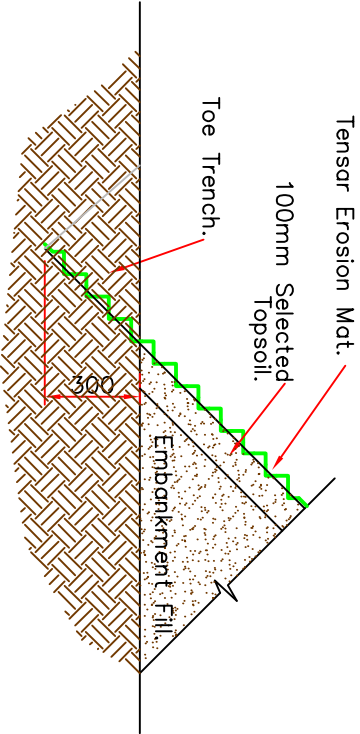

TENSAR MAT CREST ANCHORAGE

Scale 1:25

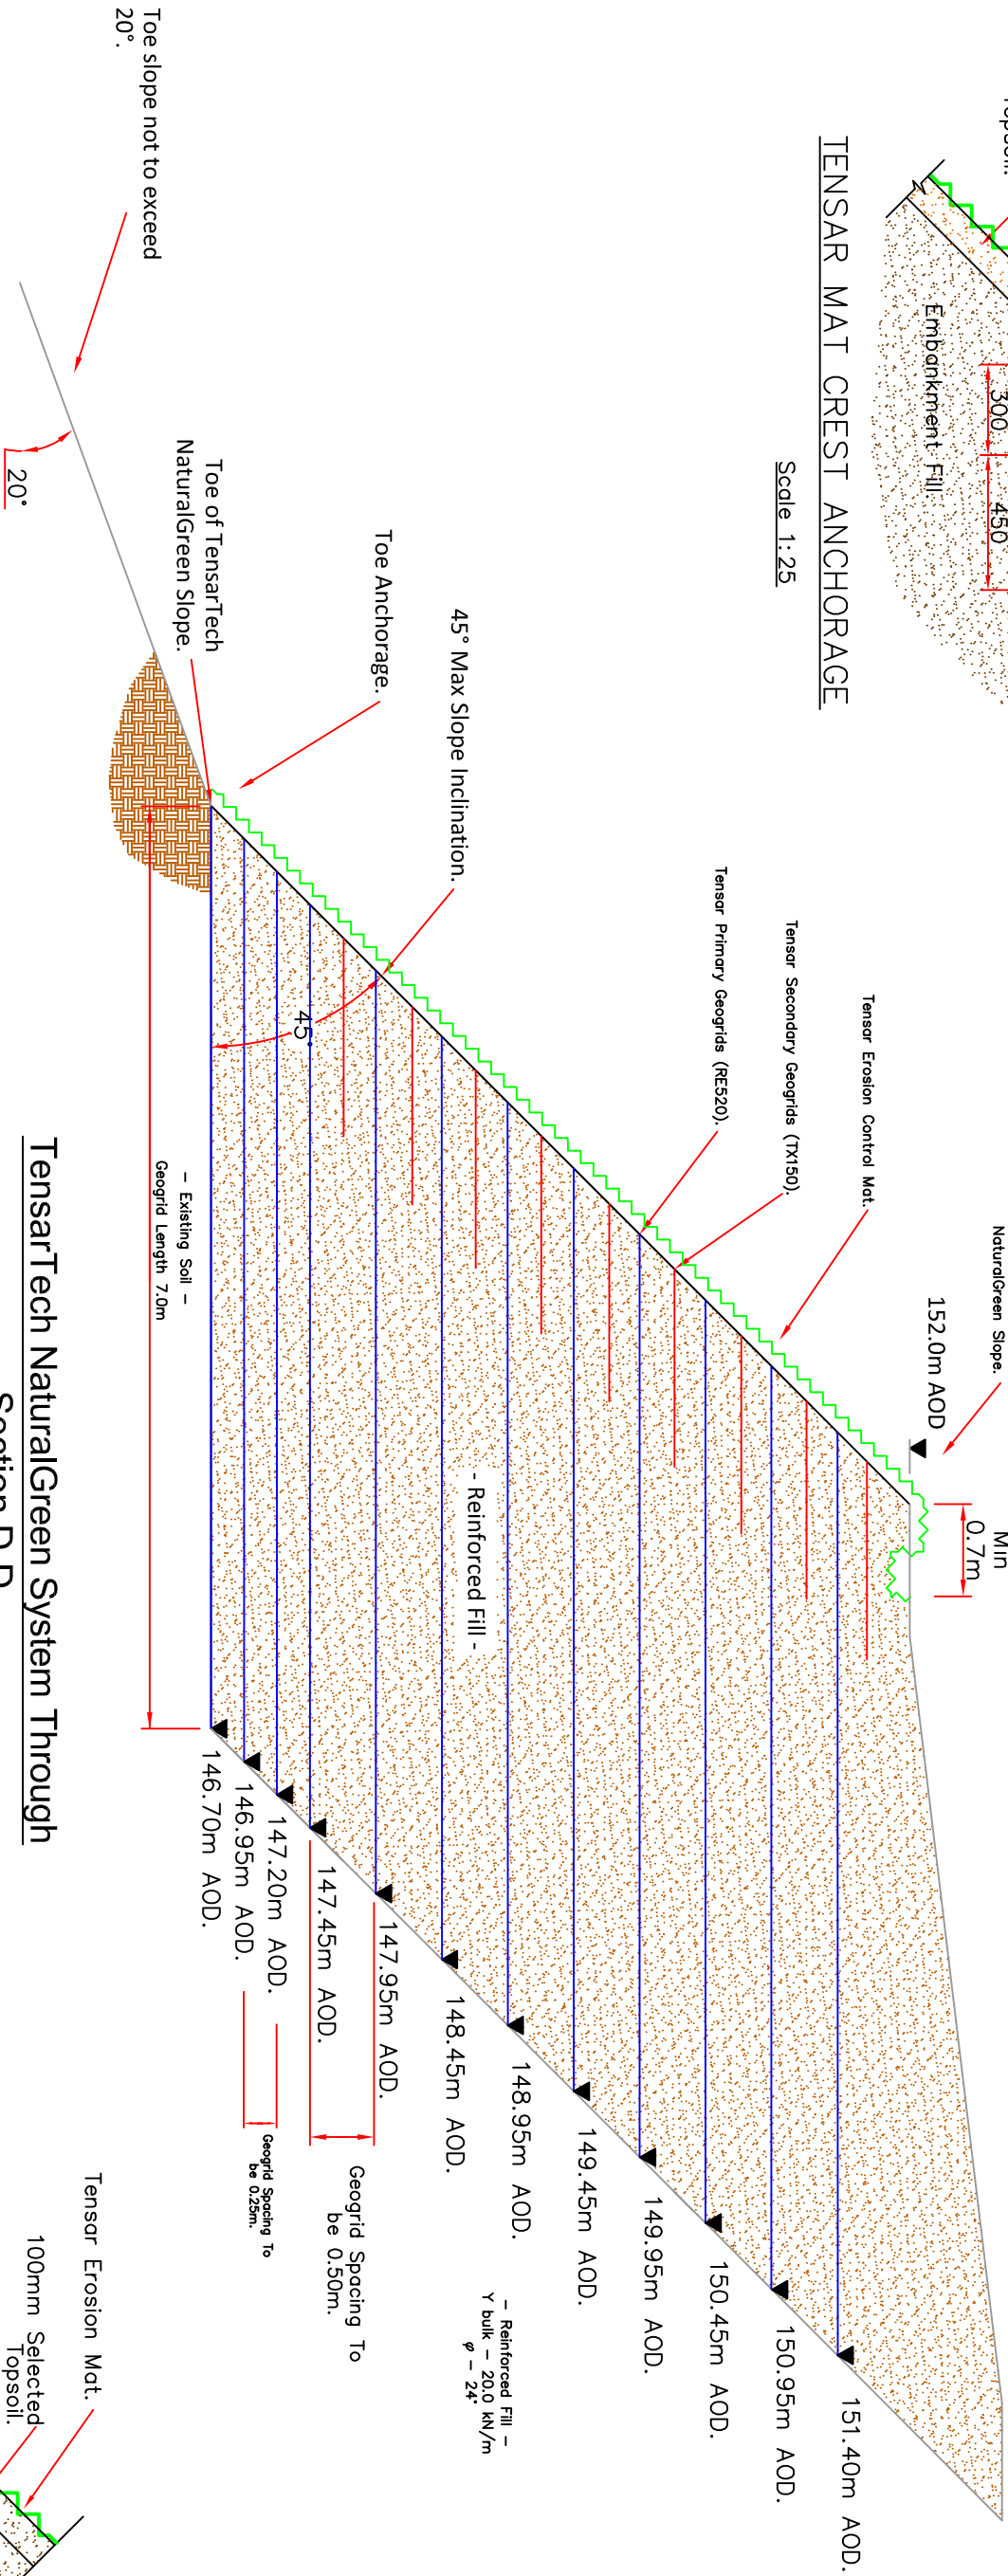

TENSAR MAT TOE ANCHORAGE

Scale 1:25

GROUNDTECH CONSULTING 			
CLIENT	COUNTRYSIDE HOMES	DATE	JUNE 2023
PROJECT TITLE	HOLLINGWORTH GATE, LITTLEBOROUGH	SCALE	NTS
PLAN TITLE	TENSARTECH NATURAL GREEN PROFILE PLAN - SECTION D	PLAN NUMBER	GRO-23131-P03D
	Rev.	Details	Date