

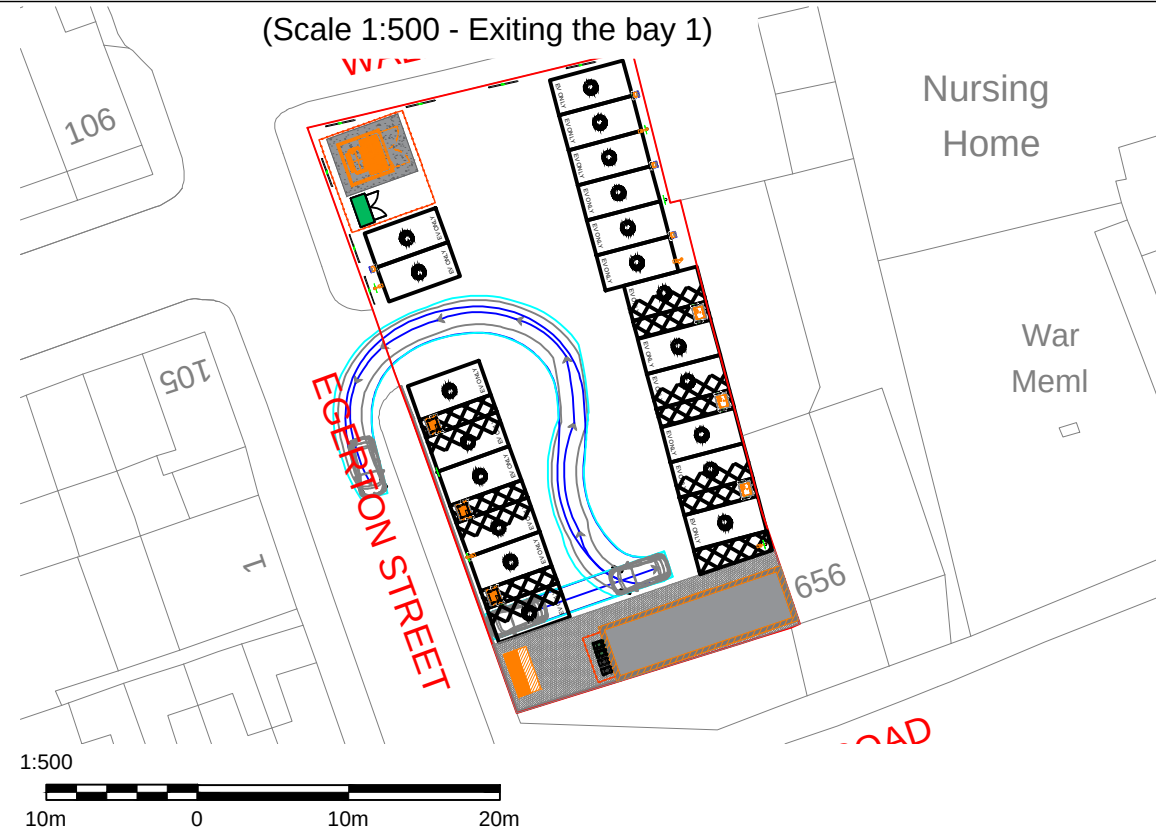
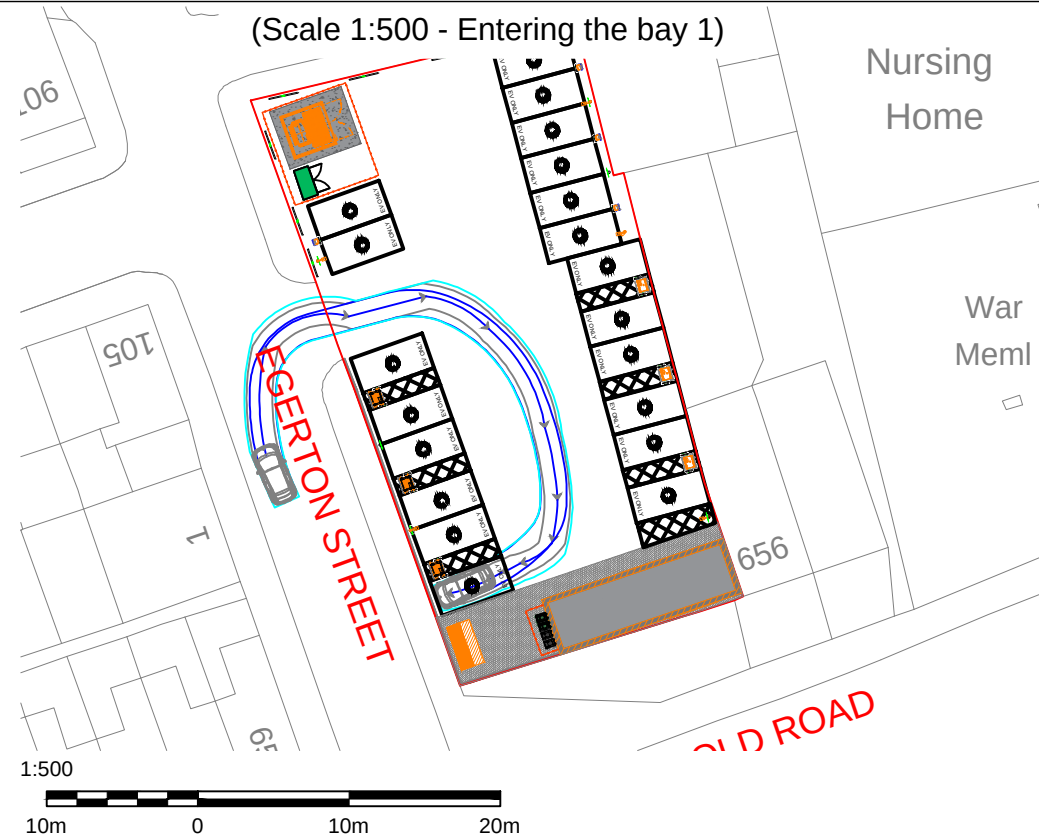
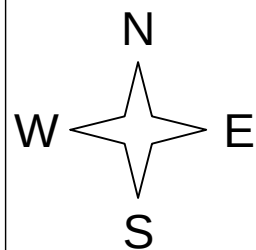
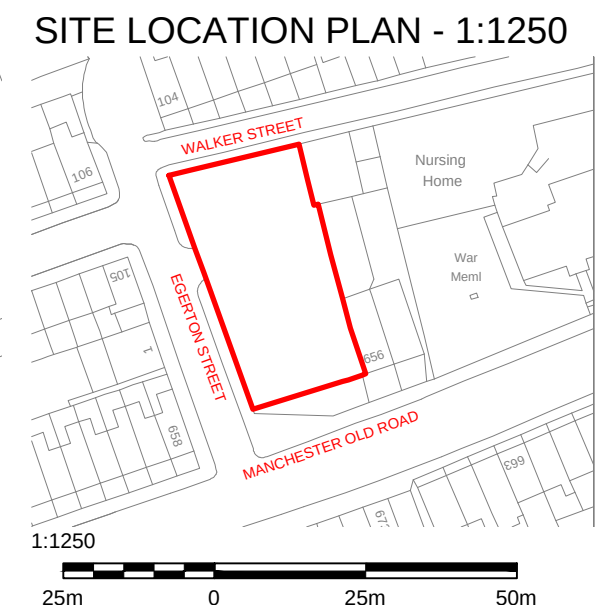


BMW I3

	Meters
Width	: 1.77
Track	: 1.73
Lock to Lock Time	: 6.0 s
Steering Angle	: 37.6 deg

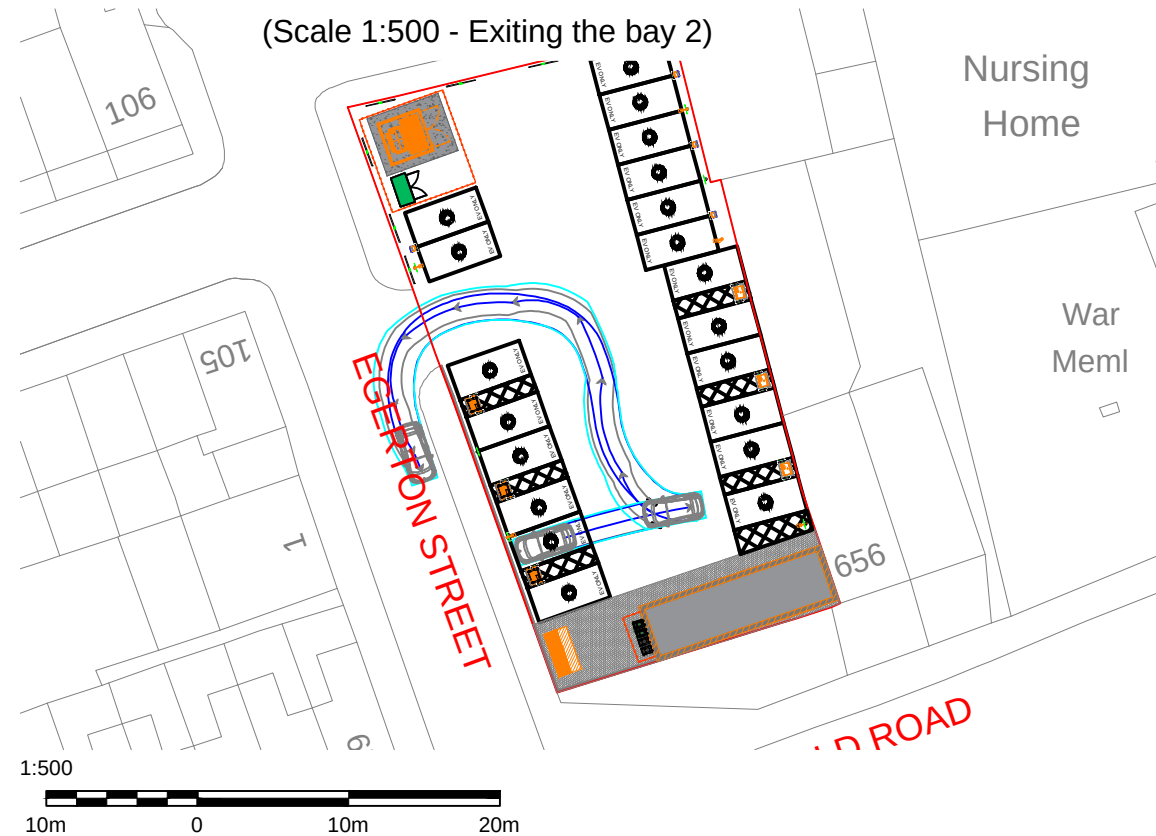

C	16/07/24	MM	Changed Elevation/Proposed Layout/Finishes		
B	13/06/24	MM	Changed Elevation/Duct Design/BYD 160kW		
A	29/04/24	MM	New Design		
REV	DATE	BY	DESCRIPTION	CHK	APD

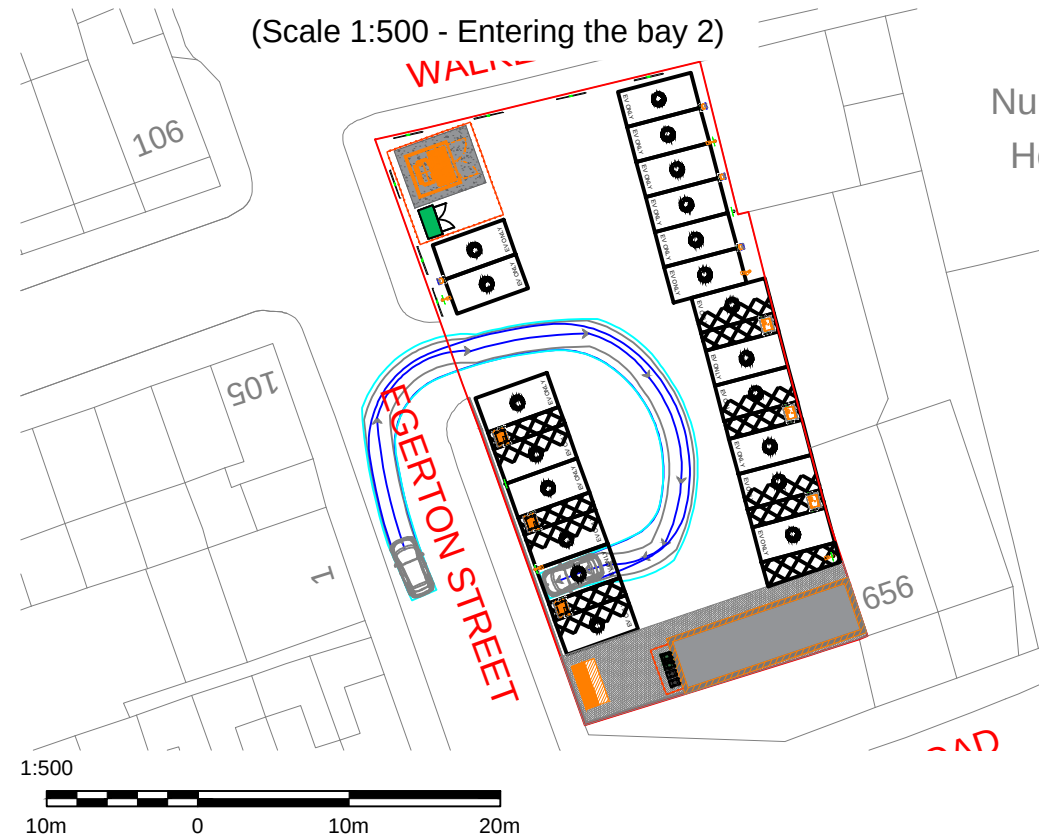

Zest Eco Ltd, Bond House, The Bourse,
Boar Lane, Leeds, LS1 5EN
web-Zest.uk.com email-operations@zest.uk.com

CLIENT —				
DESIGN ZEST				
SCALE 1:500	DATE APR'24	DRAWN MM	CHECKED	APPROVED A.

PROJECT
MANCHESTER OLD ROAD, MANCHESTER M24 4QD
TITLE
SWEPT PATH ANALYSIS