
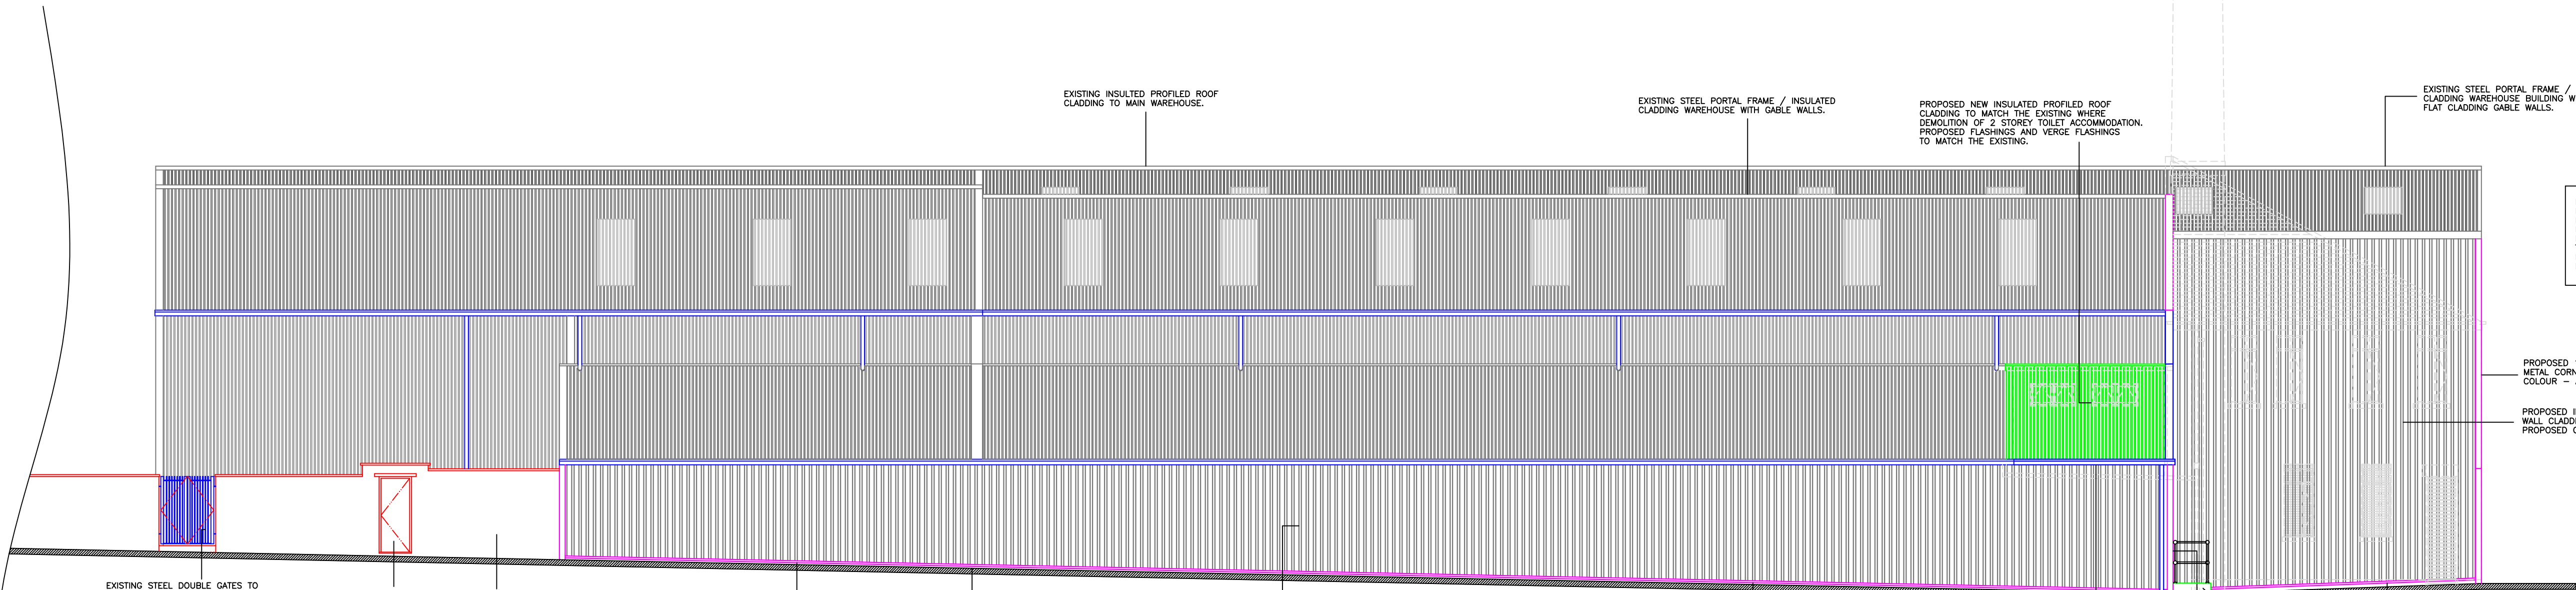


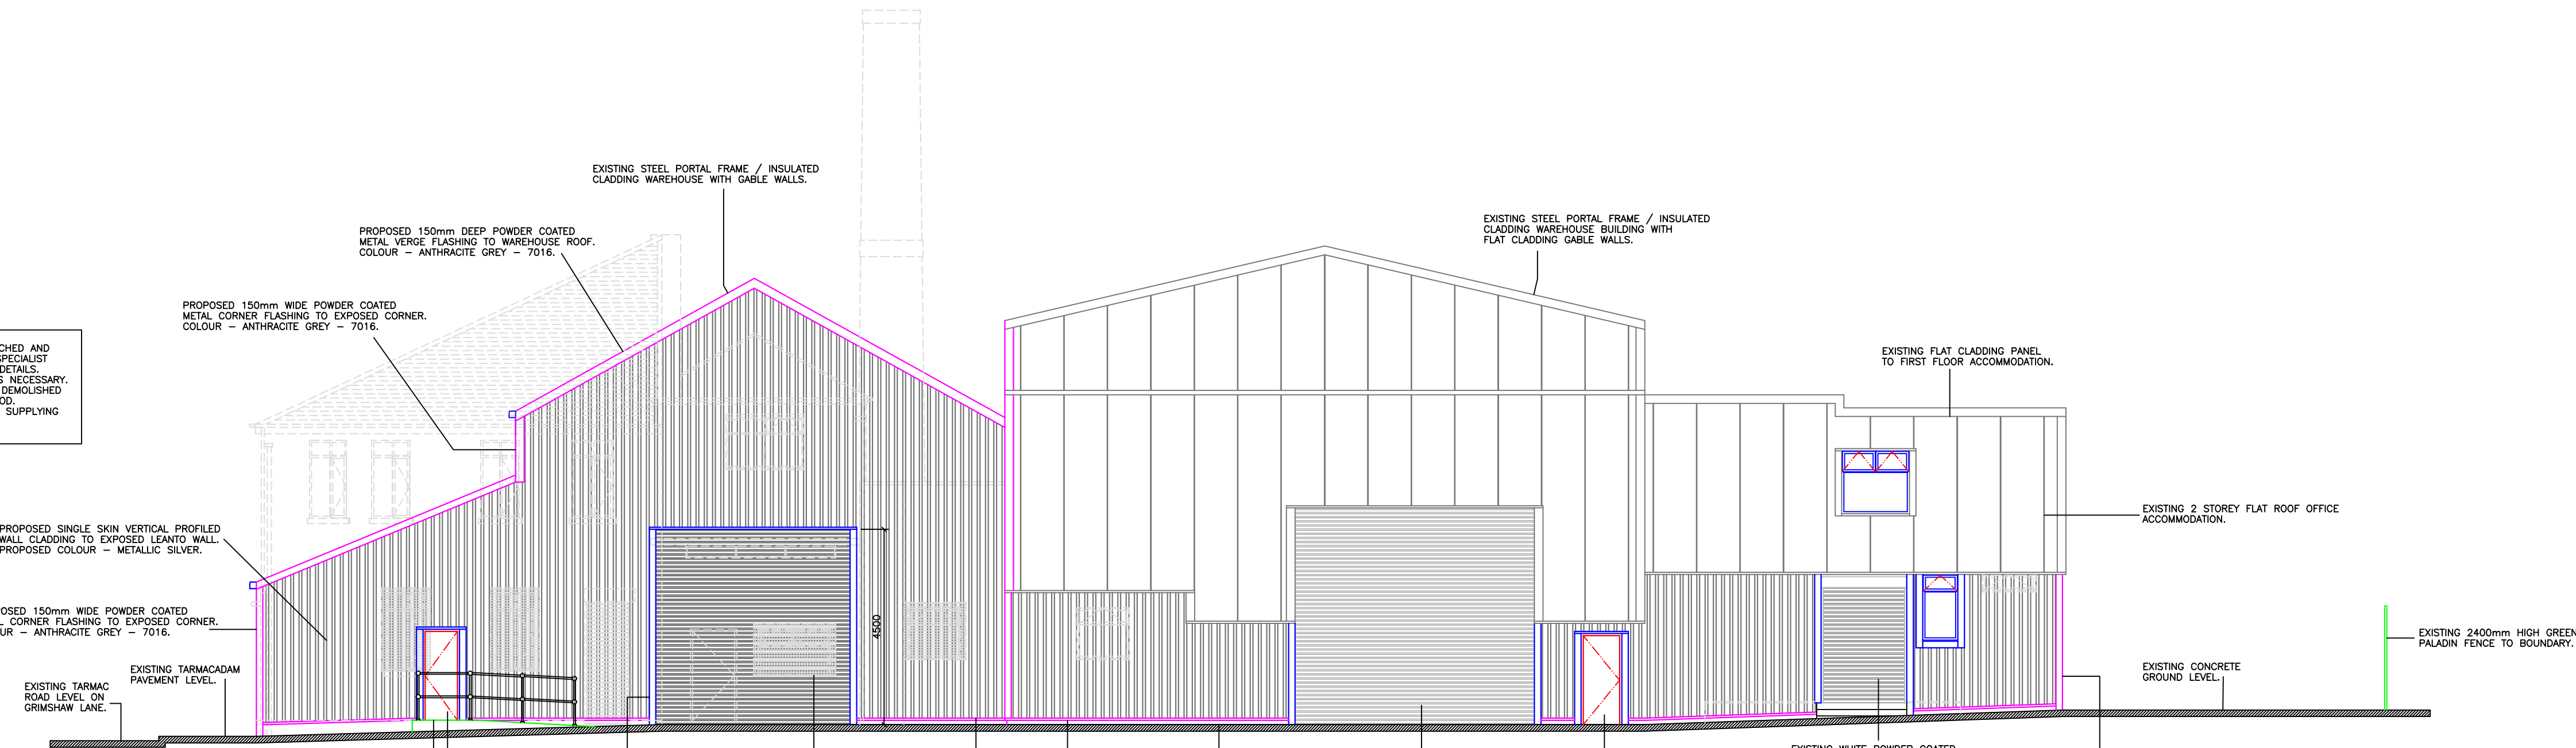

This drawing is to be read in conjunction with all relevant specifications, documents and other issued job drawings. Discrepancies or omissions must be reported to the client. The contractor is to check and verify all building and site dimensions and to check levels before work commences.

ALL INFORMATION CONTAINED ON THIS DRAWING REMAINS COPYRIGHT OF PRIME PROPERTY LIMITED ©

Revision :	Issue Date :	Revision Comments :	By :

Project Title :
Solvay / Cytec, Grimshaw Lane, Middleton,
M24 2JU.

Project Stage : Planning	Works Package :	AD Scale : 1:100
------------------------------------	-----------------	----------------------------

Project No :	Drawing No :	Revision :	Drawn :	Creation :	Authorised :
PPC52	F0012		VSL	May 2023	JP