



All site dimensions shall be verified by the contractor on site prior to work commencing

Do not scale from this drawing
Only work to written dimensions

This drawing is the property of Whittle Jones and copyright is reserved by them. The drawing is not to be copied or used without their prior written consent.

NOTES

READ THIS DRAWING IN CONJUNCTION WITH
TOPOGRAPHICAL SURVEY DRAWING & LATEST
SITE LAYOUT PLAN

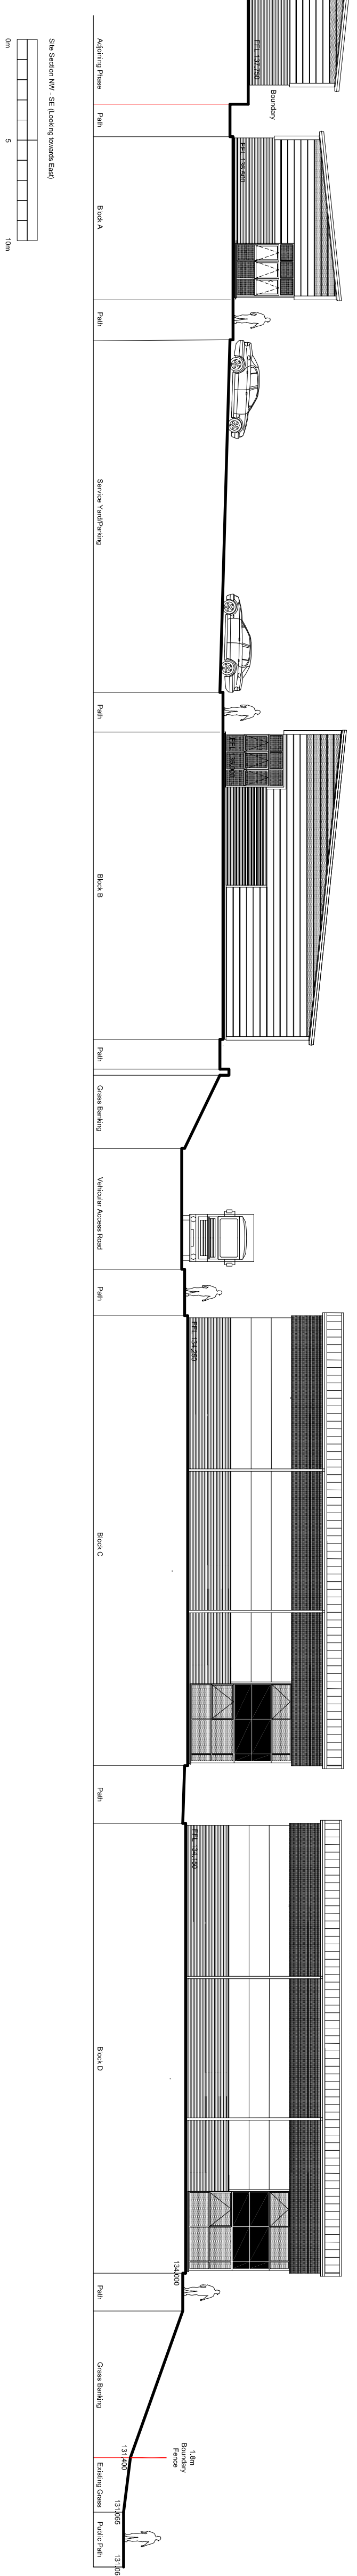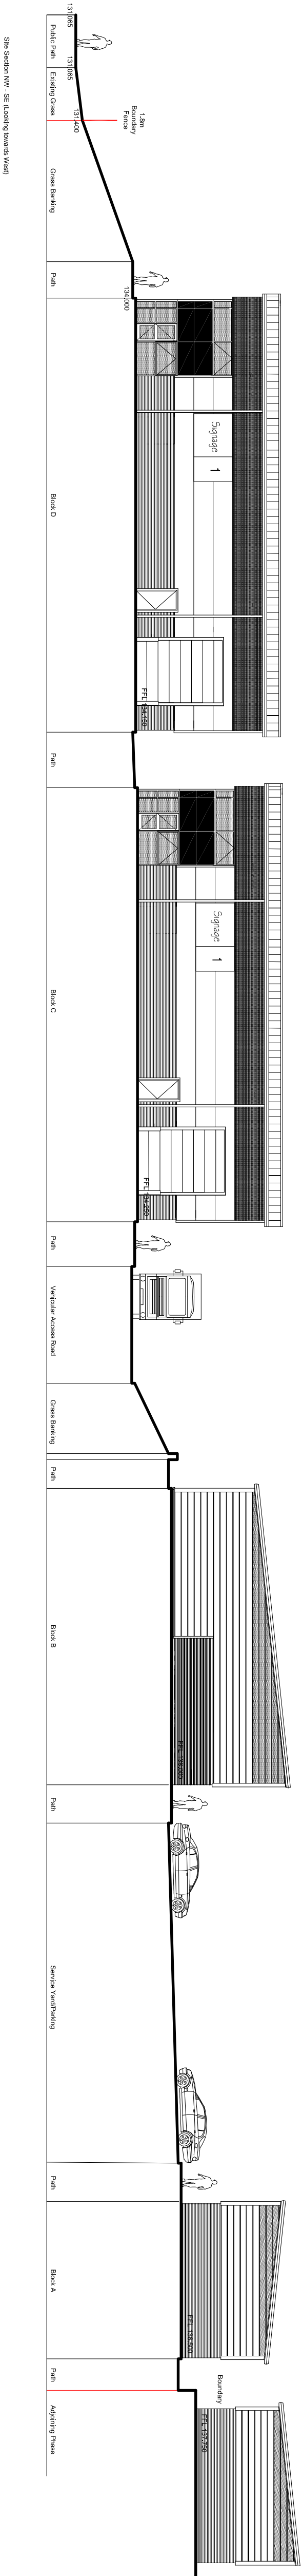

Rev. | Date | Description | Drawn | Checked

PLANNING



NORTHERN TRUST
INVESTMENT / DEVELOPMENT / REGENERATION
LYNCH HOUSE, 215 SOUTH AVENUE, NEW YORK, NY 10038
Tel: 01207 238 555 Fax: 01207 238 556
Email: info@northerntrust.co.uk

Client

Project
Sandbrook Park, Rochdale
Phase 2

Drawing
Site Section
Sketch

Drawn By	SD	Date	3.9.24	Drawing No.	Rev.
Checked By	SD	Date		WJ-204-SK02	
Scale	1:200		@A1		