


Do not scale from this drawing

PLANNING

Do not scale from the drawings. Use figured dimensions only. The contractor is requested to check all dimensions on site prior to work beginning. Any discrepancies within the drawings should be reported prior to commencement of works. It is assumed that all works on this drawing will be carried out by a competent contractor, working where appropriate to an approved method statement.

This drawing is copyright and owned by Whitebox Architecture and is for use on this site only, unless contractually stated otherwise.

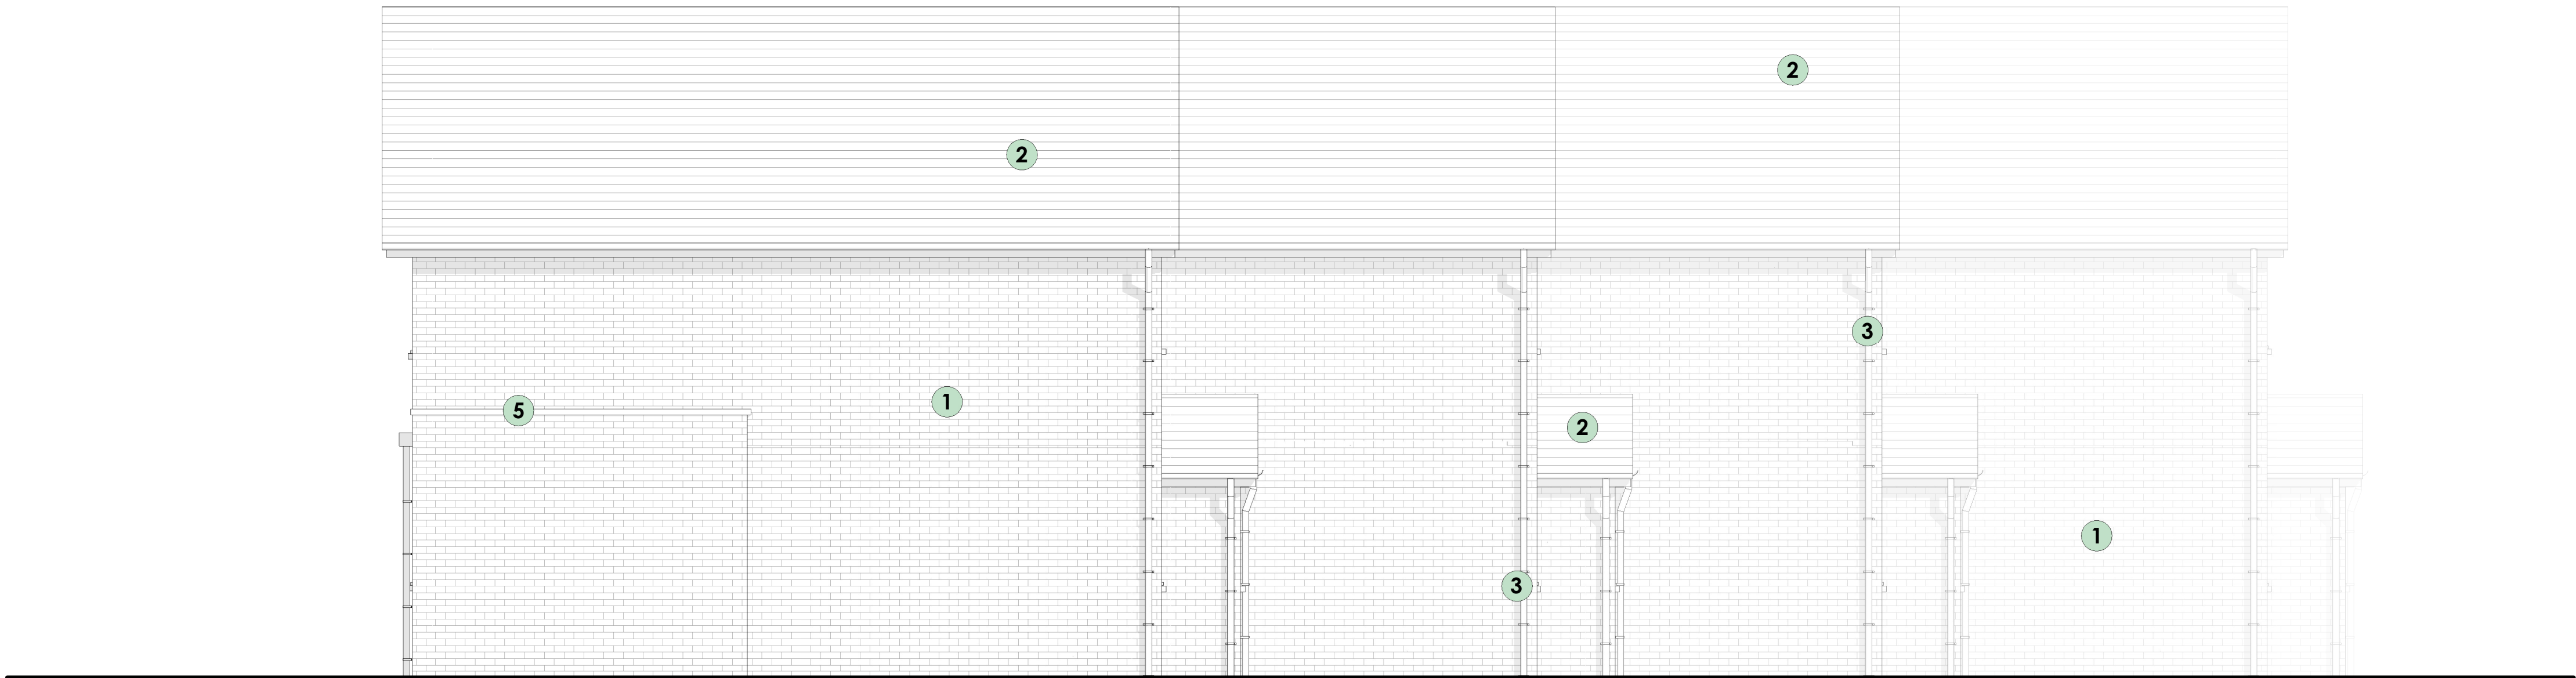

Plots 1-4 - Side (Left) Elevation
1 : 50



Plots 1-4 - Side (Right) Elevation
1 : 50

1



Cheshire Red Brick

- External walls

2



Marley Edgemere Roof Tiles

- External Roof

3



UPVC Windows and rainwater goods

- Anthracite Grey (RAL 7016) (smooth)

4



Eaves

- External Roofs

5



Stone cill and capping

- External Elevations

A	Revised Elevations	28.02.25		

WhiteBox Architecture

RIBA Architects & Interior Designers

studio@whiteboxarchitecture.com
www.whiteboxarchitecture.com

Suite 9, 25 King Street,
Knutsford,
WA16 6DW

t: +44 1565 754 500
Middleton

drawing title

Plots 1-4 Elevations - Page 2

scale	date	drawn	checked
As indicated@A1	10/24/23	JW	IS
job number	drawing number	revision	

2693

204

A

© whitebox architecture